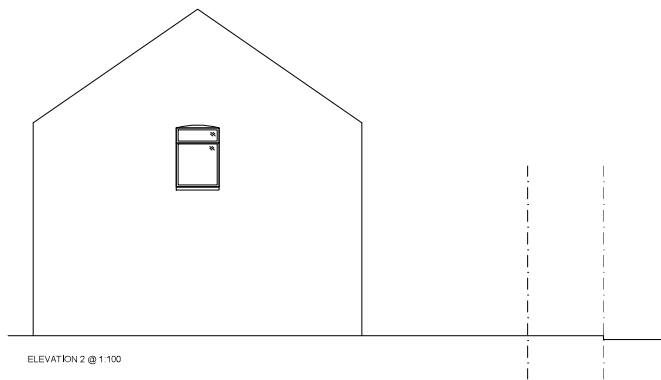
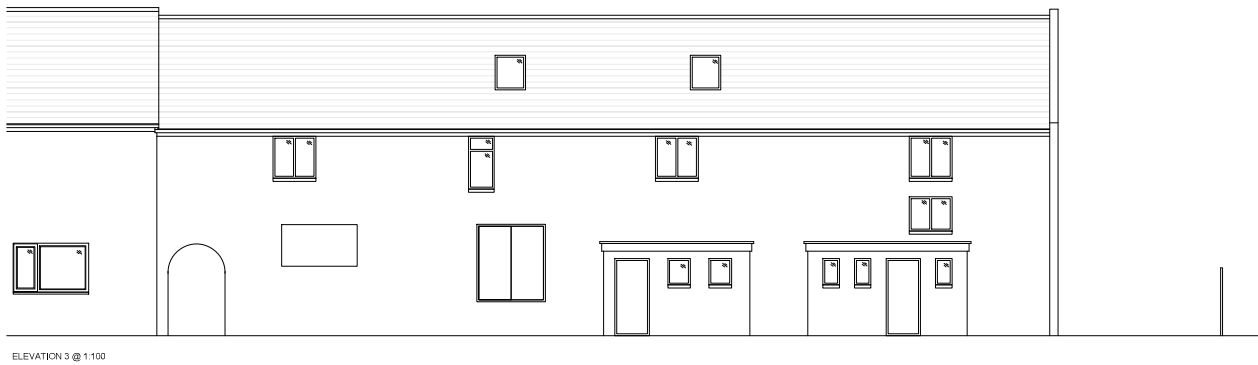
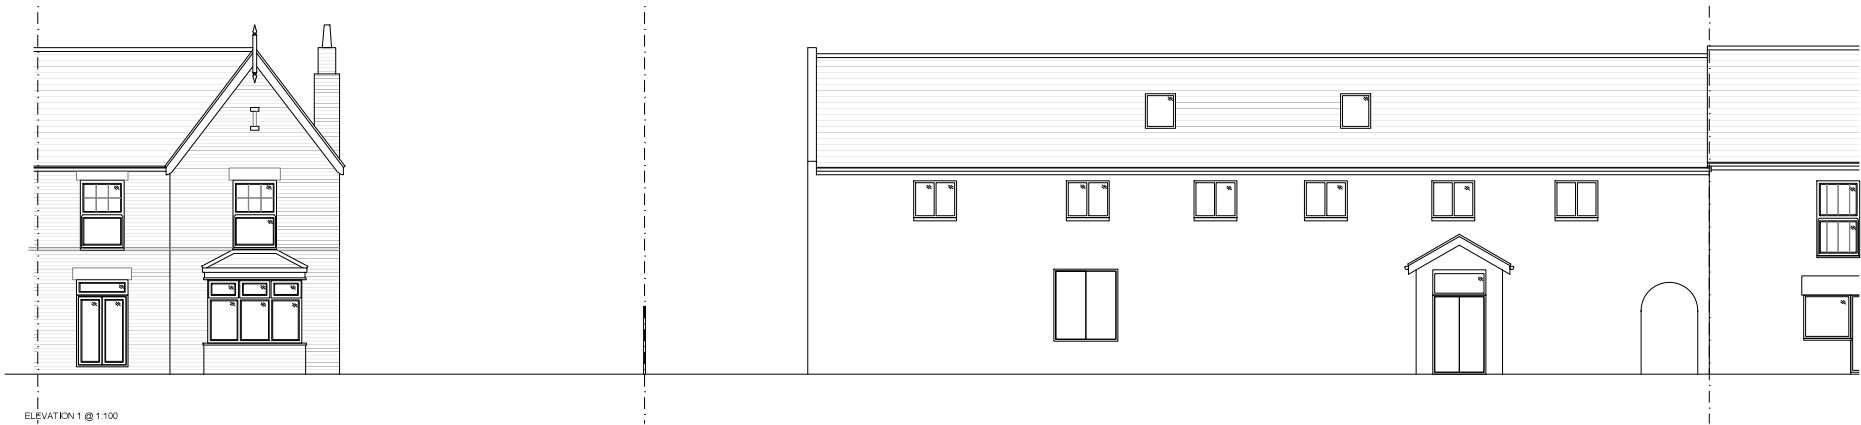


JOB TITLE:
6-10 Park Hall,
Holbeach,
PE12 7EE

DWG TITLE:
Existing Elevations

DWG. NO.:
195-02

SCALE:
As shown @ A1
Do not scale from drawing

DATE:
04/07/2019

© CLAYTON ARCHITECTURE LIMITED,
Tel: 01453 555445 E: info@claytonarchitecture.co.uk