


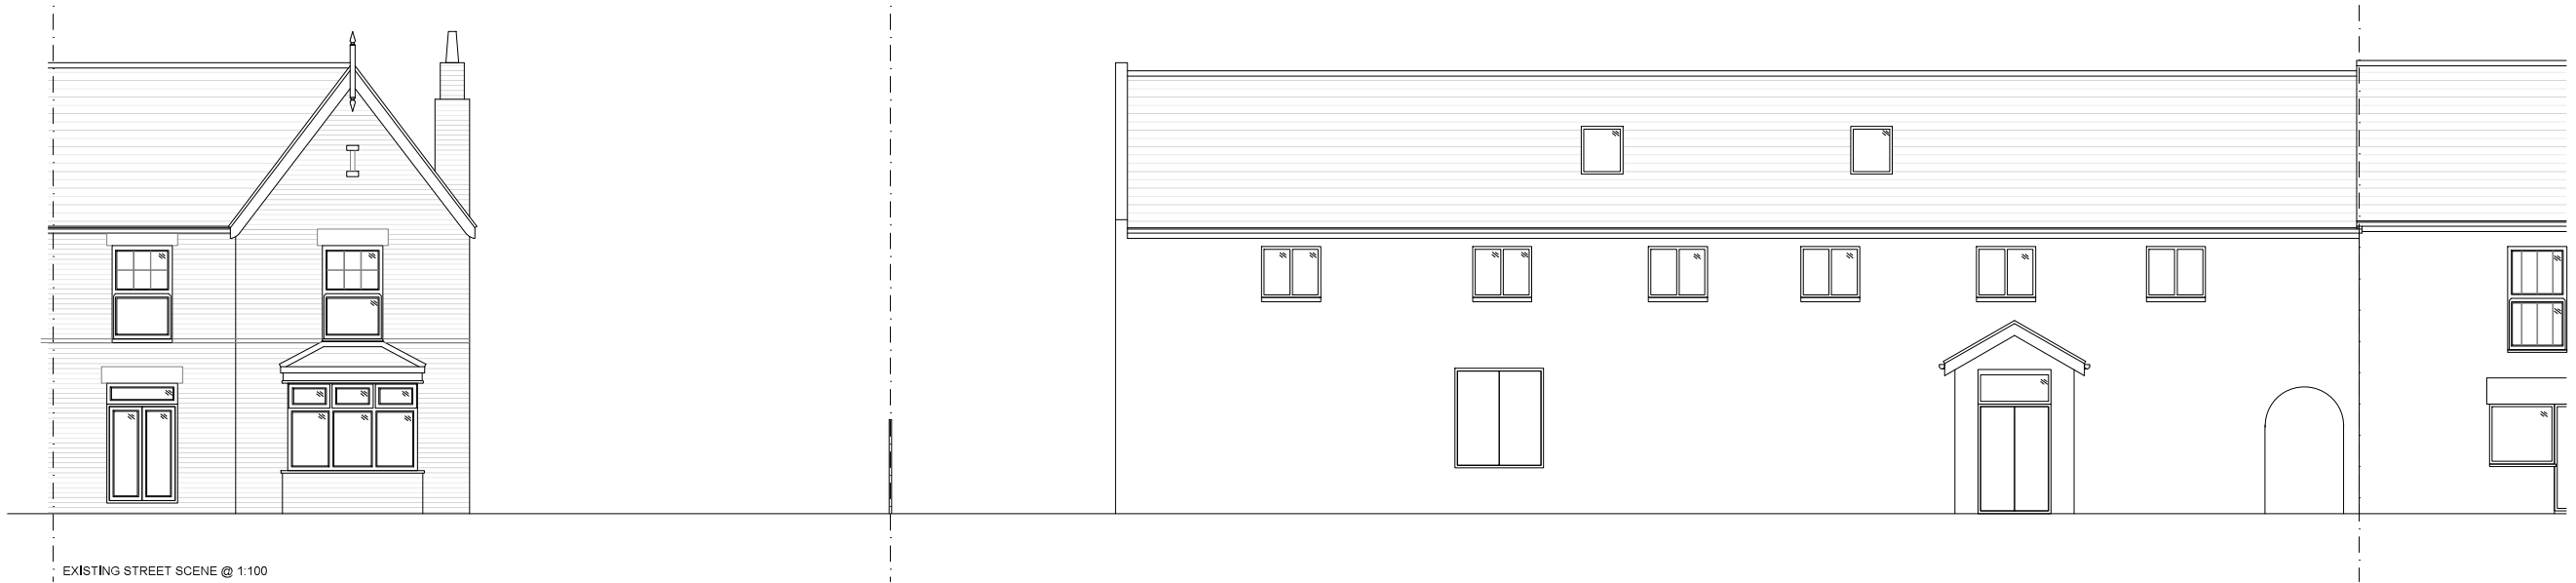

EXISTING STREET SCENE @ 1:100



PROPOSED STREET SCENE @ 1:100



JOB TITLE :
6-10 Park Hall,
Holbeach,
PE12 7EE

DWG TITLE :
Existing and
Proposed Street
Scene

DWG. NO. :
195-06

SCALE :
As shown @ A2
Do not scale from drawing

DATE :
27/08/2019

© CLAYTON ARCHITECTURE LIMITED.
Tel: 07435569465 E: joe@claytonarchitecture.co.uk