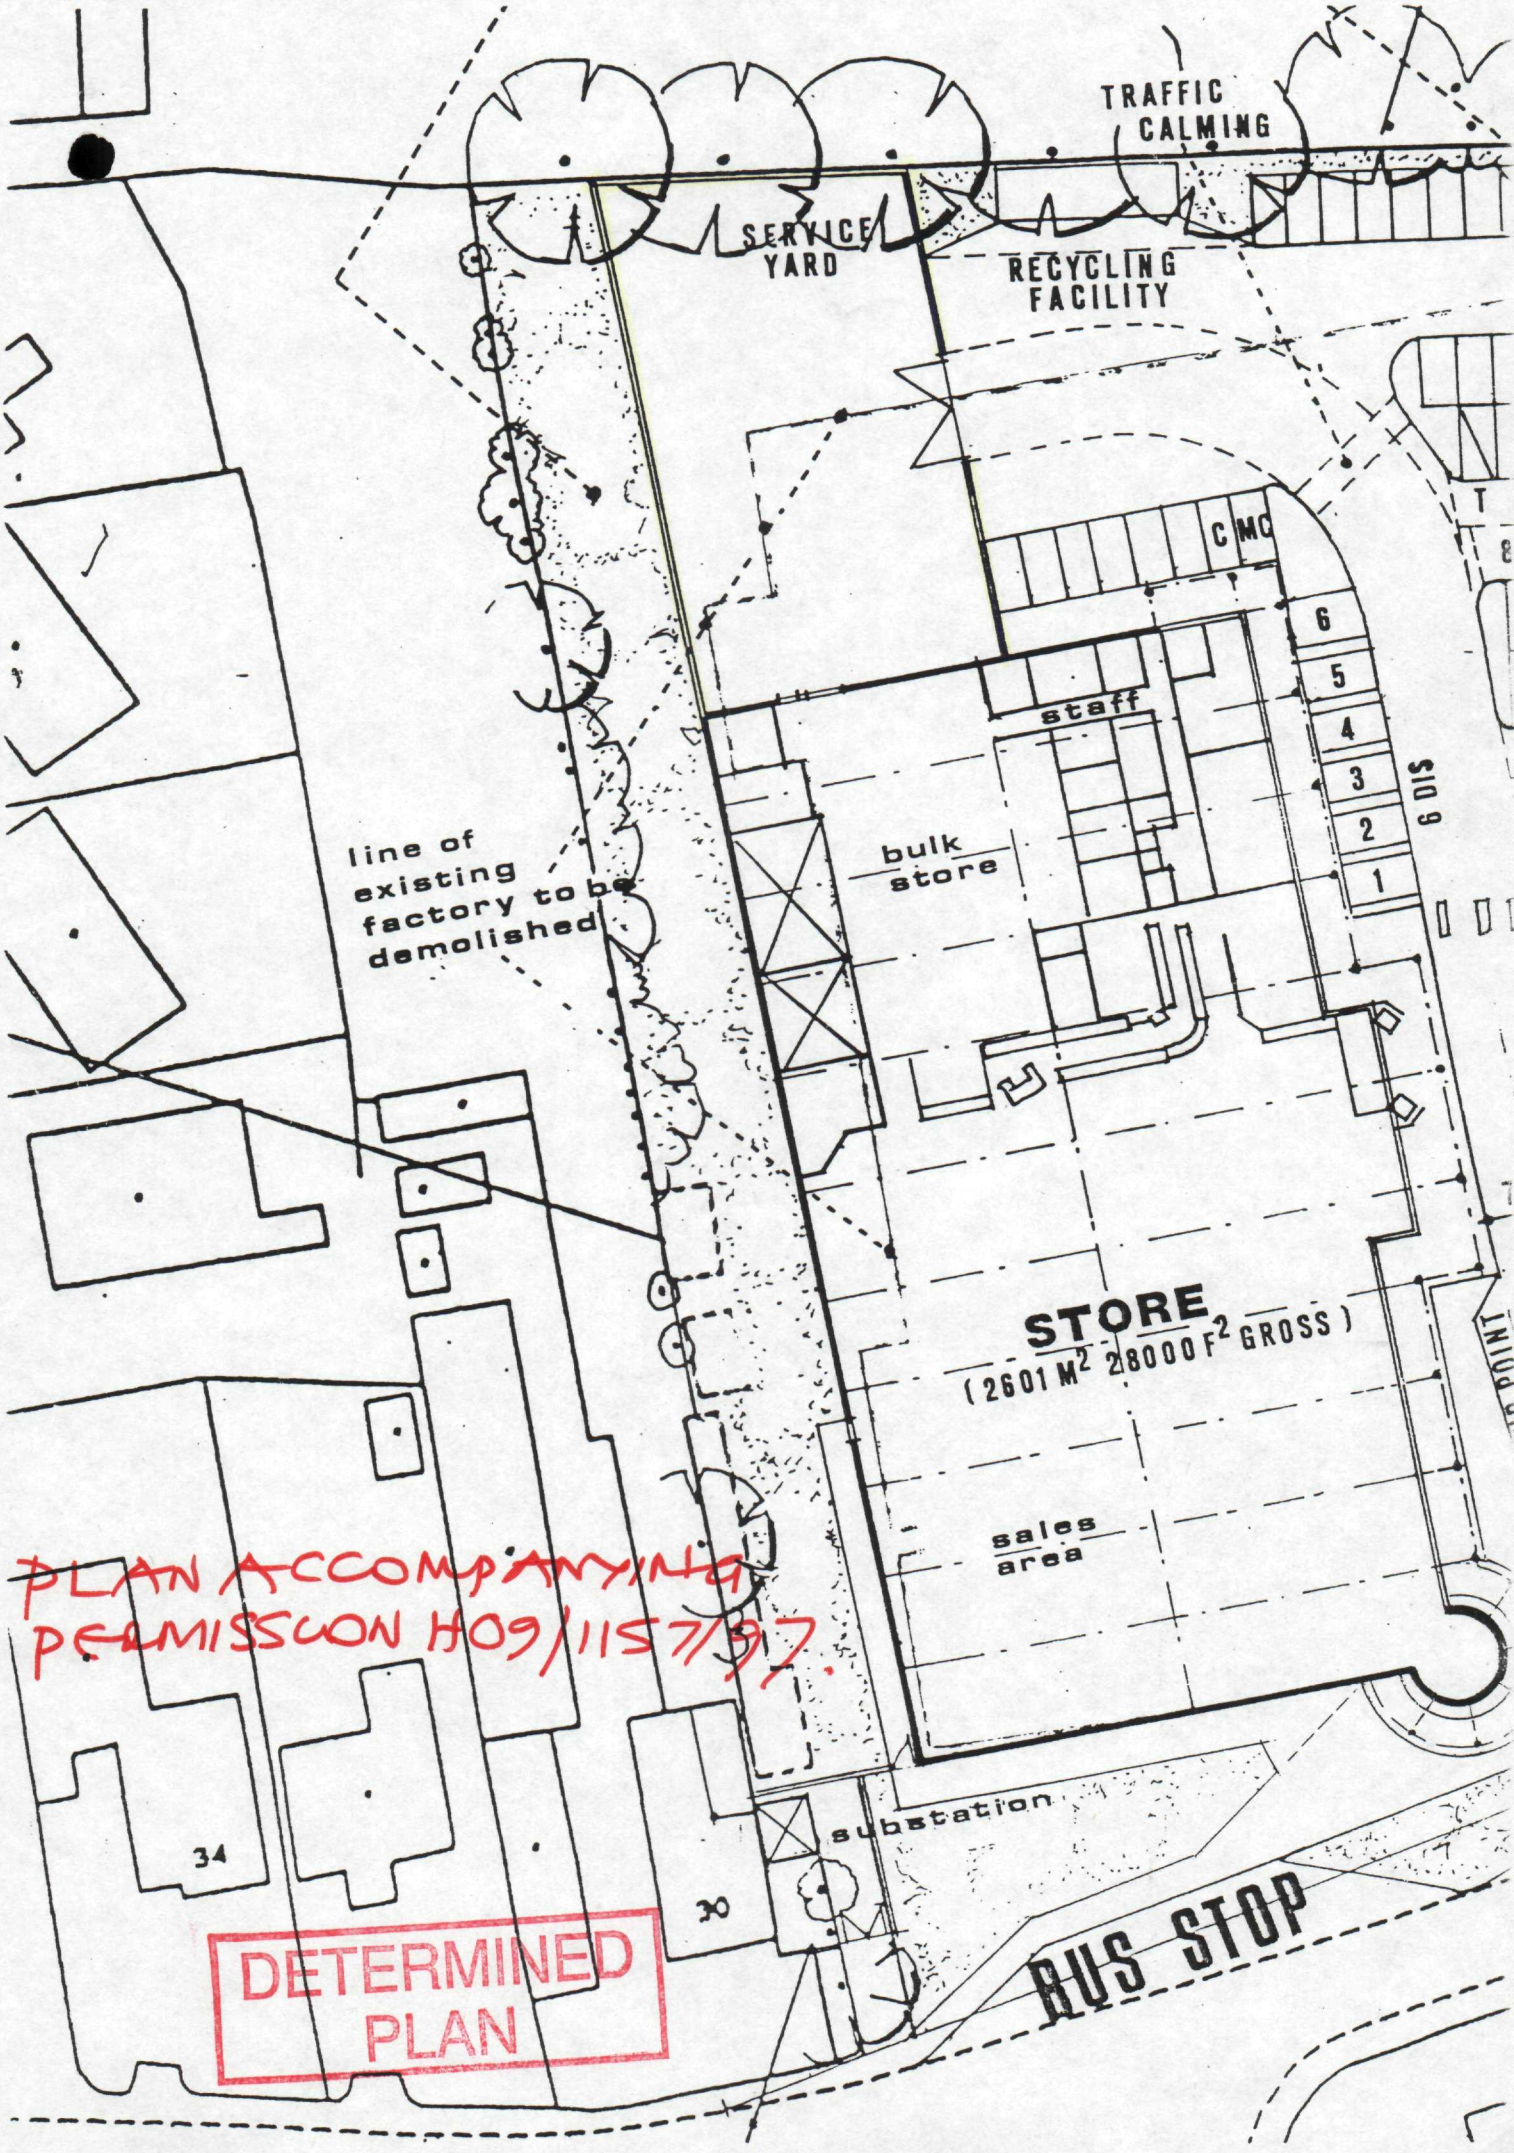
TRAFFIC CALMING
SERVICE YARD
RECYCLING FACILITY
C MC
staff
6
5
4
3
2
1
6 DIS
line of existing factory to be demolished
bulk store
STORE
(2601 M2 28000 F2 GROSS)
sales area
substation
34
30
BUS STOP
PLAN ACCOMPANYING PERMISSION H09/1157/97.
DETERMINED PLAN

NOTE

TREE LAYOUT IS INDICATIVE AND SUBJECT TO DETAILED LANDSCAPE LAYOUT IN DUE COURSE.

SOUTH HOLLAND DC
HOUSING & PLANNING
20 SEP 1999
Ref: 0923/99

LOCATION SITE

Issue	Revisions	Date

SIR CHARLES NICHOLSON
GROUP
INCORPORATING EBERLIN & PARTNERS
Telephone 0602 413355
Fax 0602 476356
Architects · Designers · Planners
also London · Grimsby · Lincoln · Louth · Gorleston

Client: CIMTREX LTD

Project: PROPOSED STORE AT BOSTON ROAD HOLBEACH

Title: INDICATIVE LAYOUT FOR ILLUSTRATIVE PURPOSES

Scale	Date
1·1250	NOV: 97
Drawn: A.J.V.B.	Checked:
Drawing No.: N·626·02	Revision: