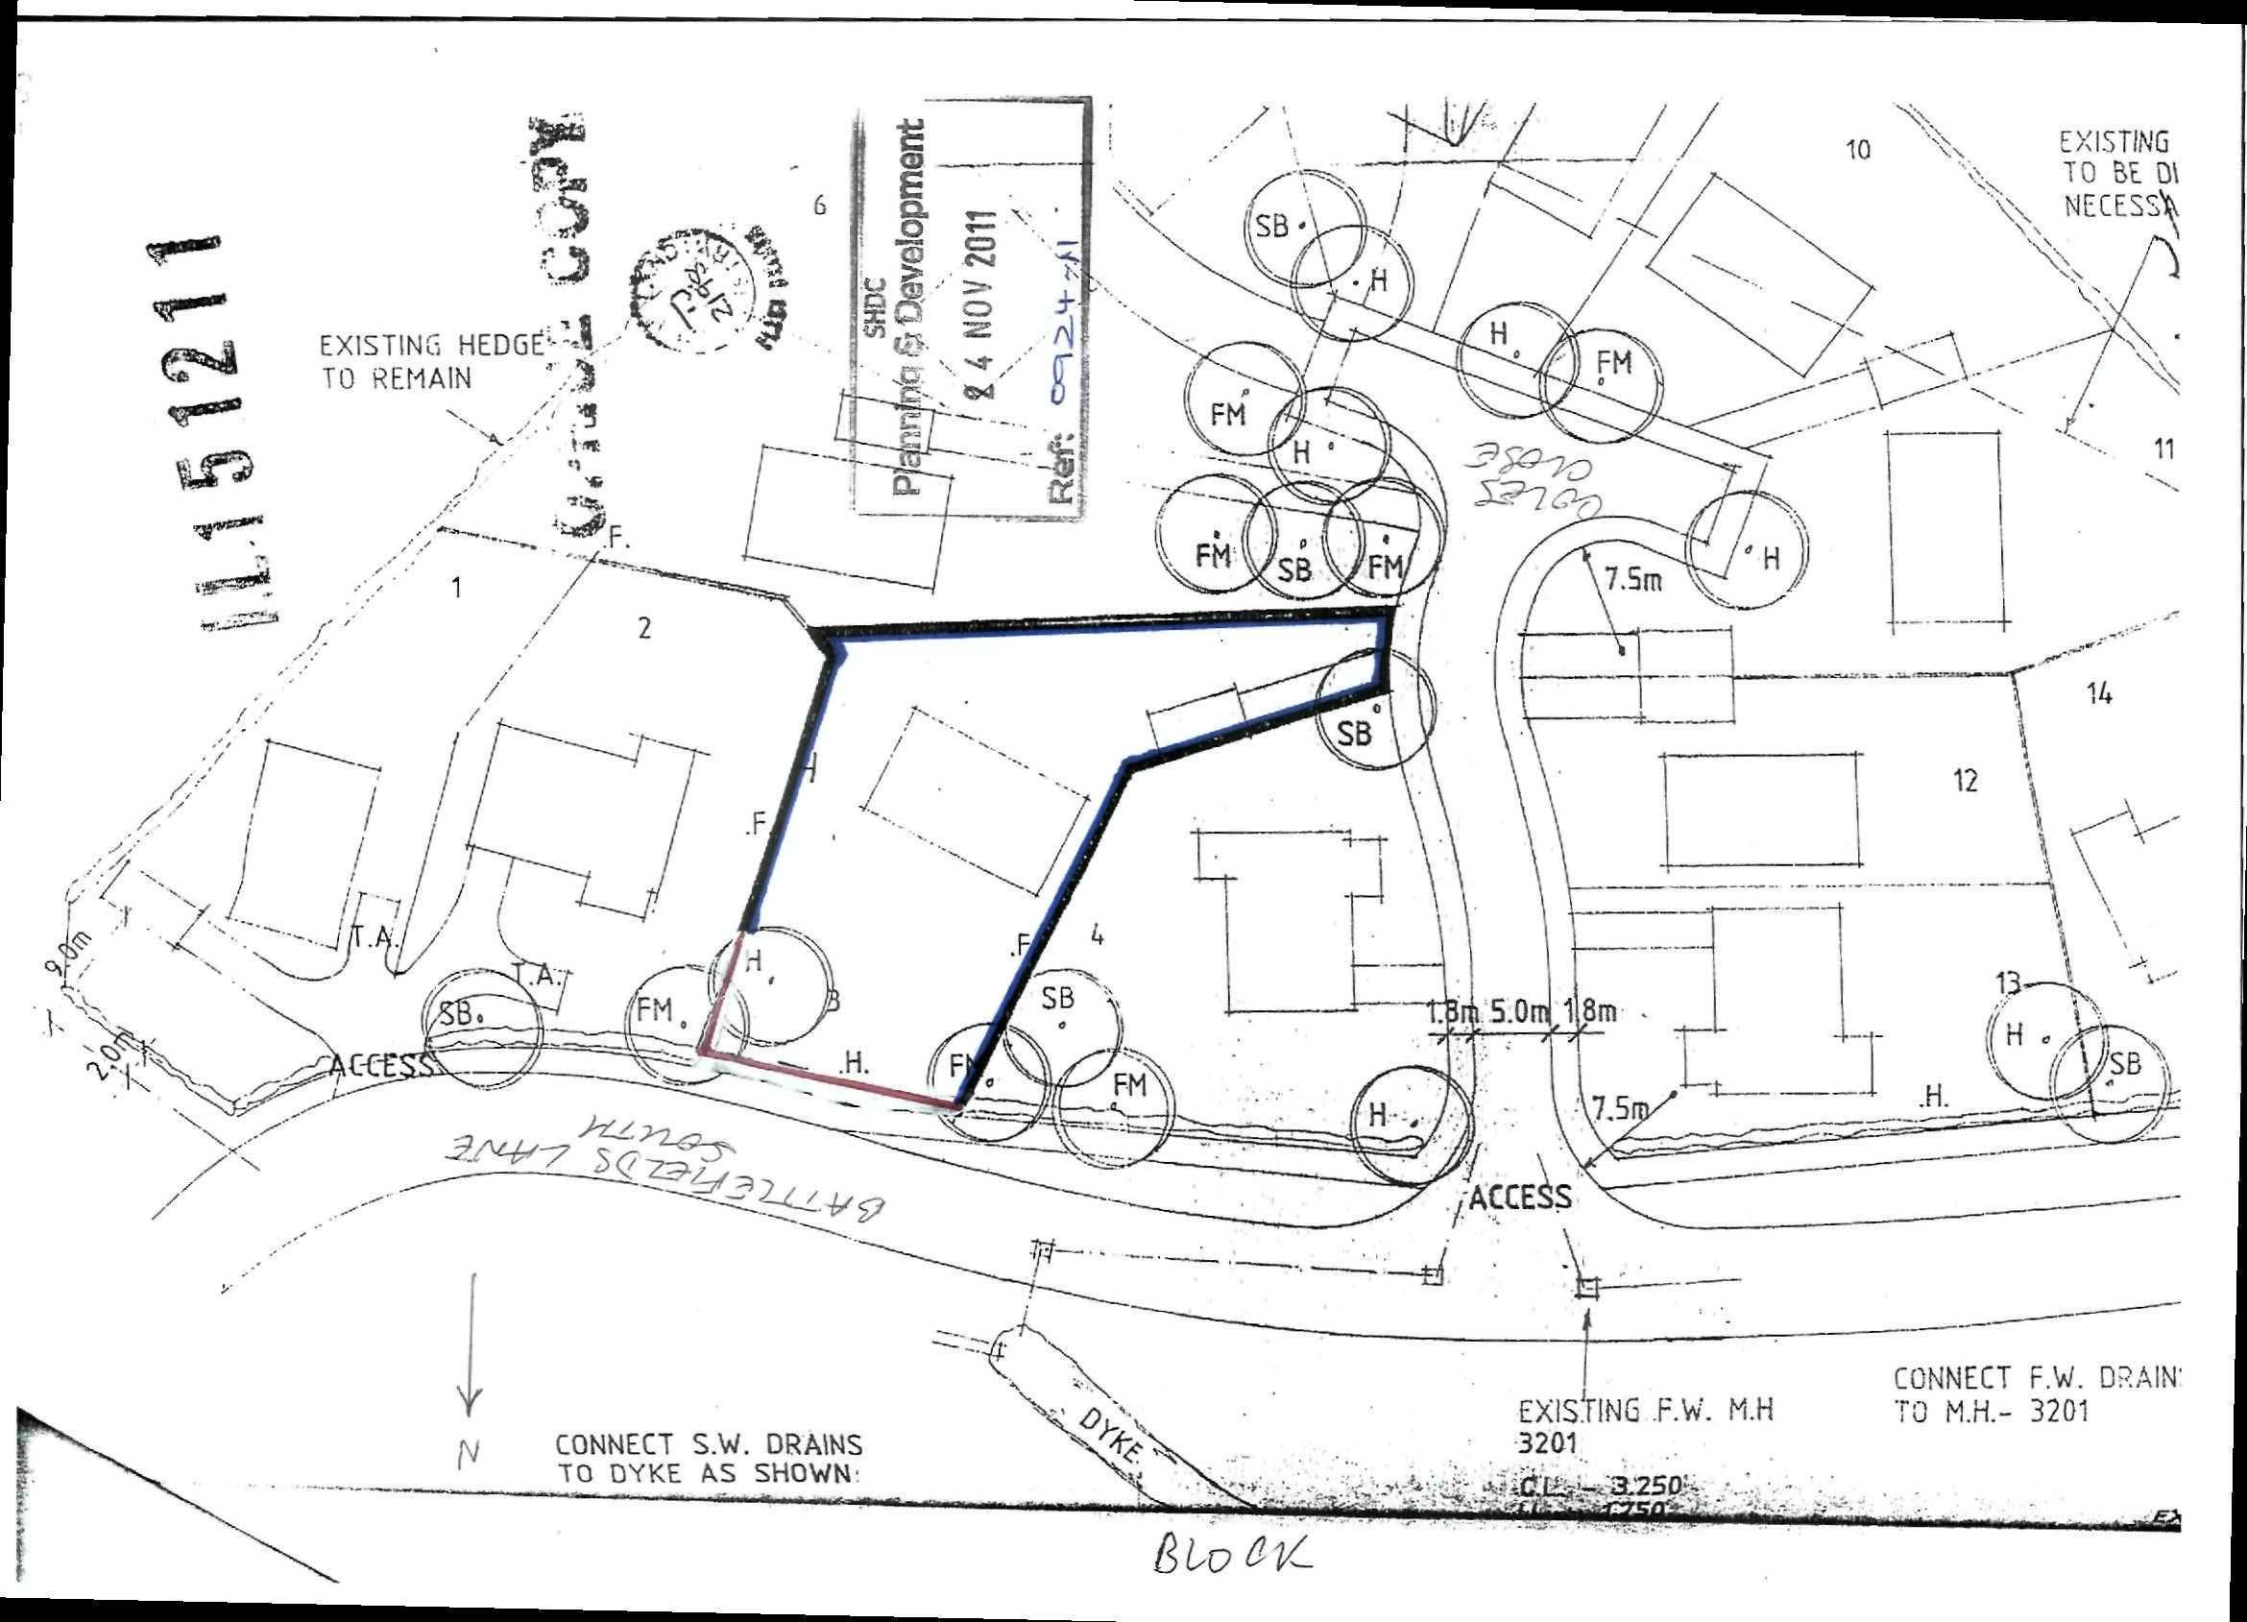

11/5121/1
EXISTING HEDGE TO REMAIN
SHDC Planning & Development
24 NOV 2011
Ref: 09/24/741
1
2
4
6
10
11
12
13
14
F.
H
T.A.
SB
FM
7.5m
1.8m 5.0m 1.8m
ACCESS
BATTLEFIELDS LANE SOUTH
DYKE
N
CONNECT S.W. DRAINS TO DYKE AS SHOWN
EXISTING F.W. M.H 3201
CONNECT F.W. DRAIN TO M.H.- 3201
EXISTING TO BE DI NECESS
BLOCK