




H.M. LAND REGISTRY		TITLE NUMBER		
		LL 176052		
ORDNANCE SURVEY PLAN REFERENCE	TF3625	SECTION	K	Scale 1/1250 Enlarged from 1/2500
ADMINISTRATIVE AREA LINCOLNSHIRE : SOUTH HOLLAND				© Crown Copyright 1998

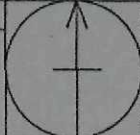

SHDC
Planning & Development
- 5 NOV 2010
Ref: 0928-10



Scale 1:25 !!

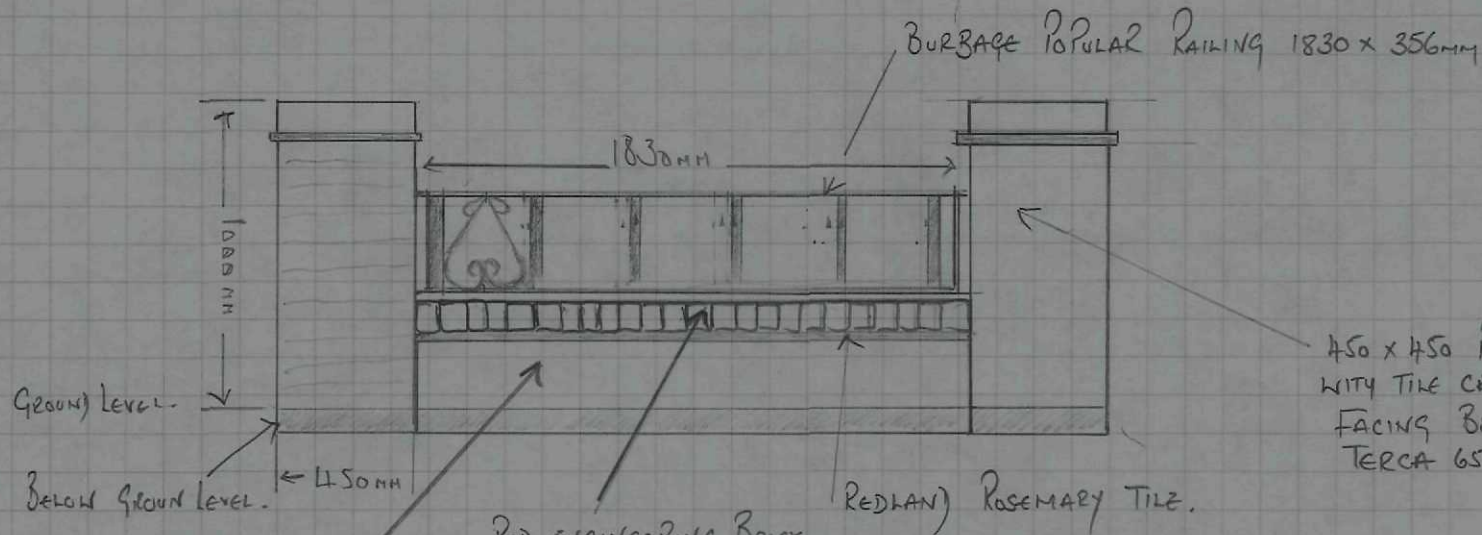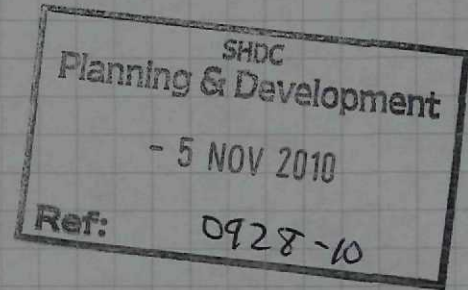


450 x 450 Pillars.
WITH TILE CREASE + RED ENGINEERING BRICKS.
FACING BRICKS AS FOLLOWS.
TERCA 65MM WARMHAM TERRACOTTA.

RED ENGINEERING BRICK
AS FEATURE ON TOP OF
TILE CREASE, WALLS + PILLARS.


RED LAM) ROSEMARY TILE.

3 COURSES OF BRICKS ABOVE GROUND LEVEL.
WITH 1ST COURSE BEING AN ENGINEER BRICK.
ALSO FINISH OF WITH A TILE CREASE PLUS
SOLIER COURSE.

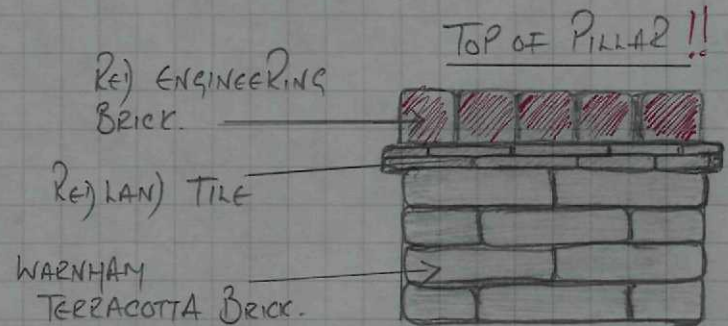

NOT TO SCALE !!

NOT TO SCALE !!

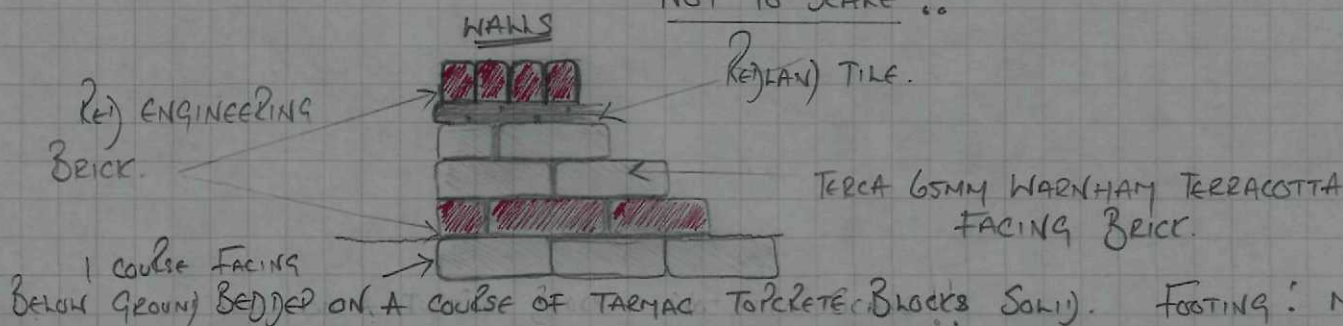

FOOTING: MINIMUM OF 6" READY MIX CONCRETE.

REDLAND ROSEMARY TILE

NOT TO SCALE.

NOTE:

DIMENSIONS FOR WALLS
1830 x 220 mm

THUS GIVING A 9" WALL
TIED INTO 150 x 150 PILLAR
FINISHED OFF WITH A REDLAND
TILE PLUS RED ENGINEERING
SOLDIER COURSE WITH A
BURBAGE RAIL @ 1830mm x
256mm

BURBAGE POPULAR RAILING 1830 x 356mm

1830mm

1000mm

450mm

CONCRETE FOOTING MIN 6"

RED ENGINEERING BRICKS


TERCA 65mm WARNHAM TERRACOTTA FACING BRICK

TARMAC TOPCRETE SOLID
BRICK

SHDC
Planning & Development

- 5 NOV 2010

Ref: 0928-10

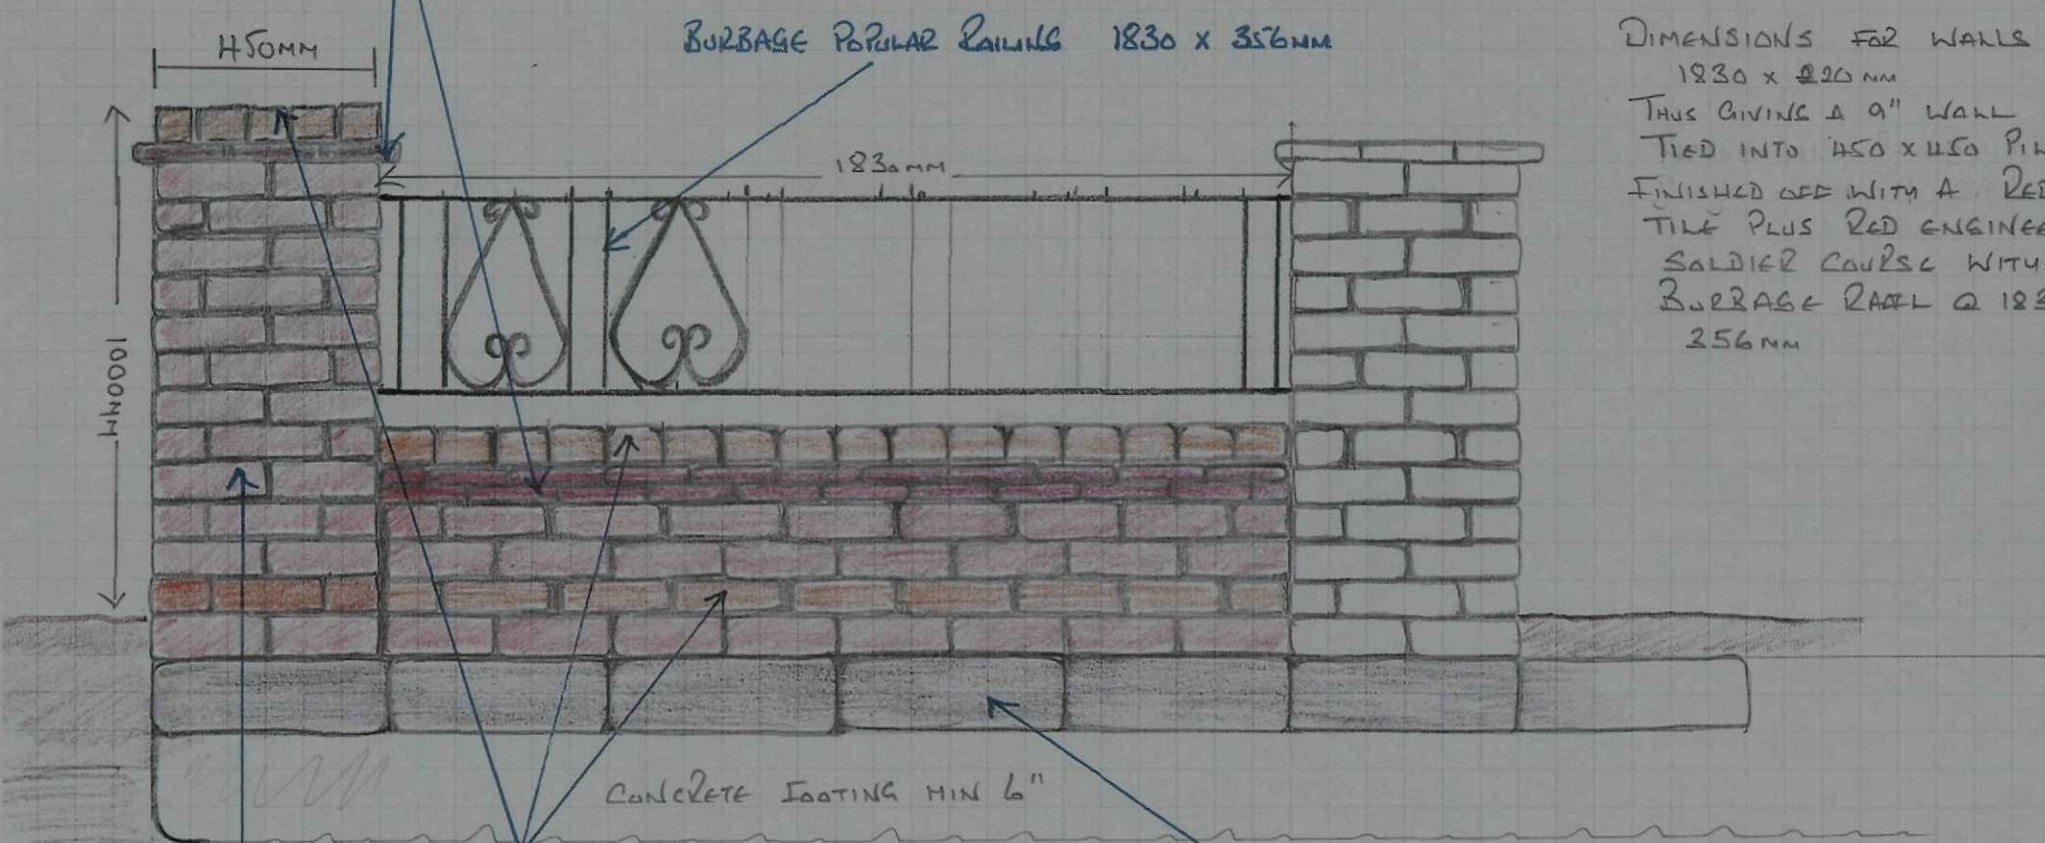

SHDC
Planning & Development
5 NOV 2010
Ref: 092770

8100mm

SHDC
Planning & Development

5 NOV 2010

Ref: 0928-10

4500mm



SHDC
Planning & Development
- 5 NOV 2018
Ref: 0928-10

1400MM
Public
Pathway.



SHDC
Planning & Development
- 5 NOV 2010
Ref: 0928-16

5050mm

SHDC
Planning & Development

- 5 NOV 2010

Ref: 0928-10

500mm



SHDC
Planning & Development
- 5 NOV 2010
0928-10

1945mm

EXISTING PILLARS
BUILT BY JEWELLER 450 x 450mm

SHDC
Planning & Development
- 5 NOV 2010
0928-10



No 14 FAKENHAM

SCALE 1:100

EXISTING DWELLINGS

THIS IS TO SHOW HOW THE PROPOSED WALLS WILL BE SET OUT AND LOOK ONCE COMPLETED !!

PILLARS NOT TO SCALE OVERALL
BETWEEN PILLARS IS TO SCALE !!

PILLARS 450 x 450
BETWEEN PILLARS 1830mm

SHDC
Planning & Development
- 5 NOV 2010
Ref: 0928-10

Tree 3
Tree 4
Tree 5
Tree 6
PROPOSED EXISTING WALL
BUILT BY DEVELOPER

BOUNDARY

EXISTING GARAGE

TREE 6

FRONT SON

Tree 1
Tree 2

9800mm

13500mm

HEDGE 1

HEDGE 2

19800mm

HIGHWAYS FOOTPATH

HIGHWAYS FOOTPATH

No 6 FAKENHAM
ONE BAR FENCE
ERECTED BY DEVELOPER