

SHDC
Planning & Development
26 JUL 2003
Ref: 929/03

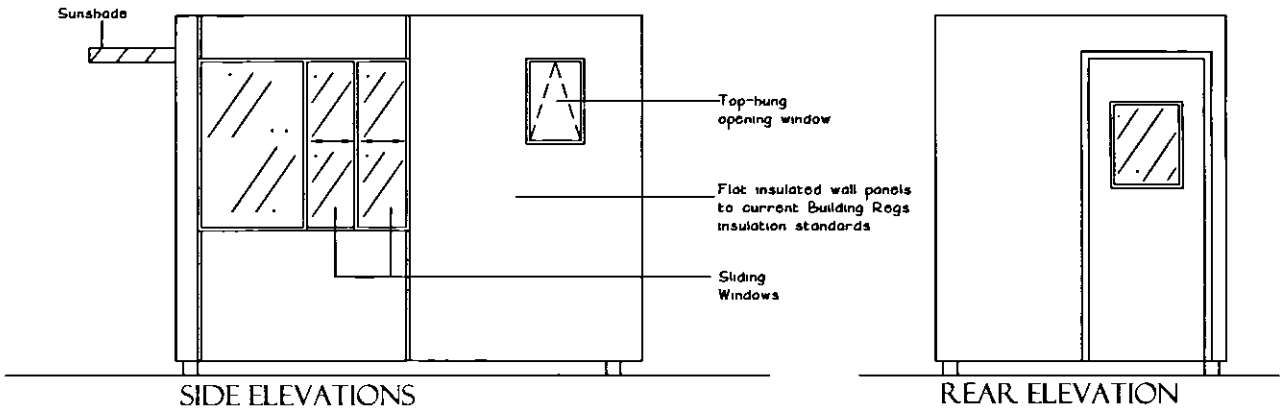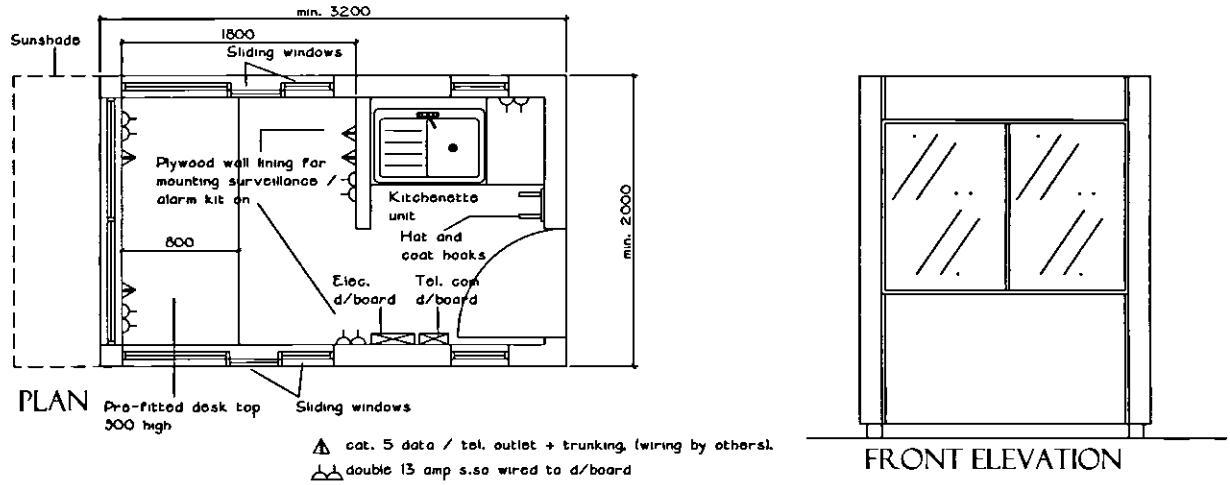


⚠ cat. 5 data / tel. outlet + trunking, (wiring by others).
double 13 amp s.so wired to d/board

ITEMS TO BE INCLUDED :-

- Electrical Space Heating
- Power as shown
- Telephone as shown
- Kitchen unit inclu. SS sink / drainer / h + c water
- 10 litre electric water storage unit / 2 cpds /
- 1 drawer unit
- Fluorescent lighting / Cat 2 over desk
- Hat and coat hooks
- Delivery within 100 miles of suppliers base
- All windows to be lockable

ITEMS TO BE EXCLUDED :-

- Pedestal / drawer unit for desk
- Connection of power tel. water and drain by others, but simple connection points required.
- External lights
- Security shutters
- 2 Chairs
- Builders work for support points

DETERMINED
PLAN

| issue | date | drawn | notes | check |
|---|---|---|---|---|

DO NOT SCALE FROM THIS DRAWING. THE CONTRACTOR IS TO CHECK ALL DIMENSIONS ON SITE AND REPORT DISCREPANCIES TO THE ARCHITECT. THIS DRAWING IS COPYRIGHT

PROJECT: GEEST - HOLBEACH PROJECT STORK

DRAWING: SMALL GATEHOUSE

ARCTICA
ARCHITECTURE • PLANNING • PROJECT MANAGEMENT
Telephone 01780 758575 Fax 01780 758501
succeed@arctica.co.uk

SCALE: NTS
JOB: 03-05
NUMBER: GH.01
REV: