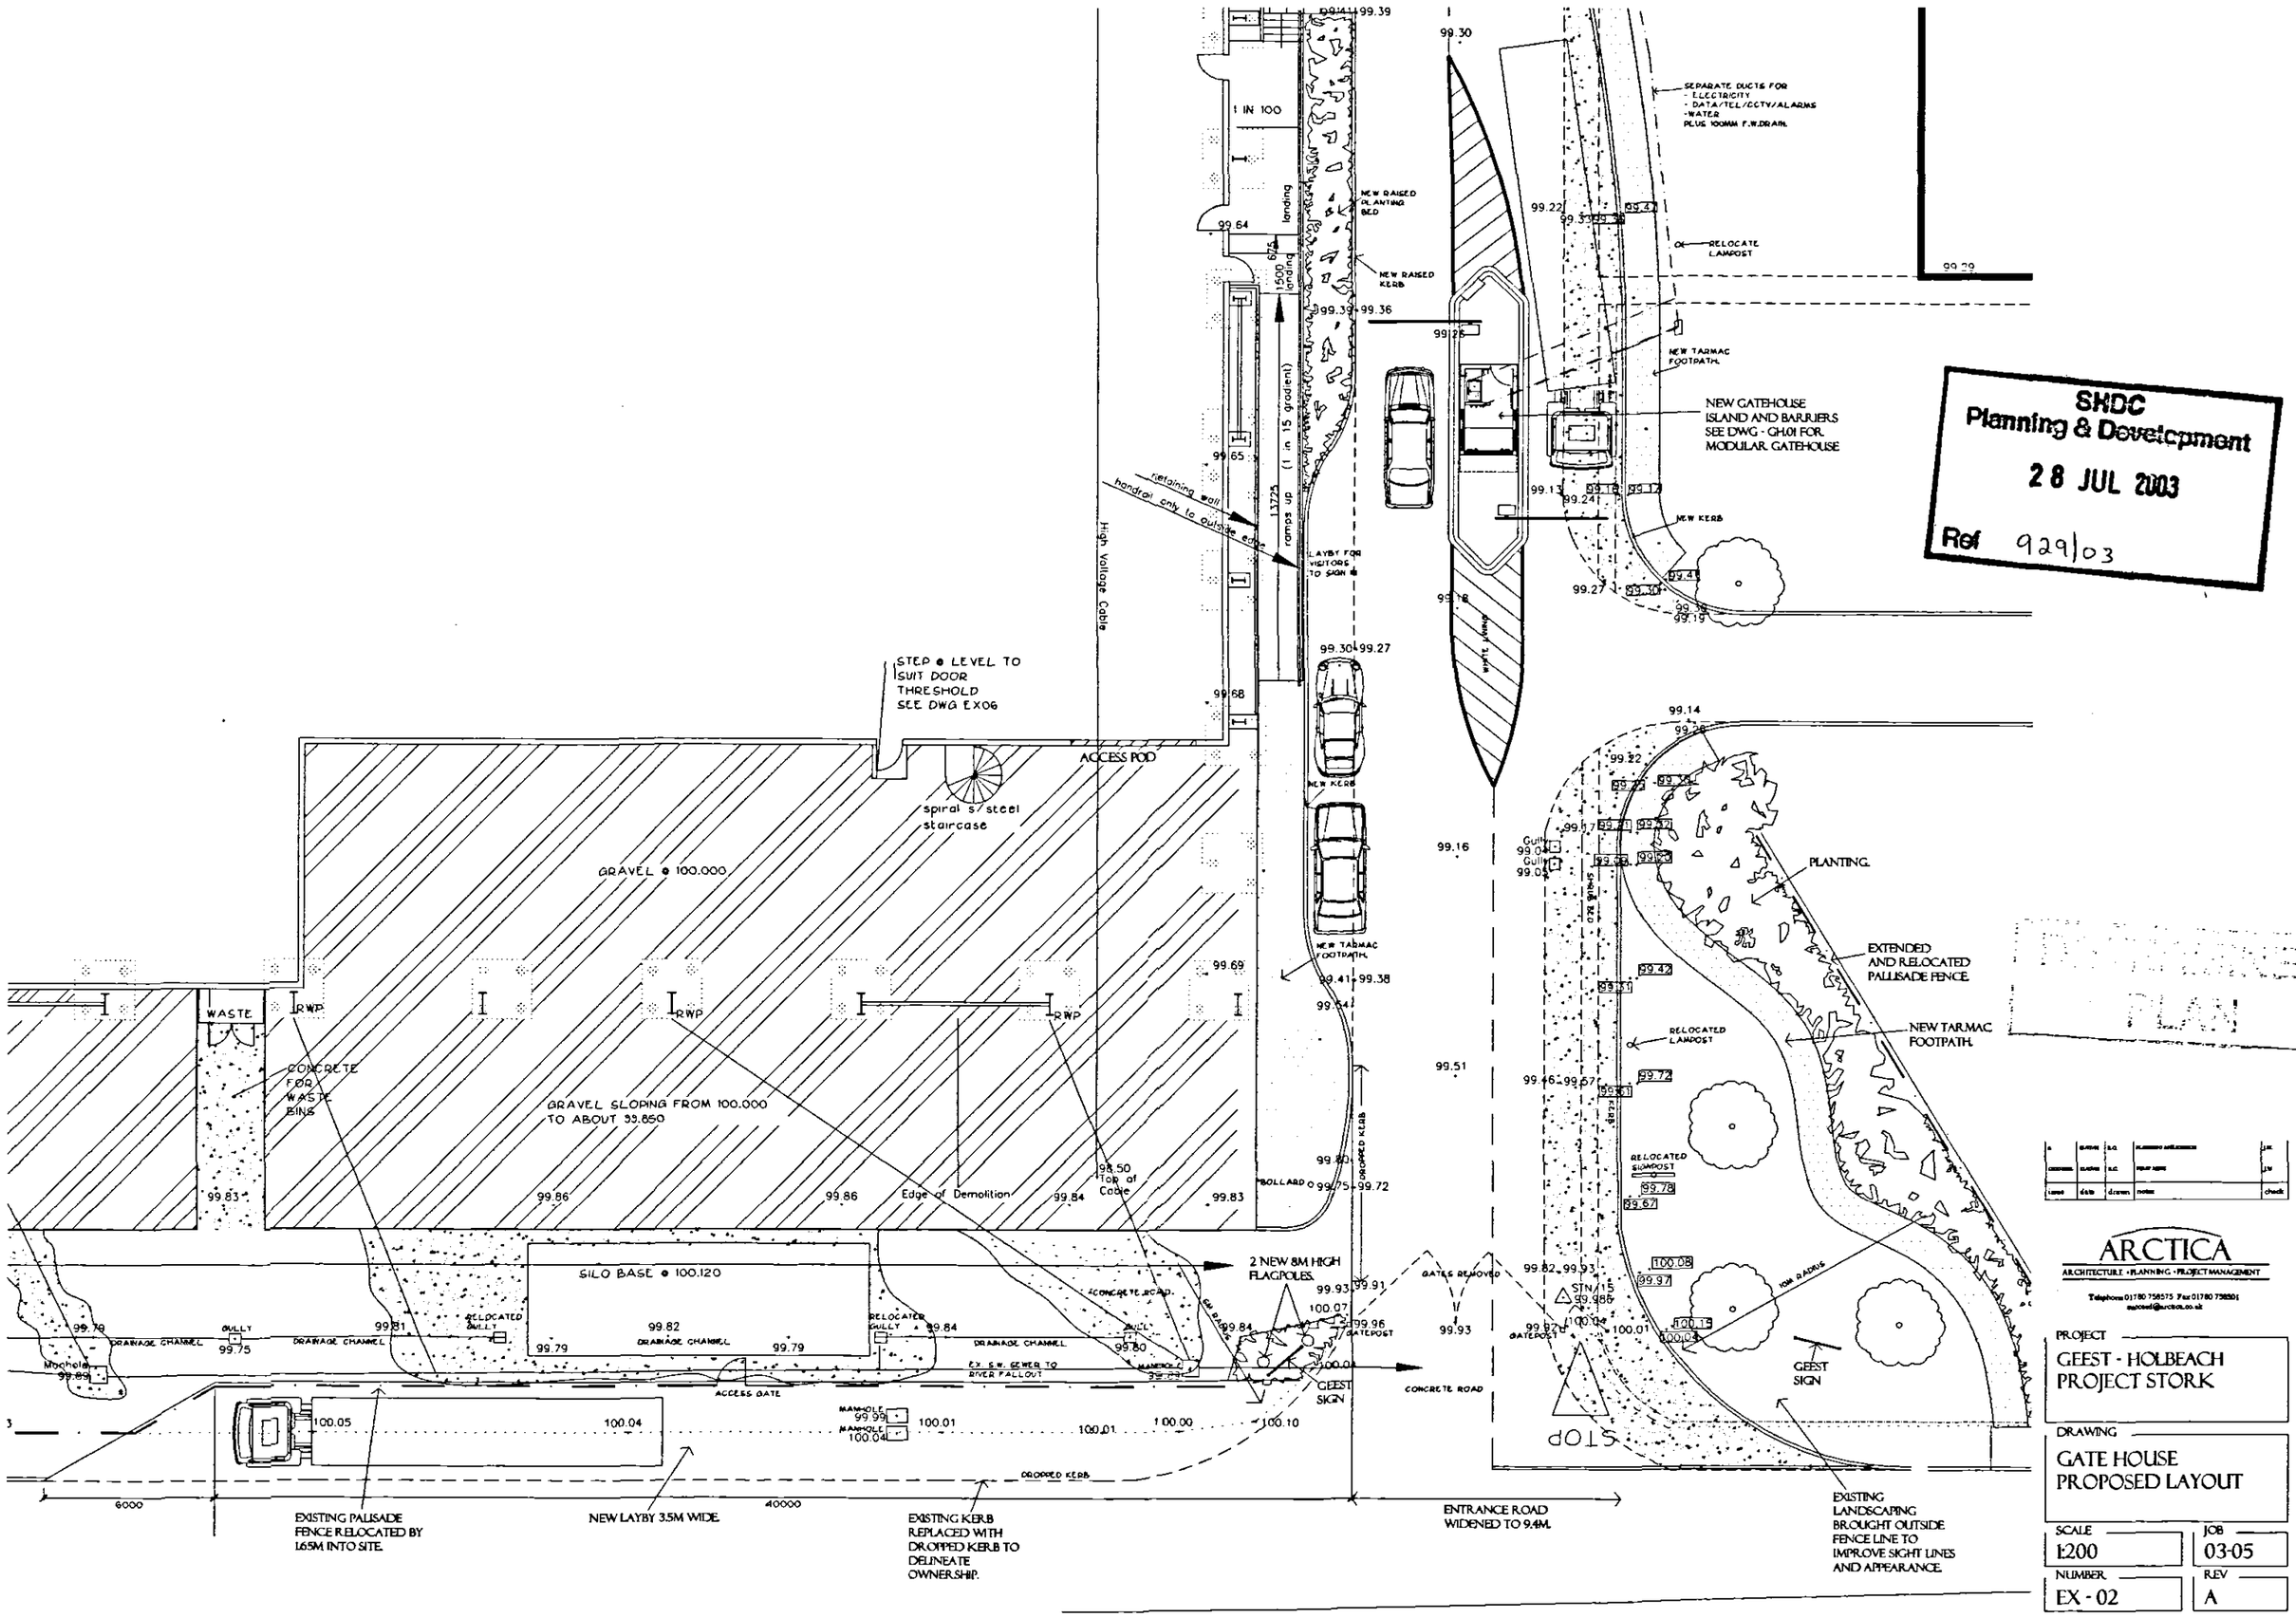


SHDC
Planning & Development
28 JUL 2003
Ref 929/03

PLANNING PLAN

ARCTICA
ARCHITECTURE • PLANNING • PROJECT MANAGEMENT

PROJECT
GEEST - HOLBEACH
PROJECT STORK

DRAWING
GATE HOUSE
PROPOSED LAYOUT

SCALE 1:200
JOB 03-05
NUMBER EX - 02
REV A