
FILE IDENTIFIER
P17022-ARCA-DR-GA002

Do not scale from this drawing
The Contractor is to check all dimensions on site
and report discrepancies to the Architect
This drawing is copyright

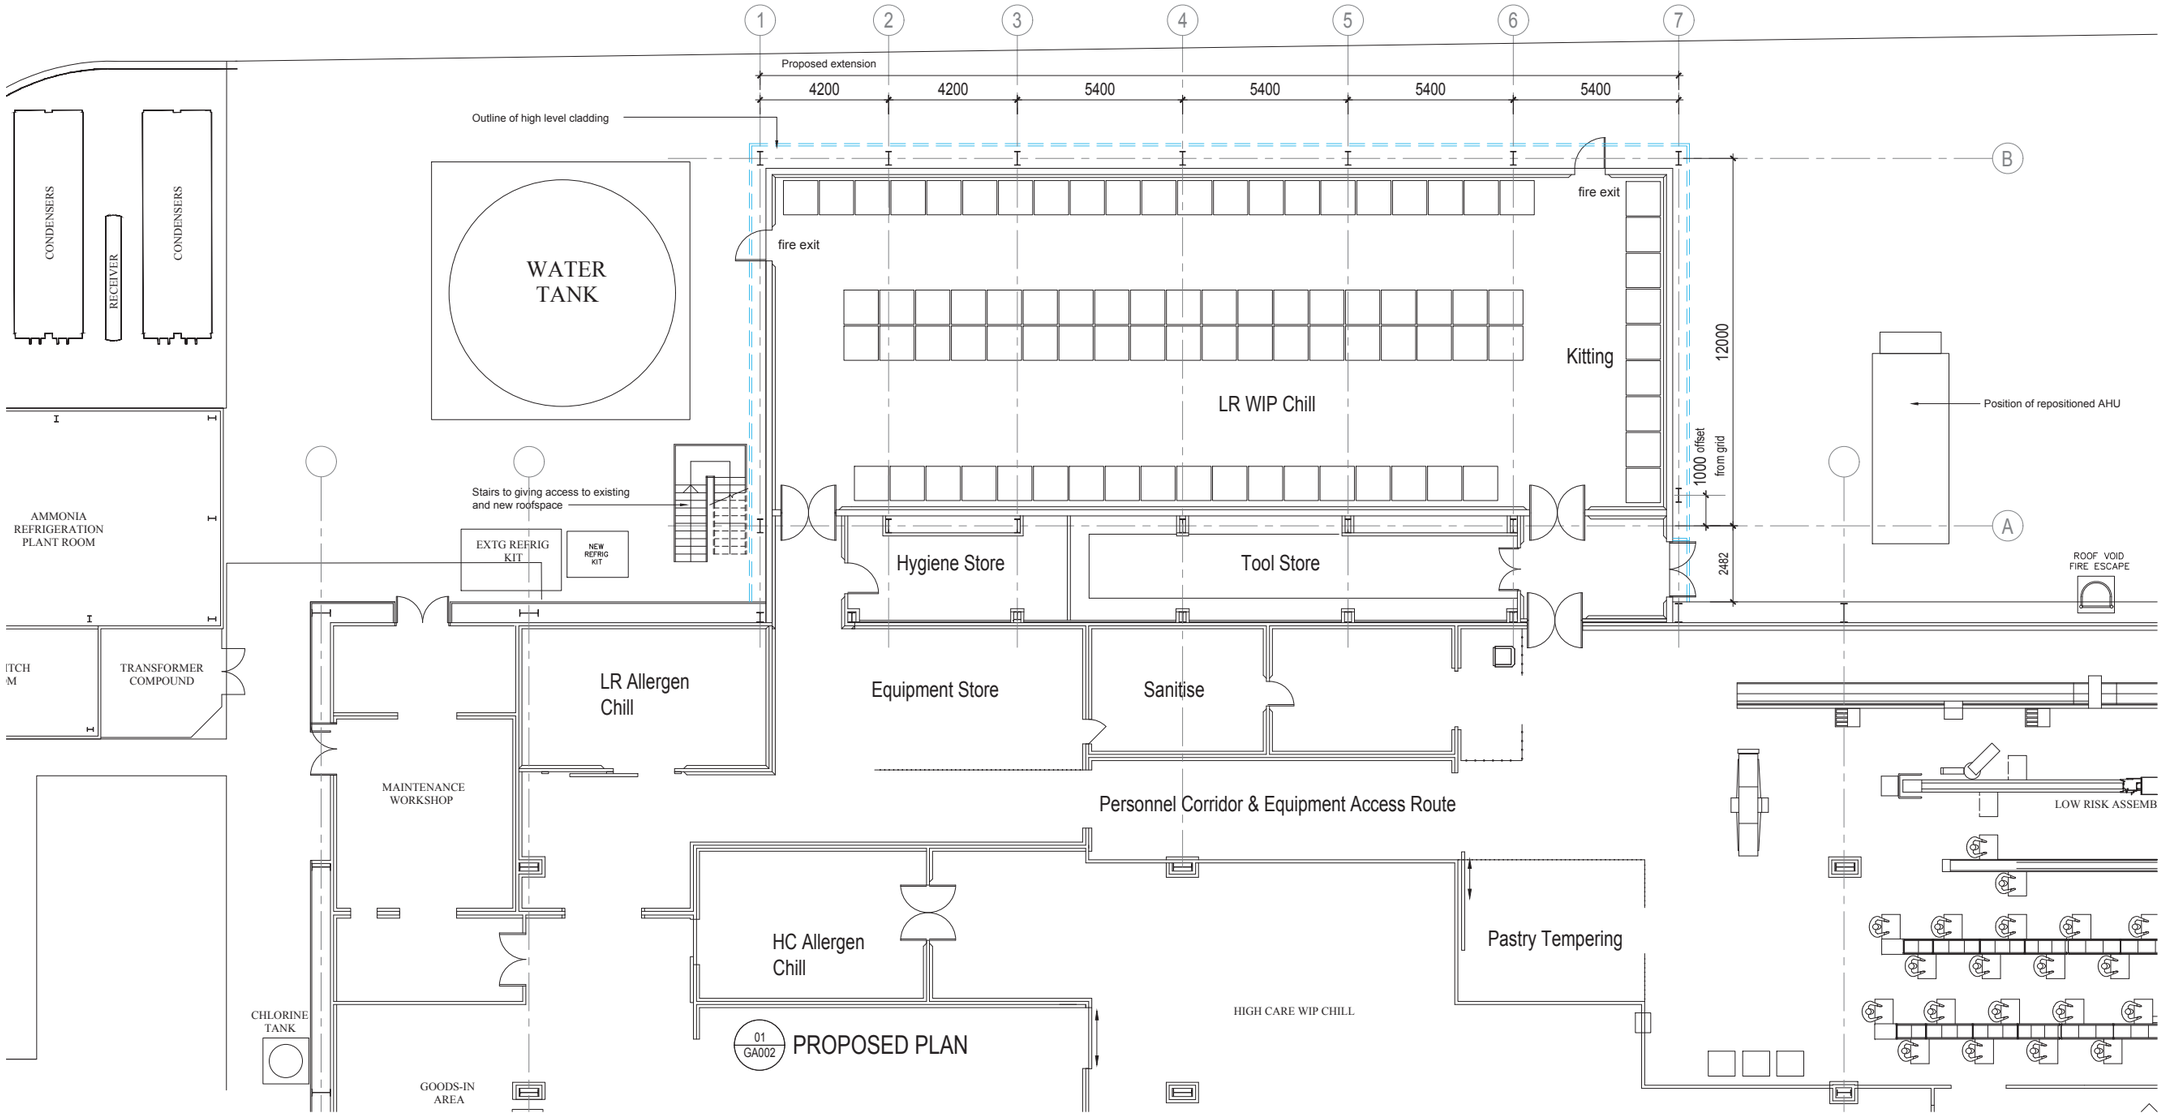

N

0 1 2 3 4 5 6 7 8
SCALE BAR (1:100) METRES

BAKKAVOR

ISSUE	DATE	DRAWN	NOTES	CHECK
First Issue	05/09/17	DP		N.McQ

ARCTICA
Fresh thinking
Telephone 01780 482200 Fax 01780 480716
freshthinking@arctica.co.uk

PROJECT
Bakkavor
Freshcook
Holbeach St. Marks

DRAWING
Plan
As Proposed

A1 SCALE 1:100
A3 SCALE 1:200
JOB P17022

NUMBER DR-GA002
REV