
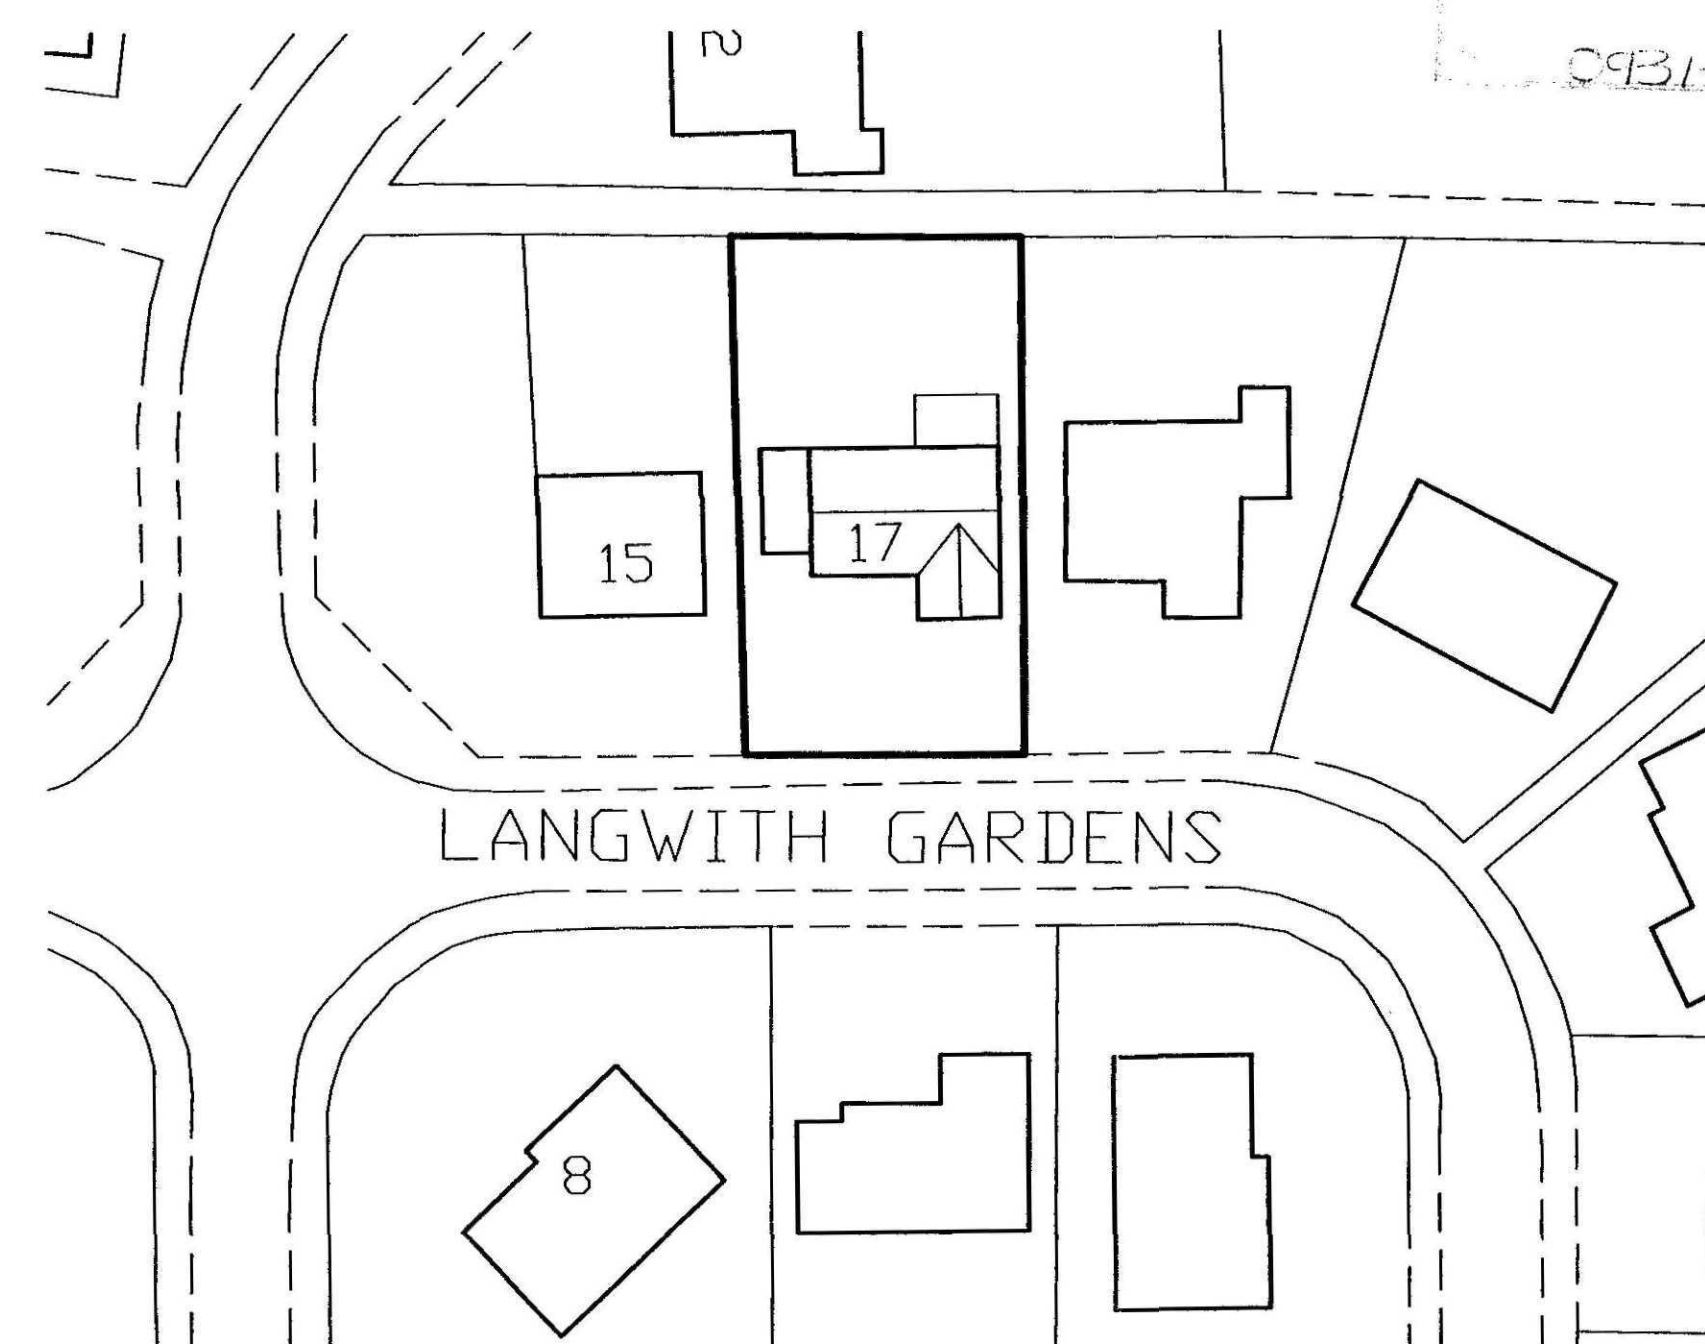
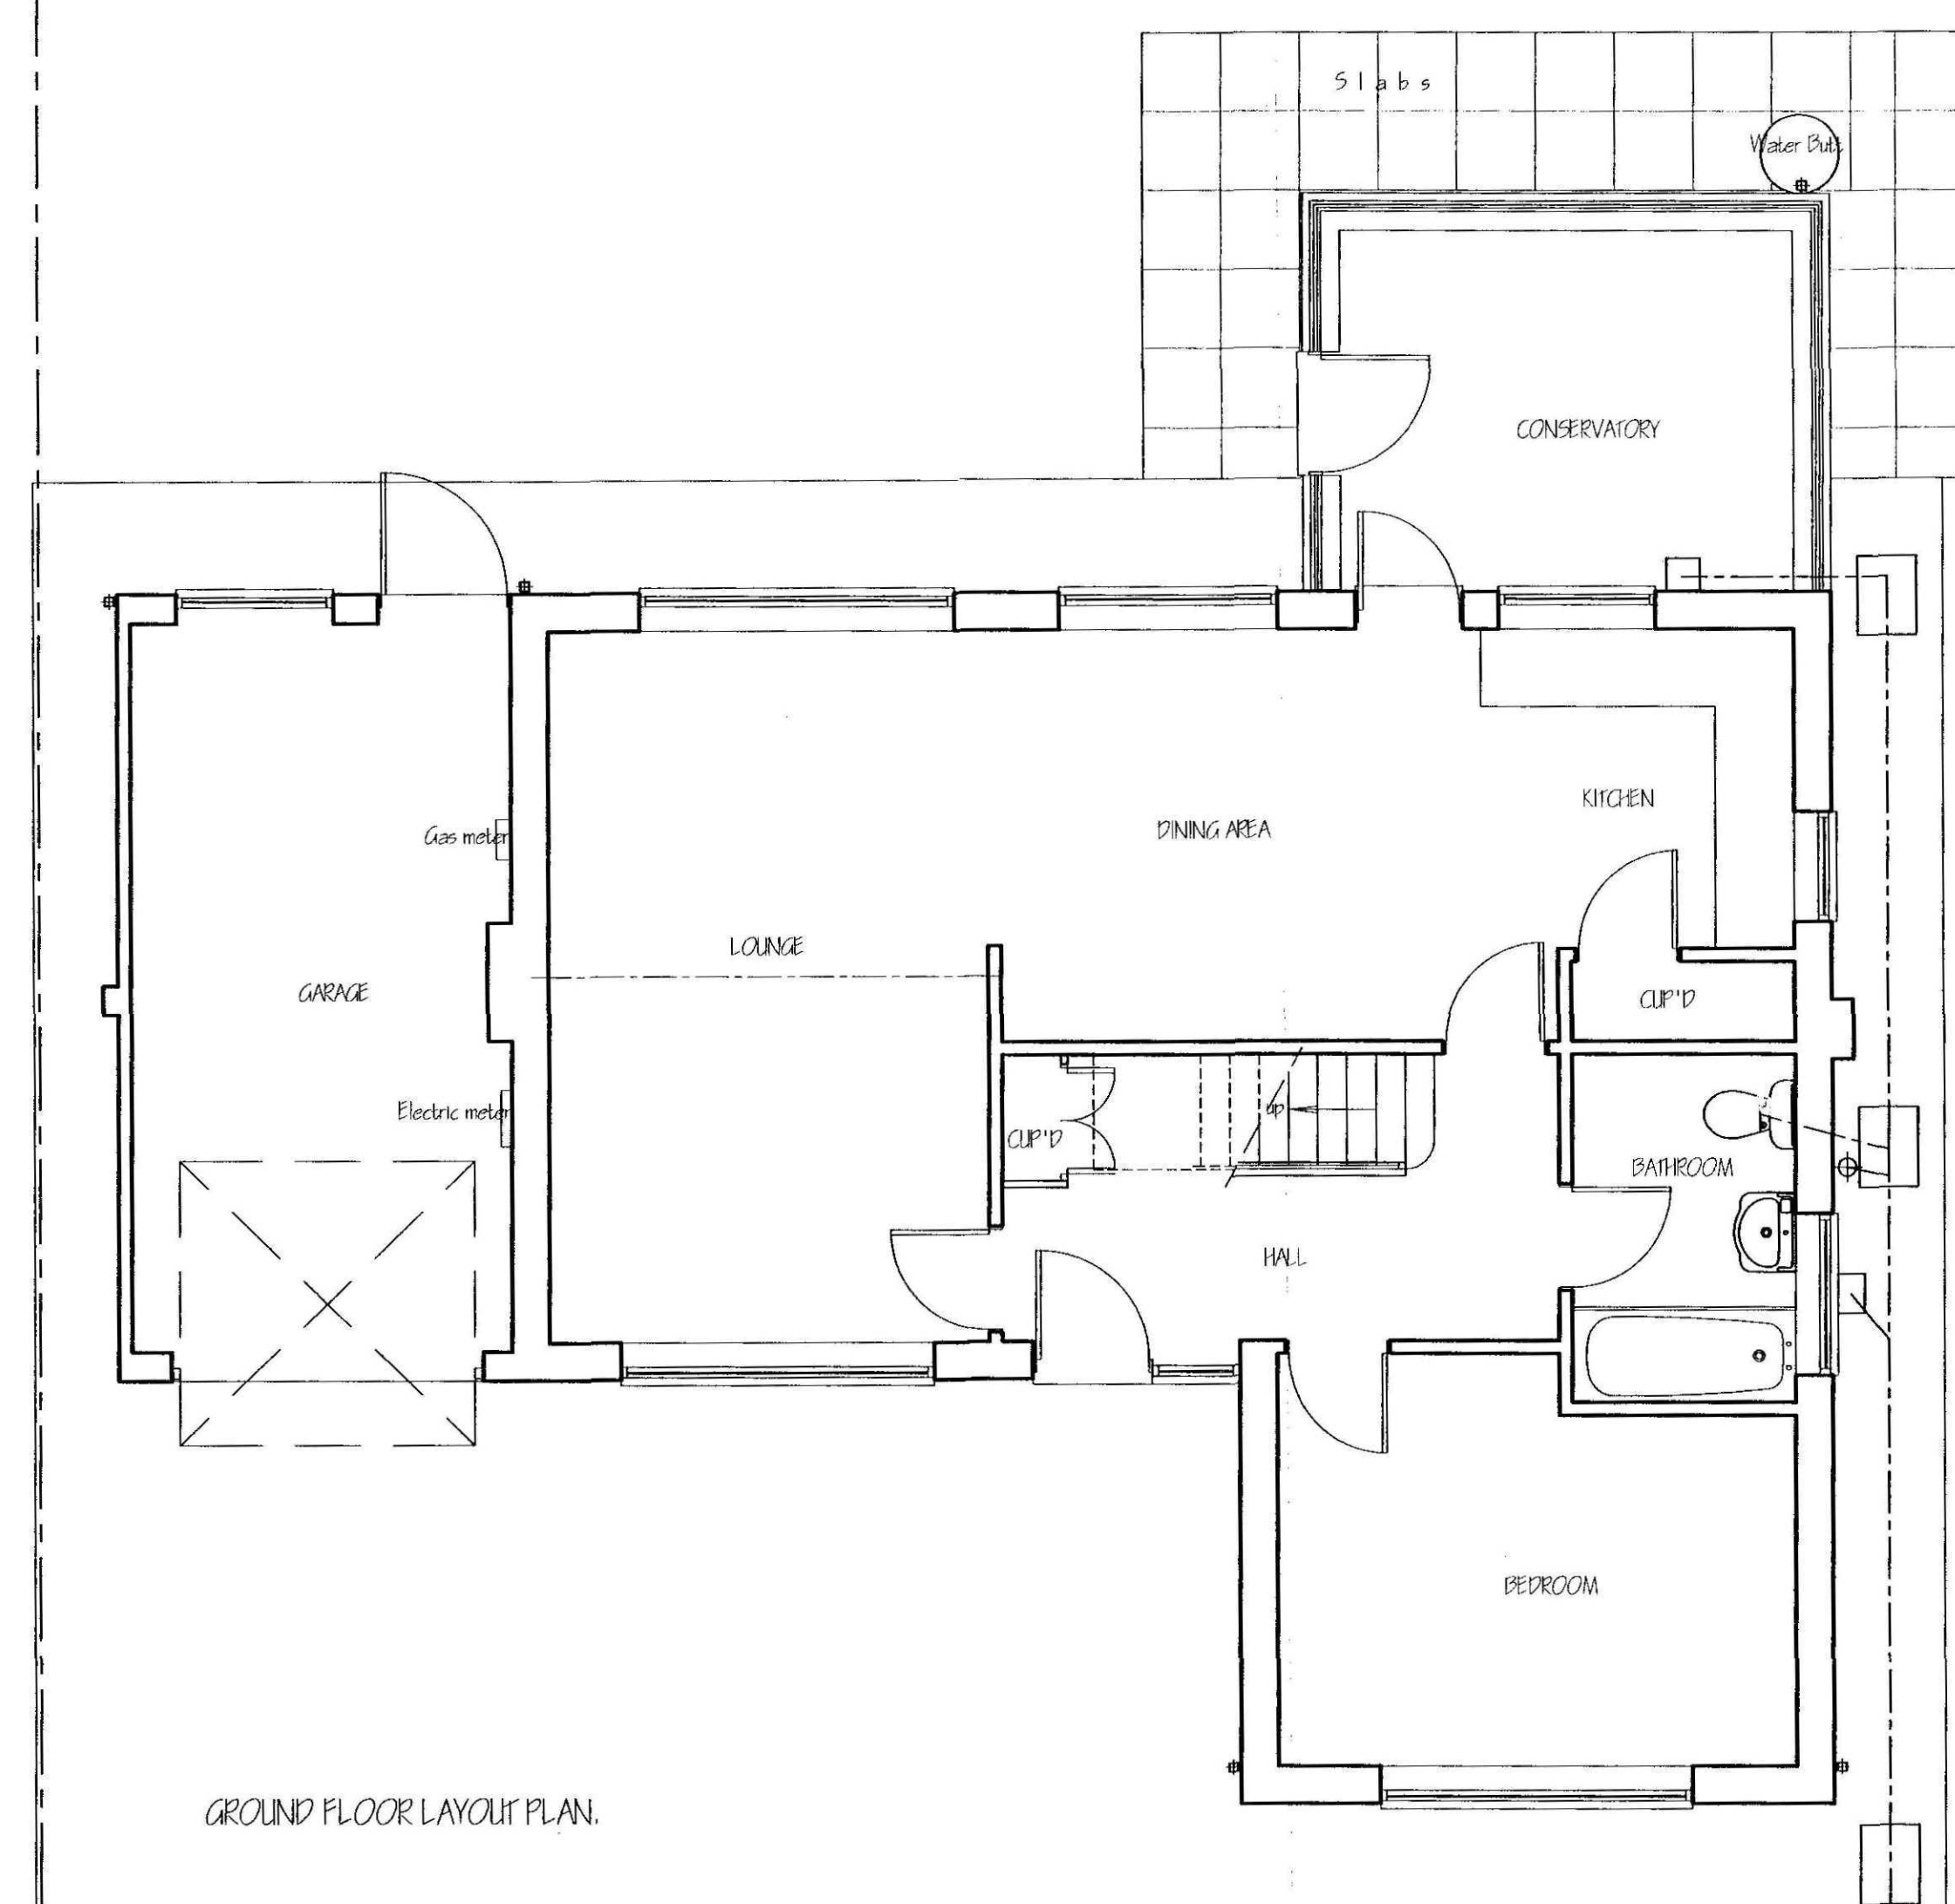
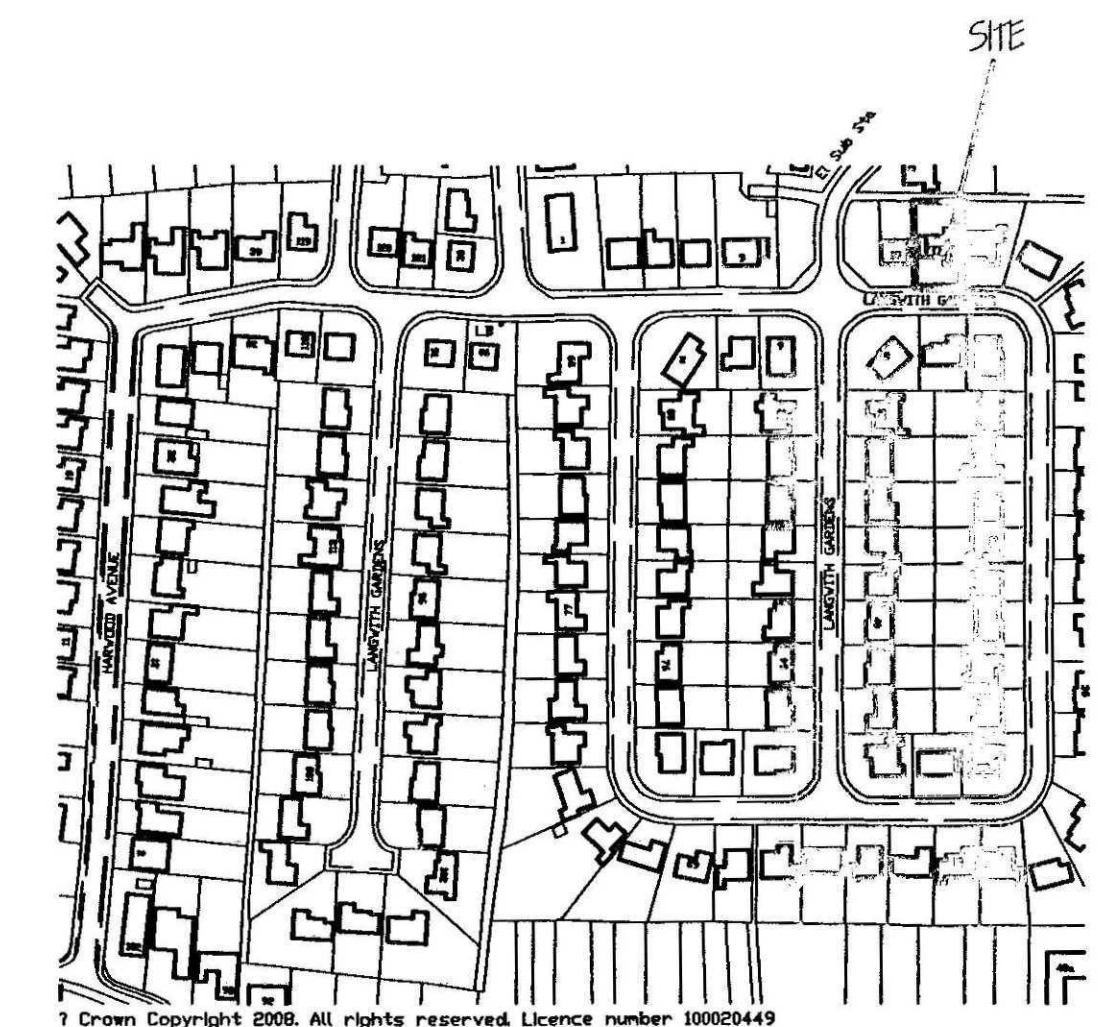
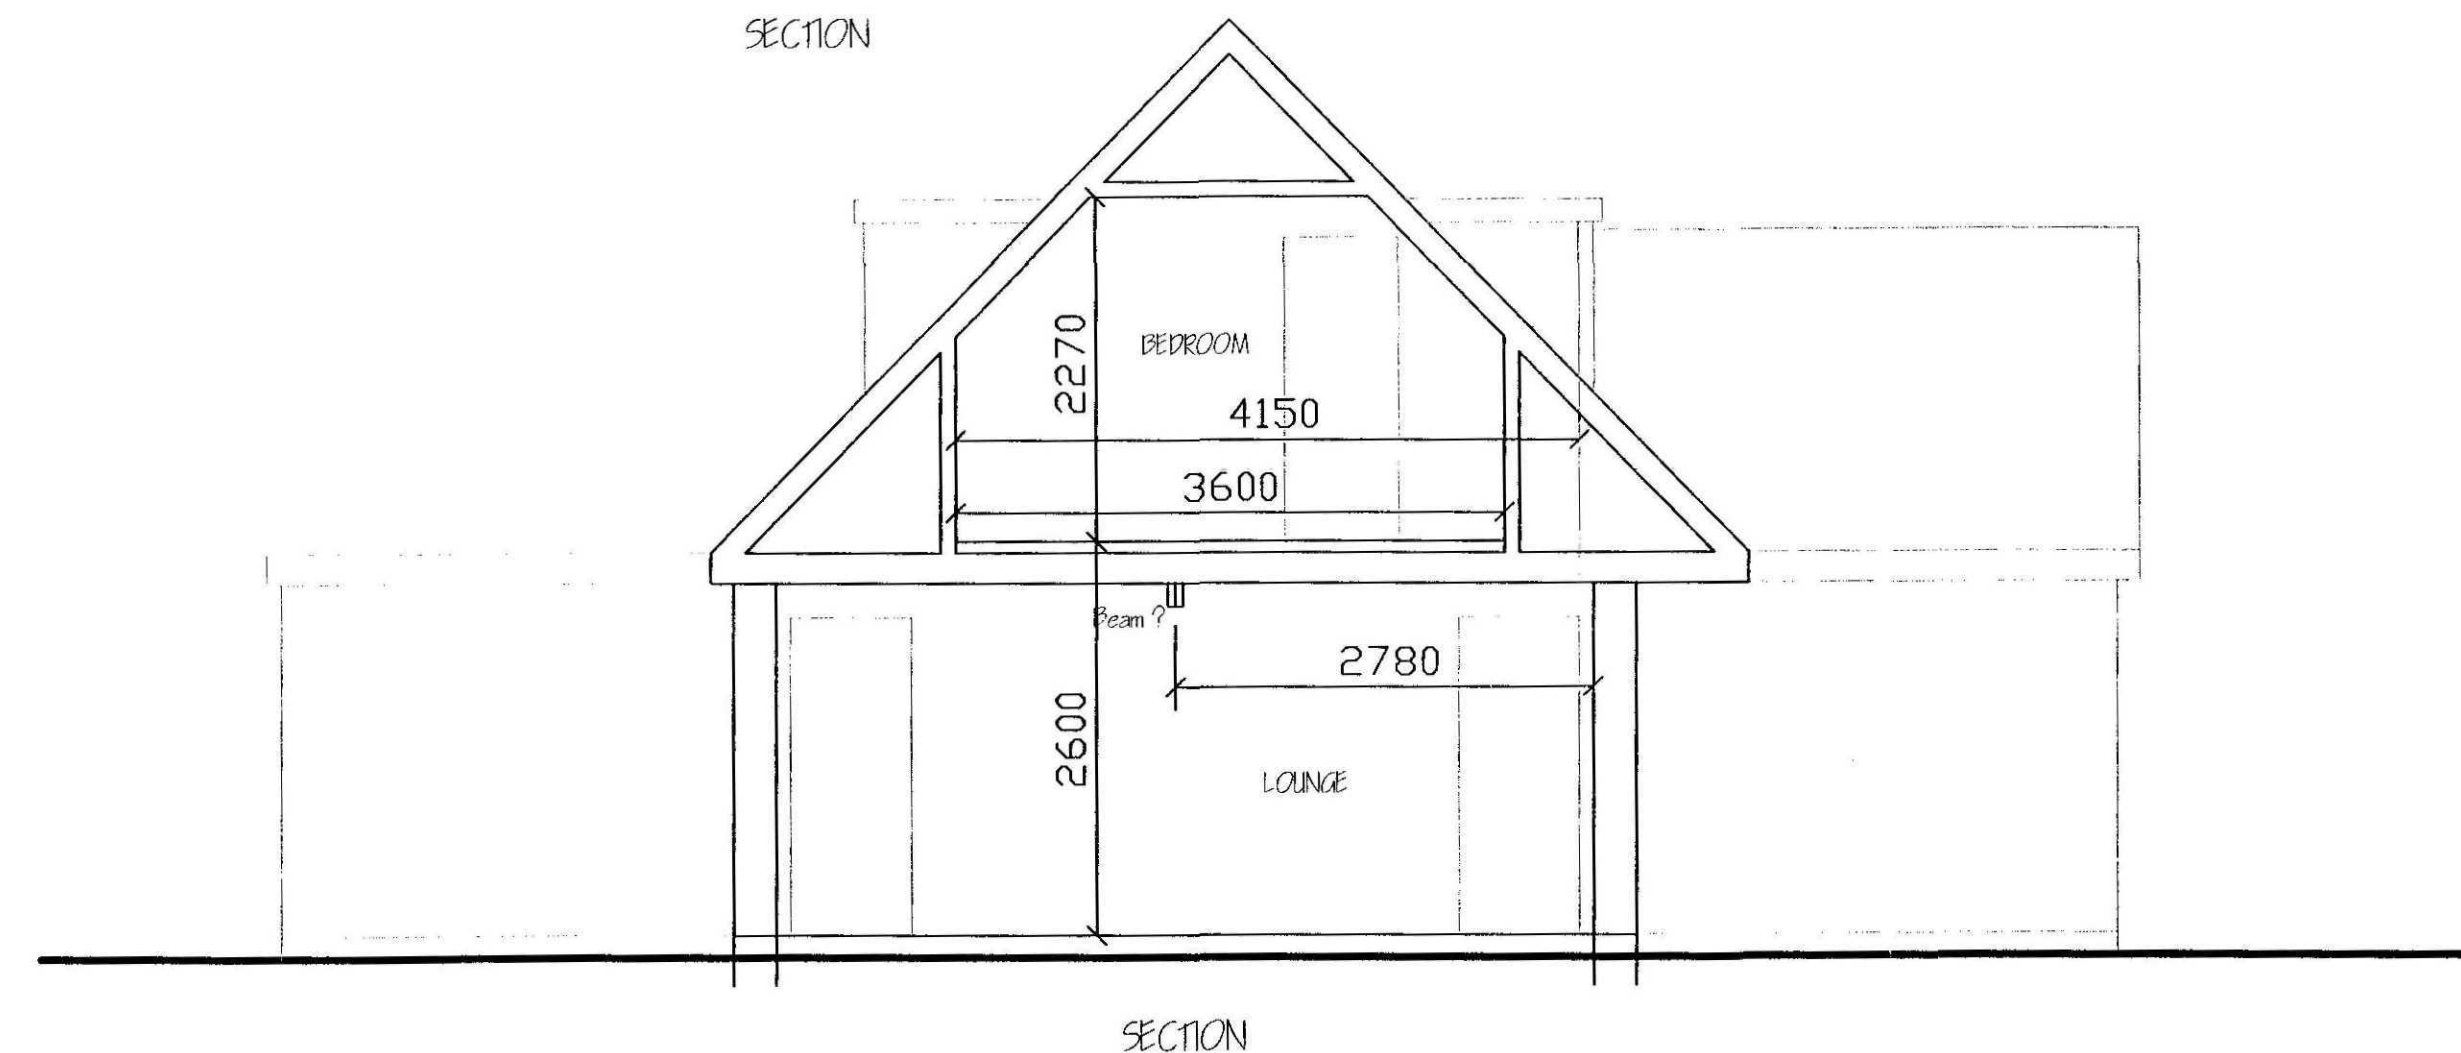
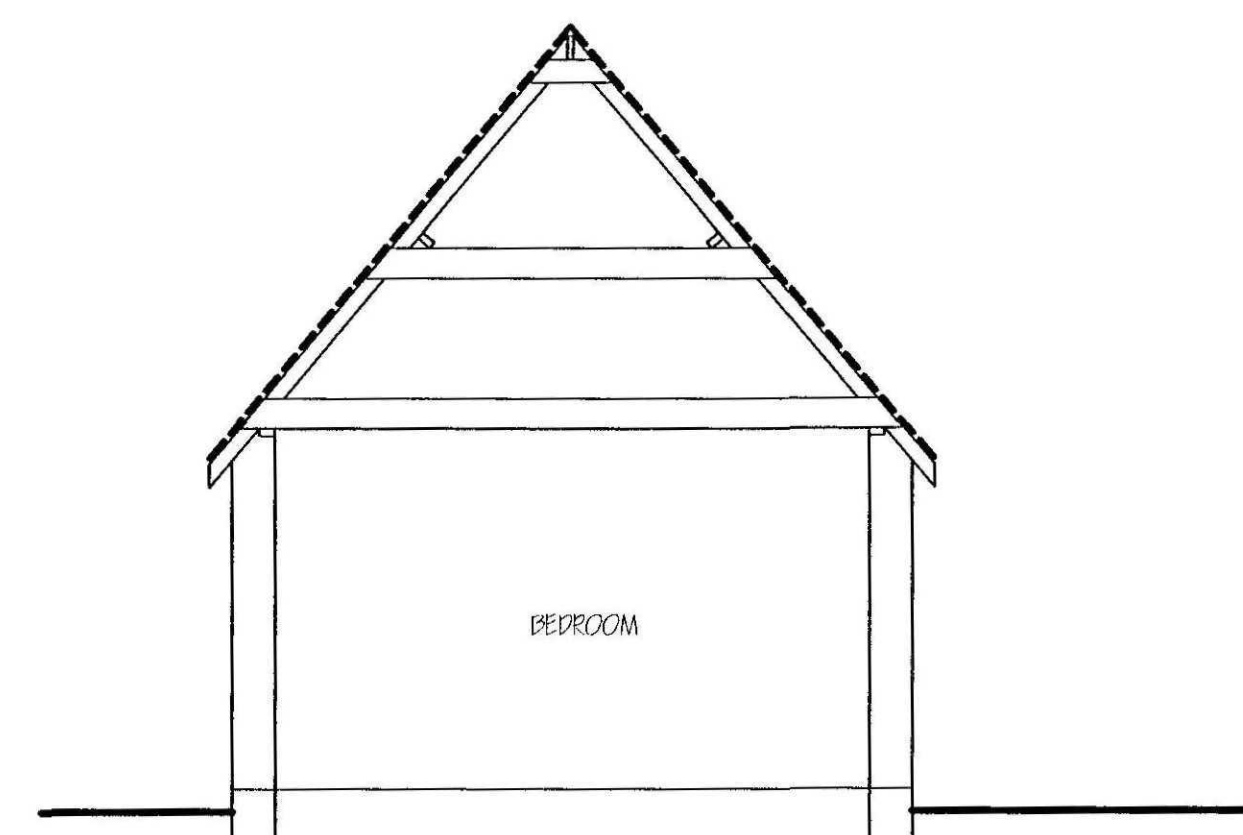


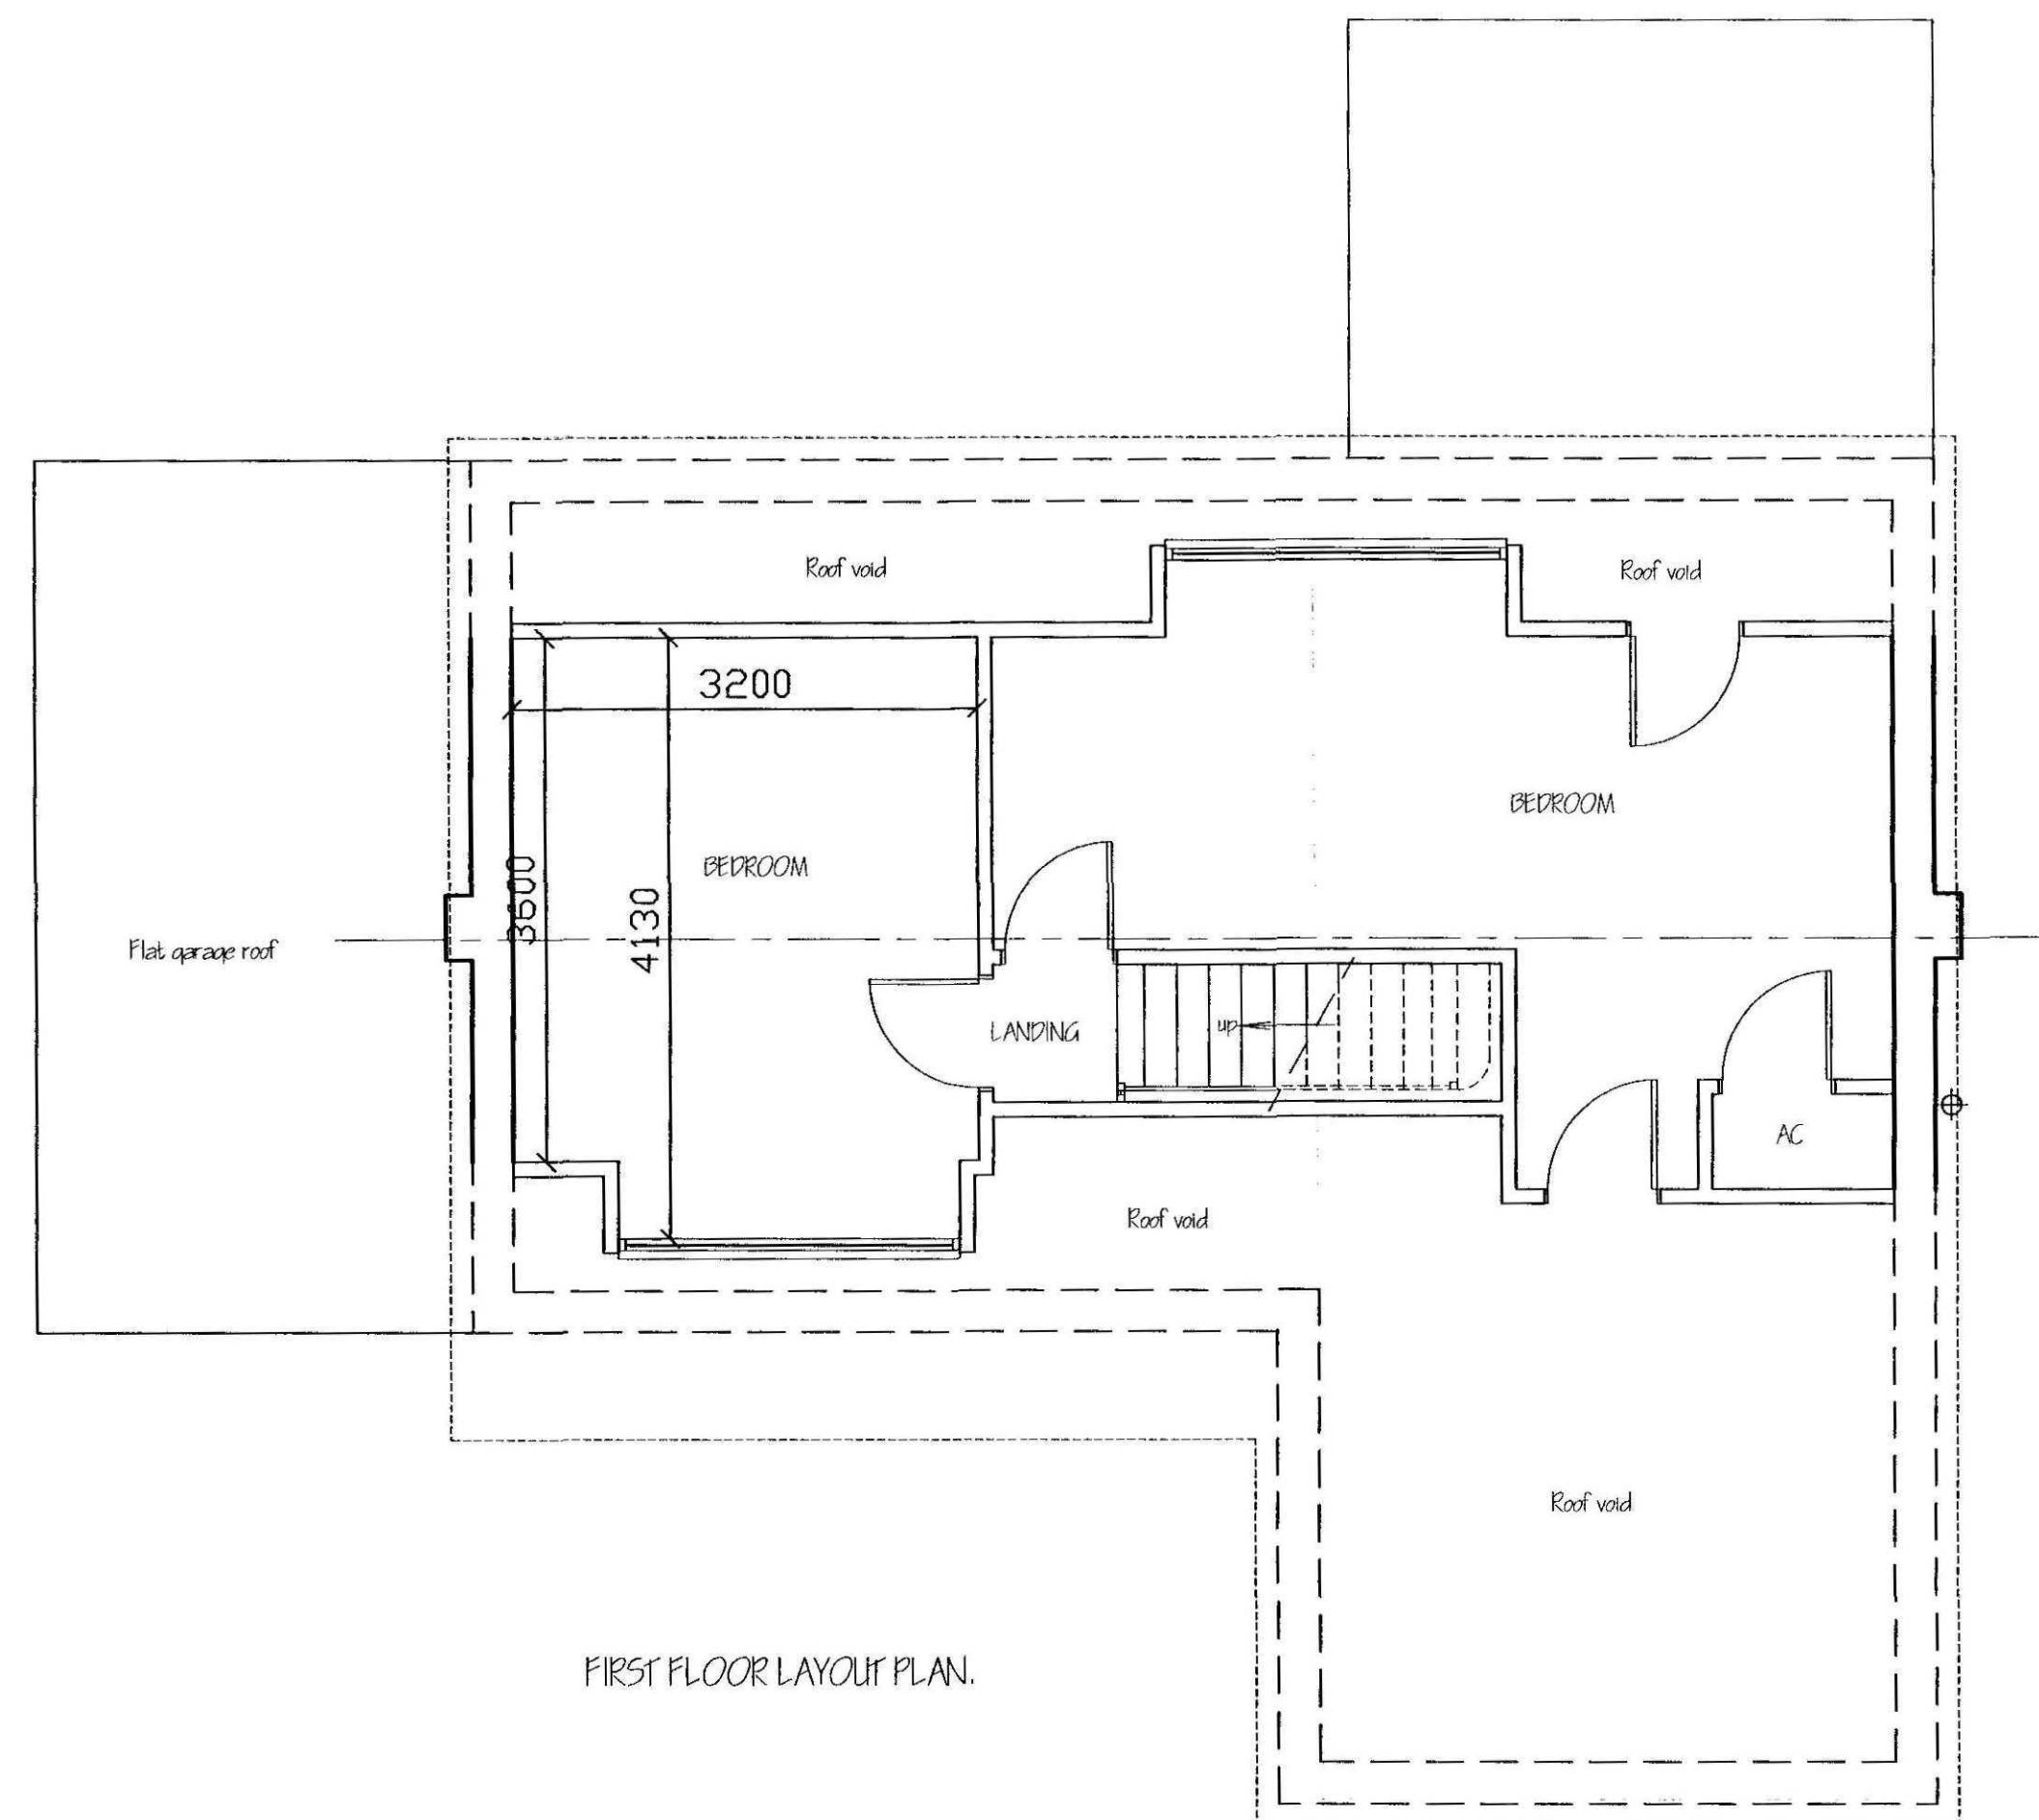

SITE PLAN  
1/500

[illegible]