



South - East

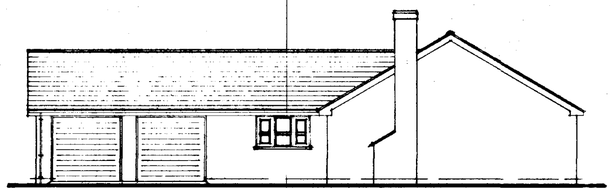


North - East




South - East

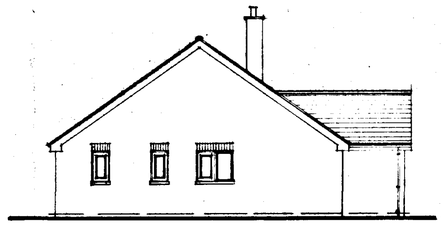


South - West

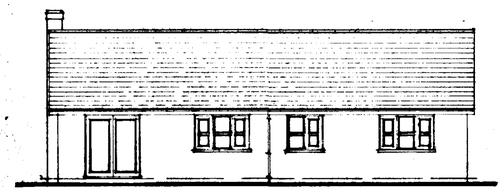


North - West

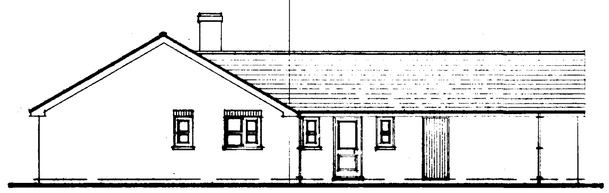


South - West

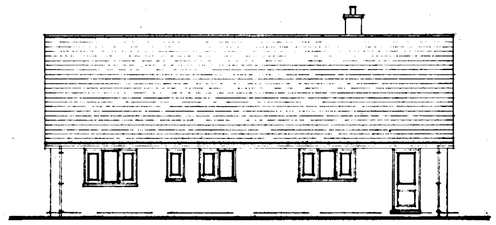


North - West

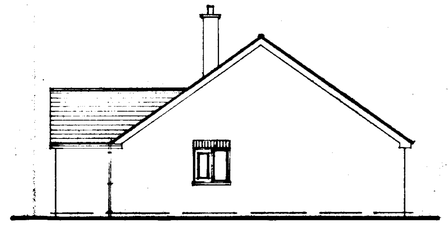

North - East

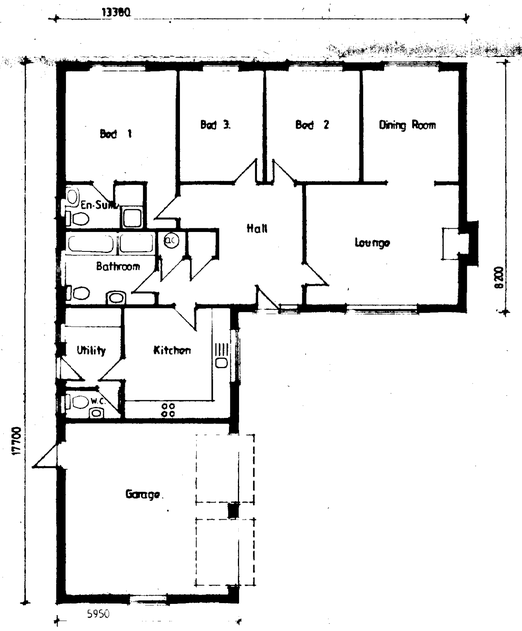


Plan Type A

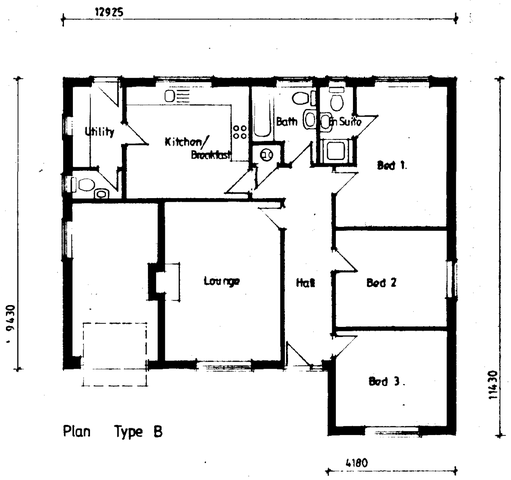


Plan Type B

DETERMINED PLAN

| revision | date | init. | revision details. |
|---|---|---|---|
| | | | |

COOPER ARCHITECTURAL DESIGN
BRENNAN, MIDDLEMARCH, RUSKY, SPALDING, LINC'S PE11 8NP
Tel/Fax : 01406 422788

Client.
M. AYRES

Project.
RESIDENTIAL DEVELOPMENT
BATTLEFIELDS LANE
HOLBEACH
SPALDING
LINCS.

Drawing.
DWELLINGS TYPES A & B

| Scale | Drawing No. |
|---|---|
| 1:100 | 9621 : 1 |
| Date. OCT. '96. | Drawn. |

SOUTH ... AND DC
HOUS... ...NNING
04 OCT 1996
Ref: ...




South - East




North - East




South - East

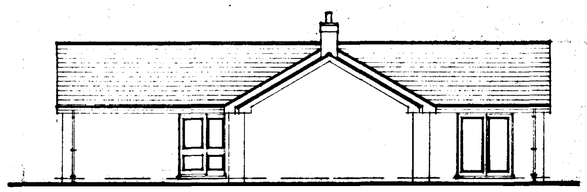


North - East

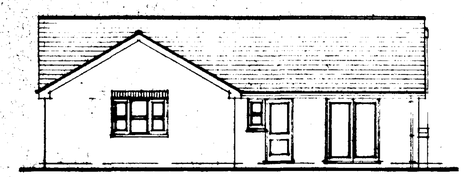


North - West

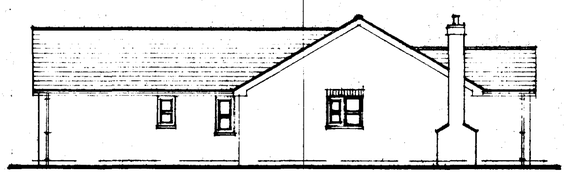


South - West

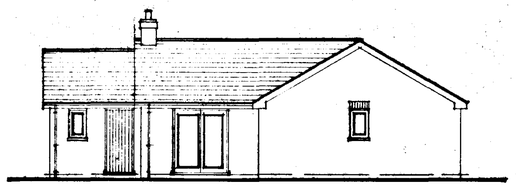


North - West

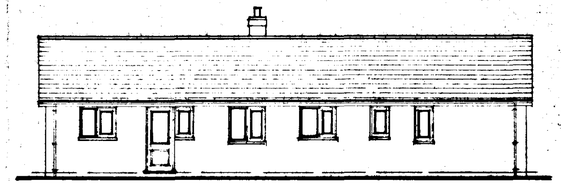

South - West

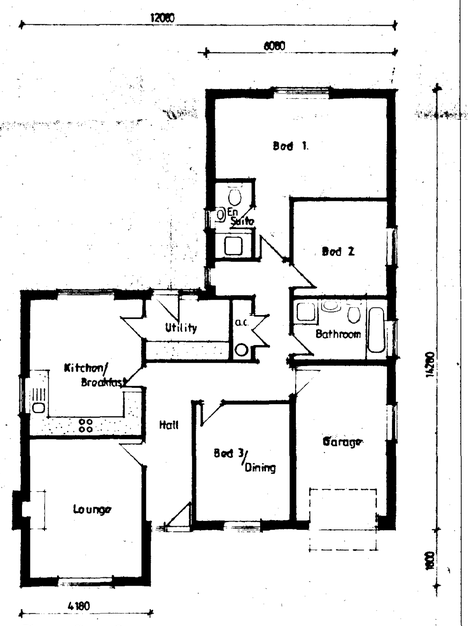


Plan Type C.

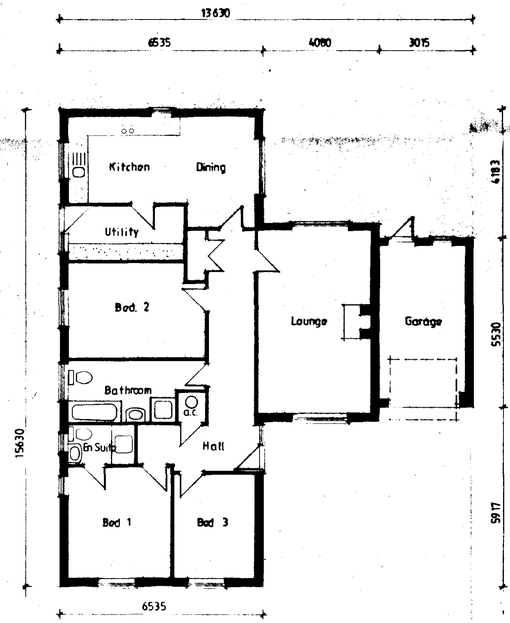


Plan Type D

DETERMINED PLAN

| revision | date | init. | revision details. |
|---|---|---|---|
| | | | |

COOPER ARCHITECTURAL DESIGN
BRIGHAMTON, HIGHLEBRATE,
PUXET, SPALDING, LINC'S PE12 8LF
Tel/Fax : 01406 423702


Client.
M. AYRES

Project.
RESIDENTIAL DEVELOPMENT
BATTLEFIELDS LANE
HOLBEACH,
SPALDING.
LINCS

Drawing.
DWELLING TYPES C & D

| Scale | 1:100 | Drawing No. | 9621:2 |
|---|---|---|---|
| Date. | OCT. '96 | Drawn. | |

SOUTH HOLLAND DC
HOUSING & PLANNING
04 OCT 1996
Ref: S/32/96

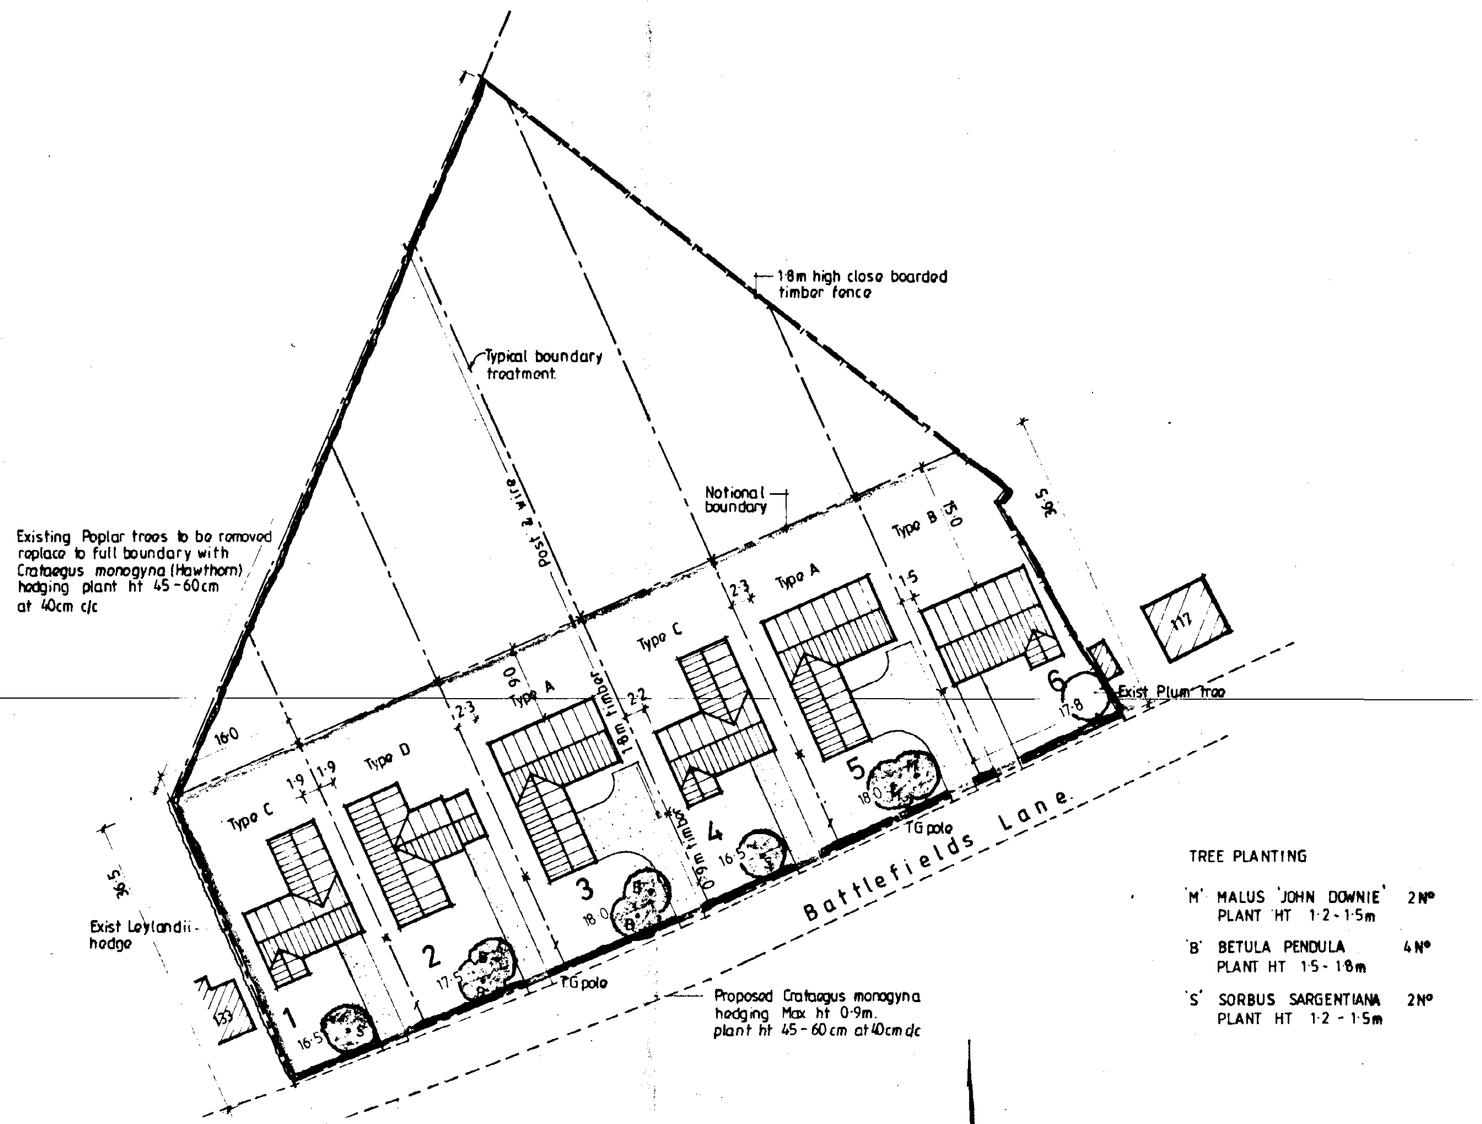



Block Plan 1:500

TREE PLANTING

| | | |
|---|---|---|
| 'M' | MALUS 'JOHN DOWNIE' PLANT HT 1·2-1·5m | 2Nº |
| 'B' | BETULA PENDULA PLANT HT 1·5-1·8m | 4Nº |
| 'S' | SORBUS SARGENTIANA PLANT HT 1·2-1·5m | 2Nº |

NORTH

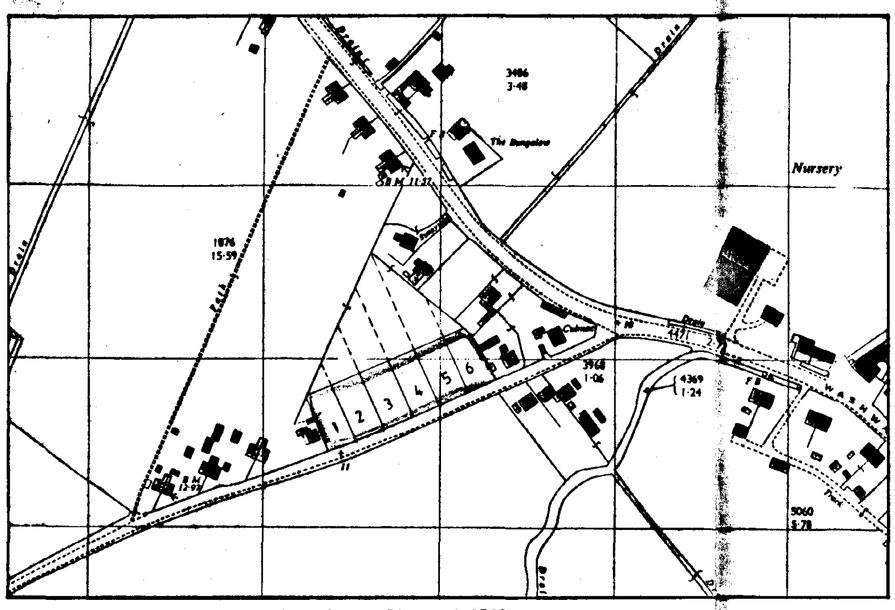


Location Plan 1:2500

DETERMINED PLAN

SOUTH HOLLAND DC HOUSING & PLANNING
04 OCT 1996
Ref. 0932/96.

| revision | date | init. | revision details. |
|---|---|---|---|
| | | | |

COOPER ARCHITECTURAL DESIGN
BRONAVON, HOCKLESBATE, FLEET, SPALDING, LINC'S PE12 6LF
Tel/Fax : 01406 423782

Client.
M. AYRES.

Project.
RESIDENTIAL DEVELOPMENT,
BATTLEFIELDS LANE,
HOLBEACH
SPALDING.
LINC'S.

Drawing.
BLOCK & LOCATION PLAN

| Scale | Drawing No. |
|---|---|
| | 9621:3 |
| Date. OCT. '96 | Drawn. |