


SHDC
Planning & Development
28 NOV 2011
Ref: 0935-11

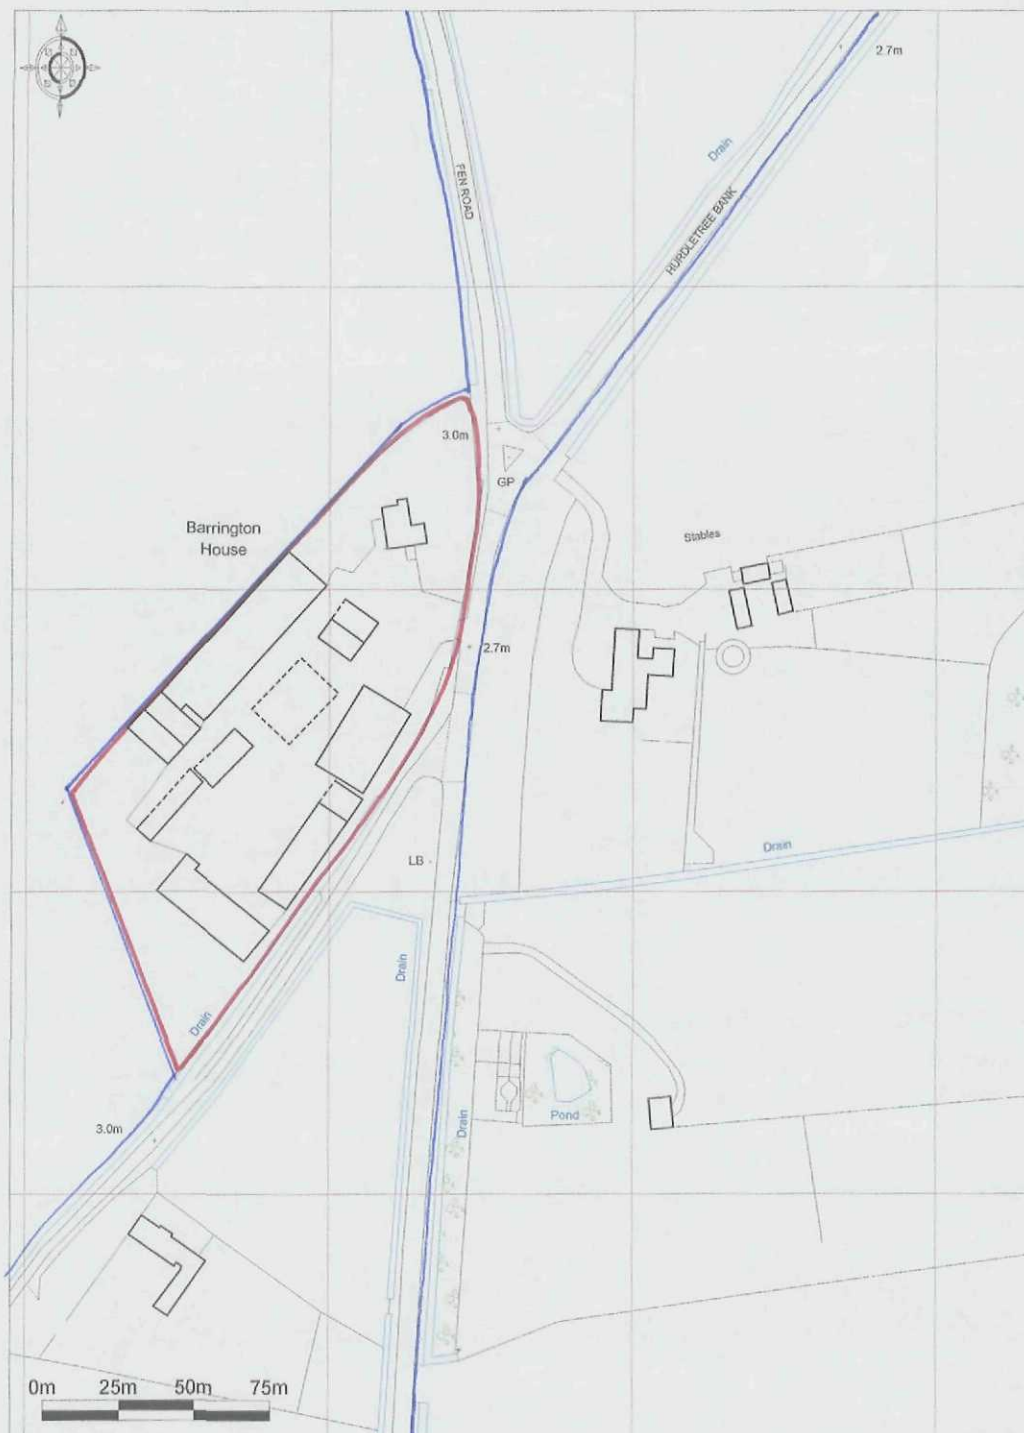

 **Promap**

Ordnance Survey © Crown Copyright 2011. All rights reserved.
Licence number 100020449. Plotted Scale - 1:2500