



PROPOSED AREA OF 150 PHOTOVOLTAIC PANELS
EACH PANEL 1658 x 994 x 46

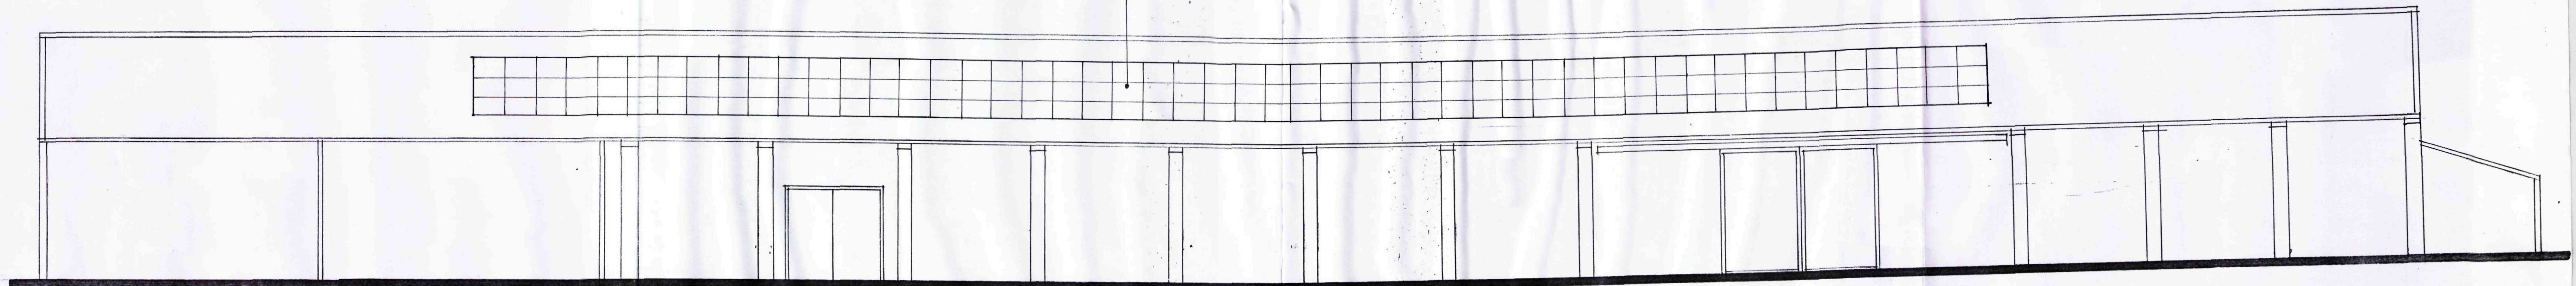


SOUTH EAST FACING ELEVATION



NORTH WEST FACING ELEVATION

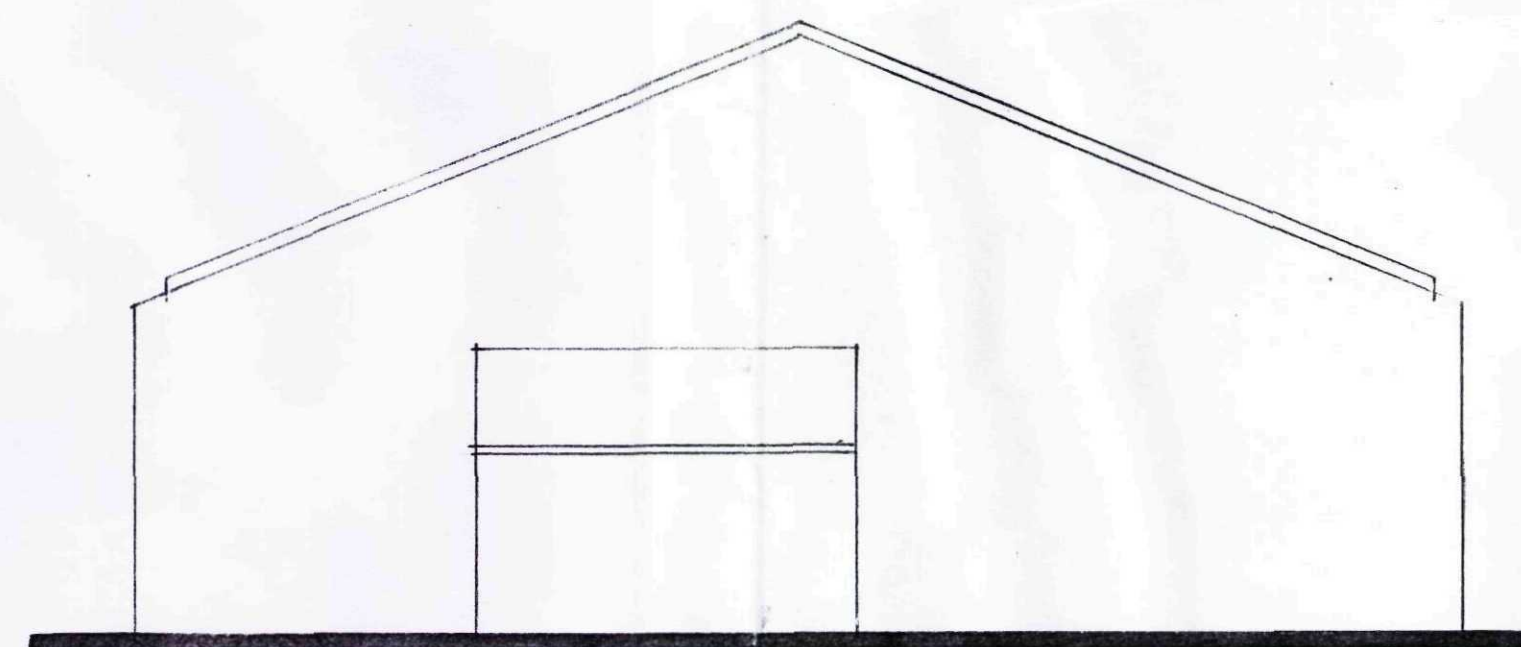

NORTH EAST FACING ELEVATION

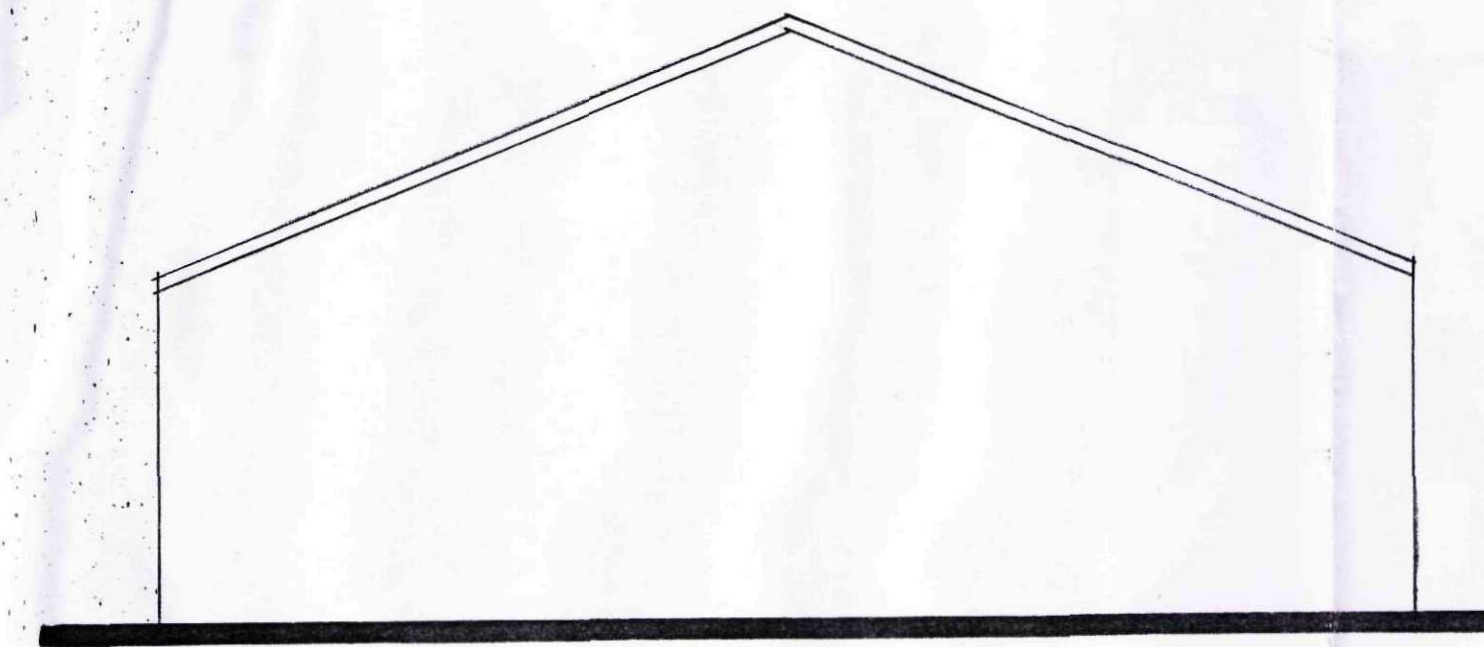

SOUTH WEST FACING ELEVATION

Planning 3400
2 8 NOV 2011
Ref: 0935-11

Status
DESIGN
CONSULTANTS IN ARCHITECTURE & PLANNING

PROPOSED PHOTOVOLTAIC
PANELS TO ROOF OF FARM
BUILDING AT BARRINGTON
HOUSE FARM, FEN ROAD,
HOLBEACH FEN FOR

J.H. & A.J. KING.

ELEVATIONS

1:100 SD11-037/7
NOV-11 B.GILHAM.

2 Edinburgh Walk, Holbeach,
Spalding, Lincs. PE12 7AP
Tel: 01406 424363 Fax: 01406 490702

