



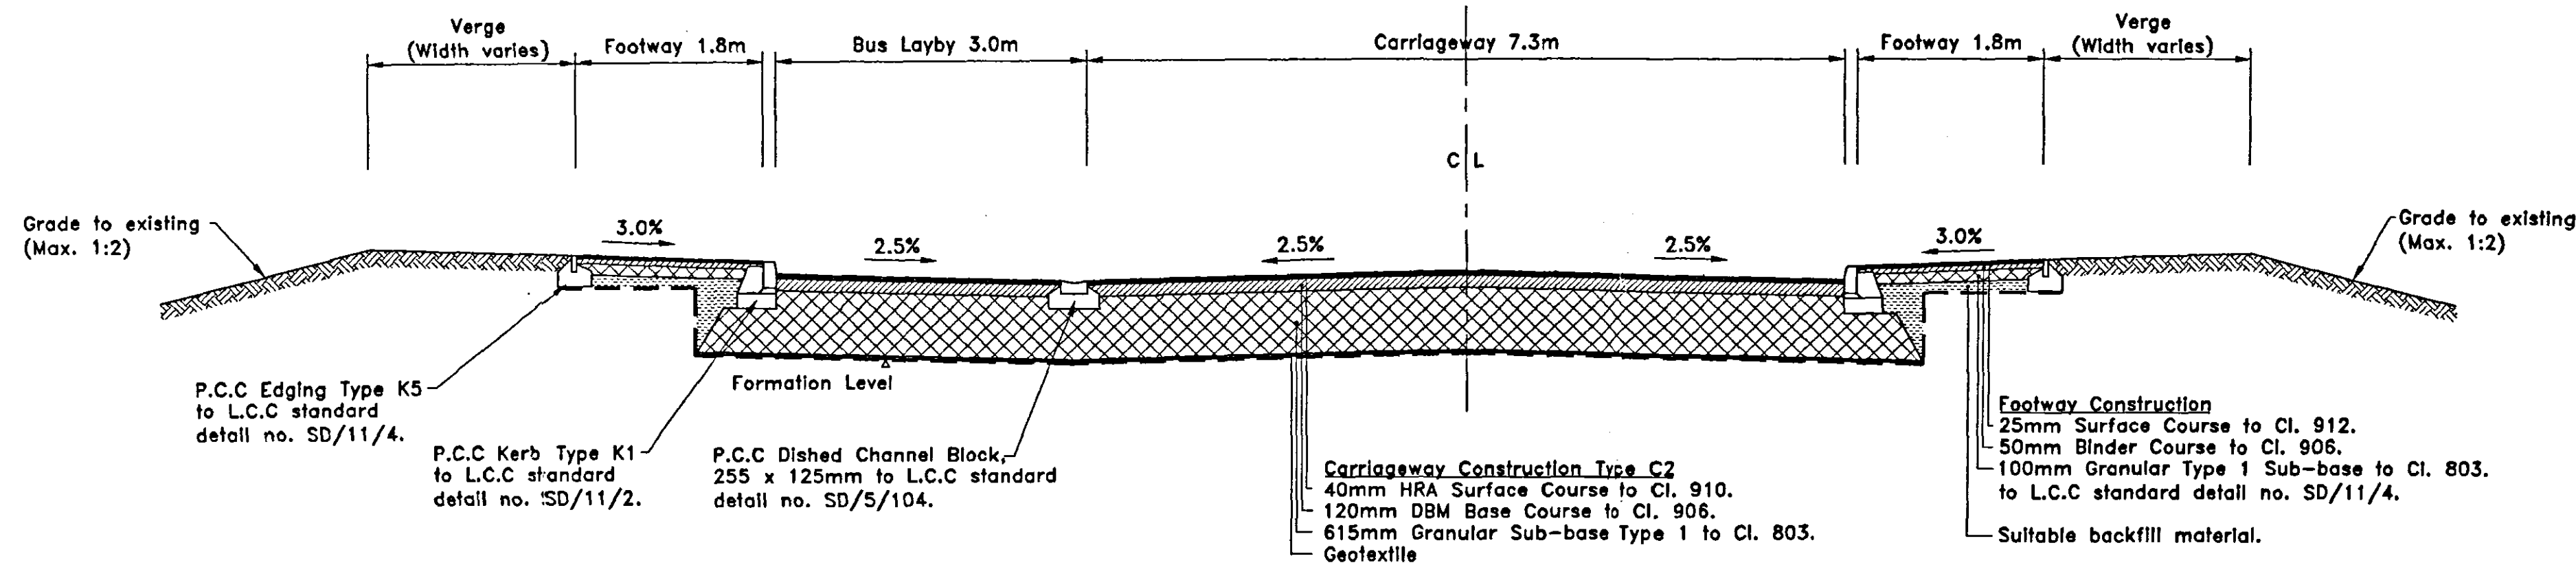


**TYPICAL SECTION 1-1
NEW ACCESS ROAD**

Scale 1:50

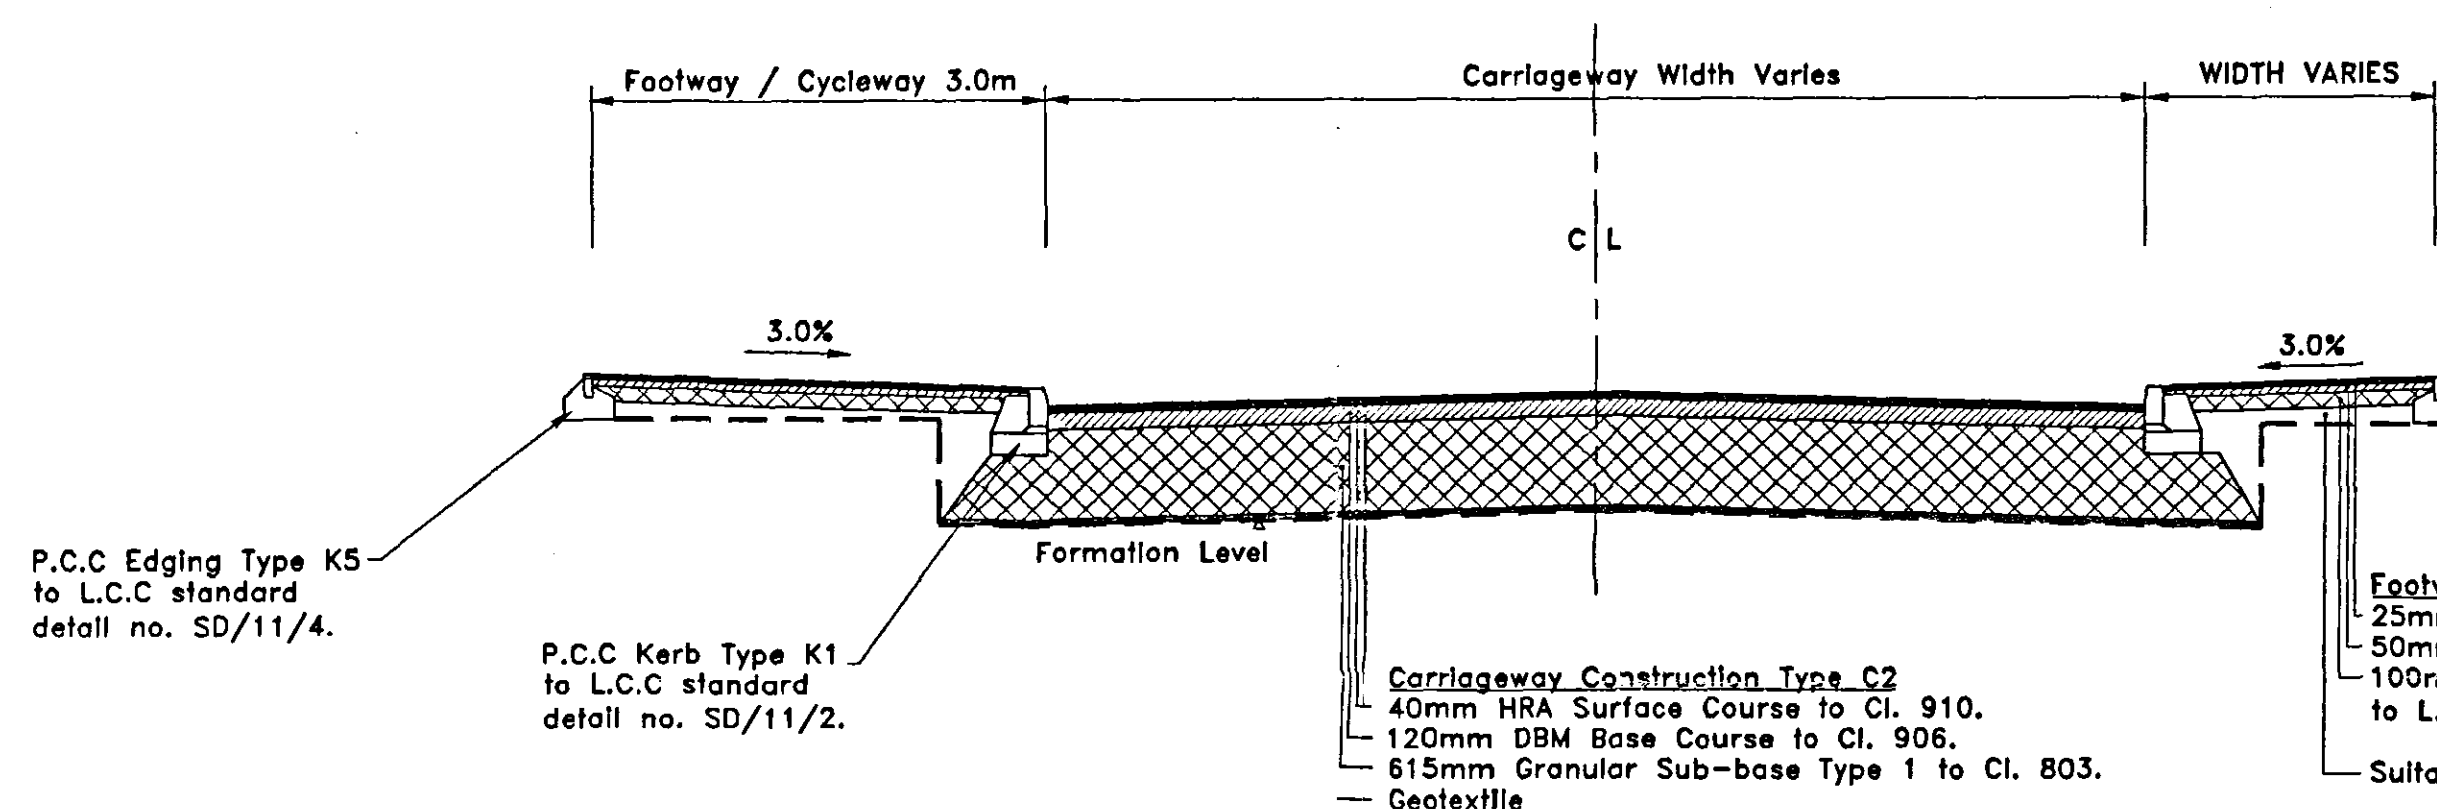


**TYPICAL SECTION 2-2
PENNY HILL ROAD ROAD**

Scale 1:50

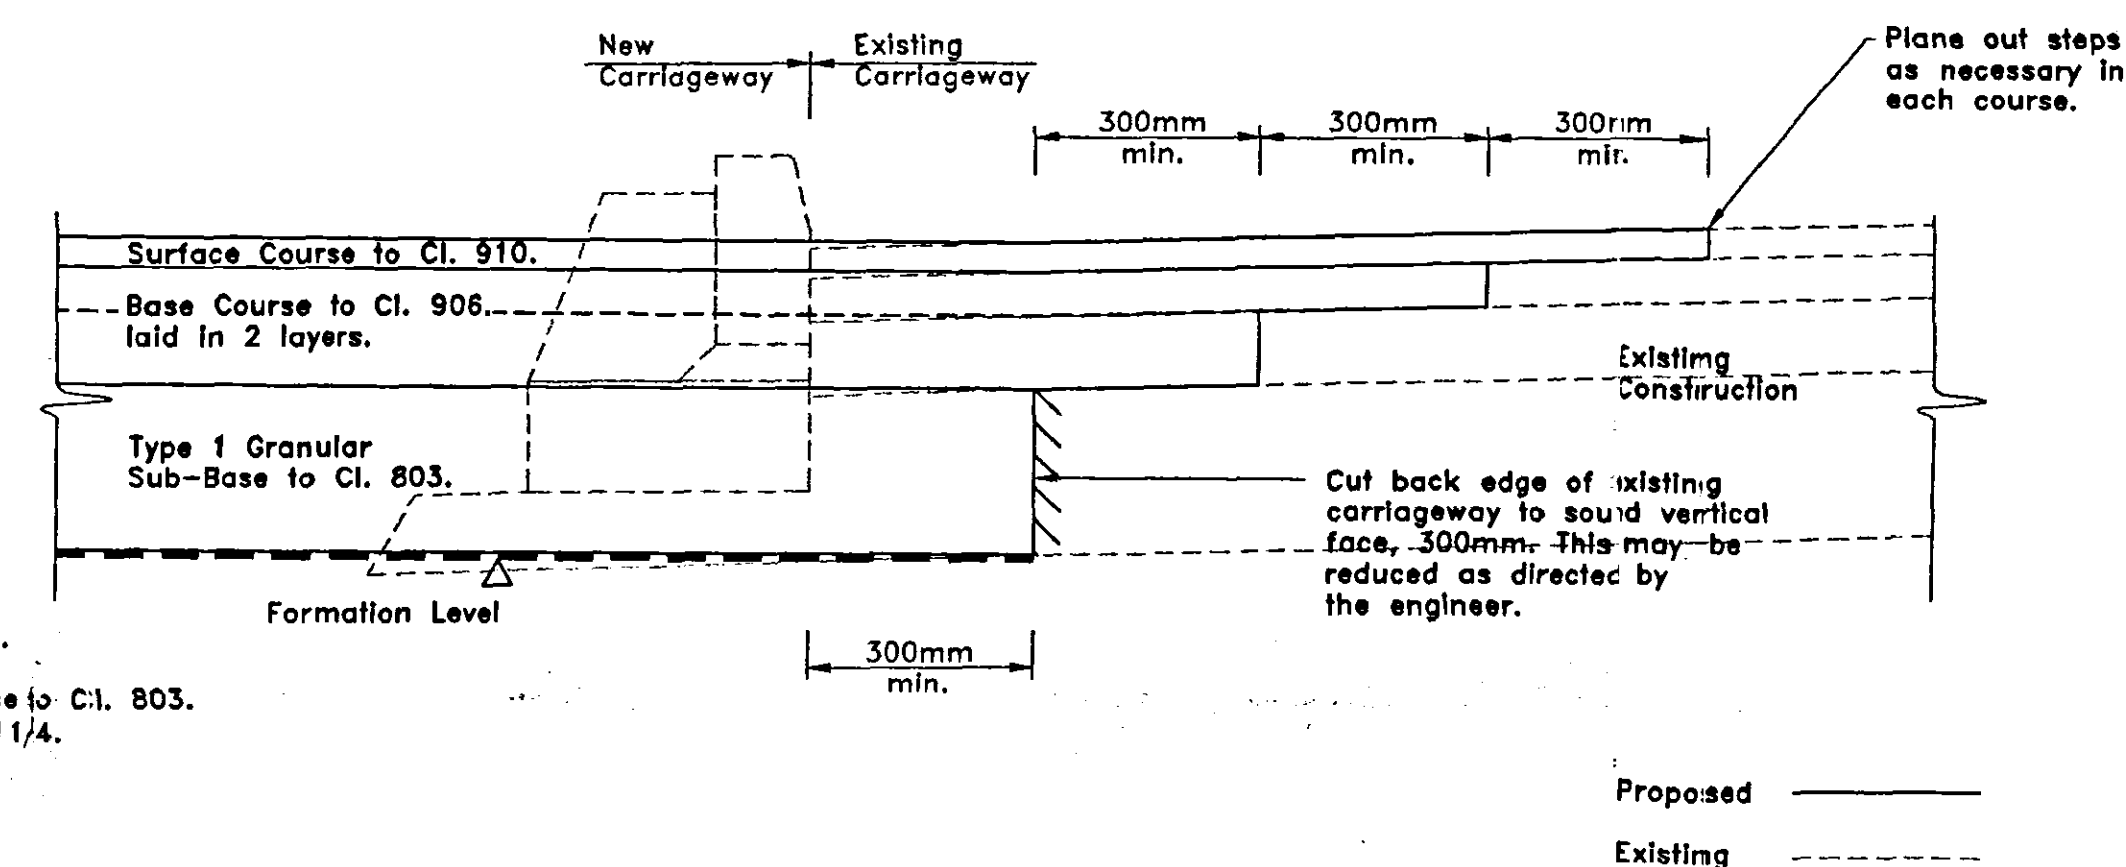

**TYPICAL SECTION 3-3
TIE-IN DETAIL BETWEEN NEW & EXISTING CARRIAGEWAY
CONSTRUCTION TYPE C1**

Scale 1:10

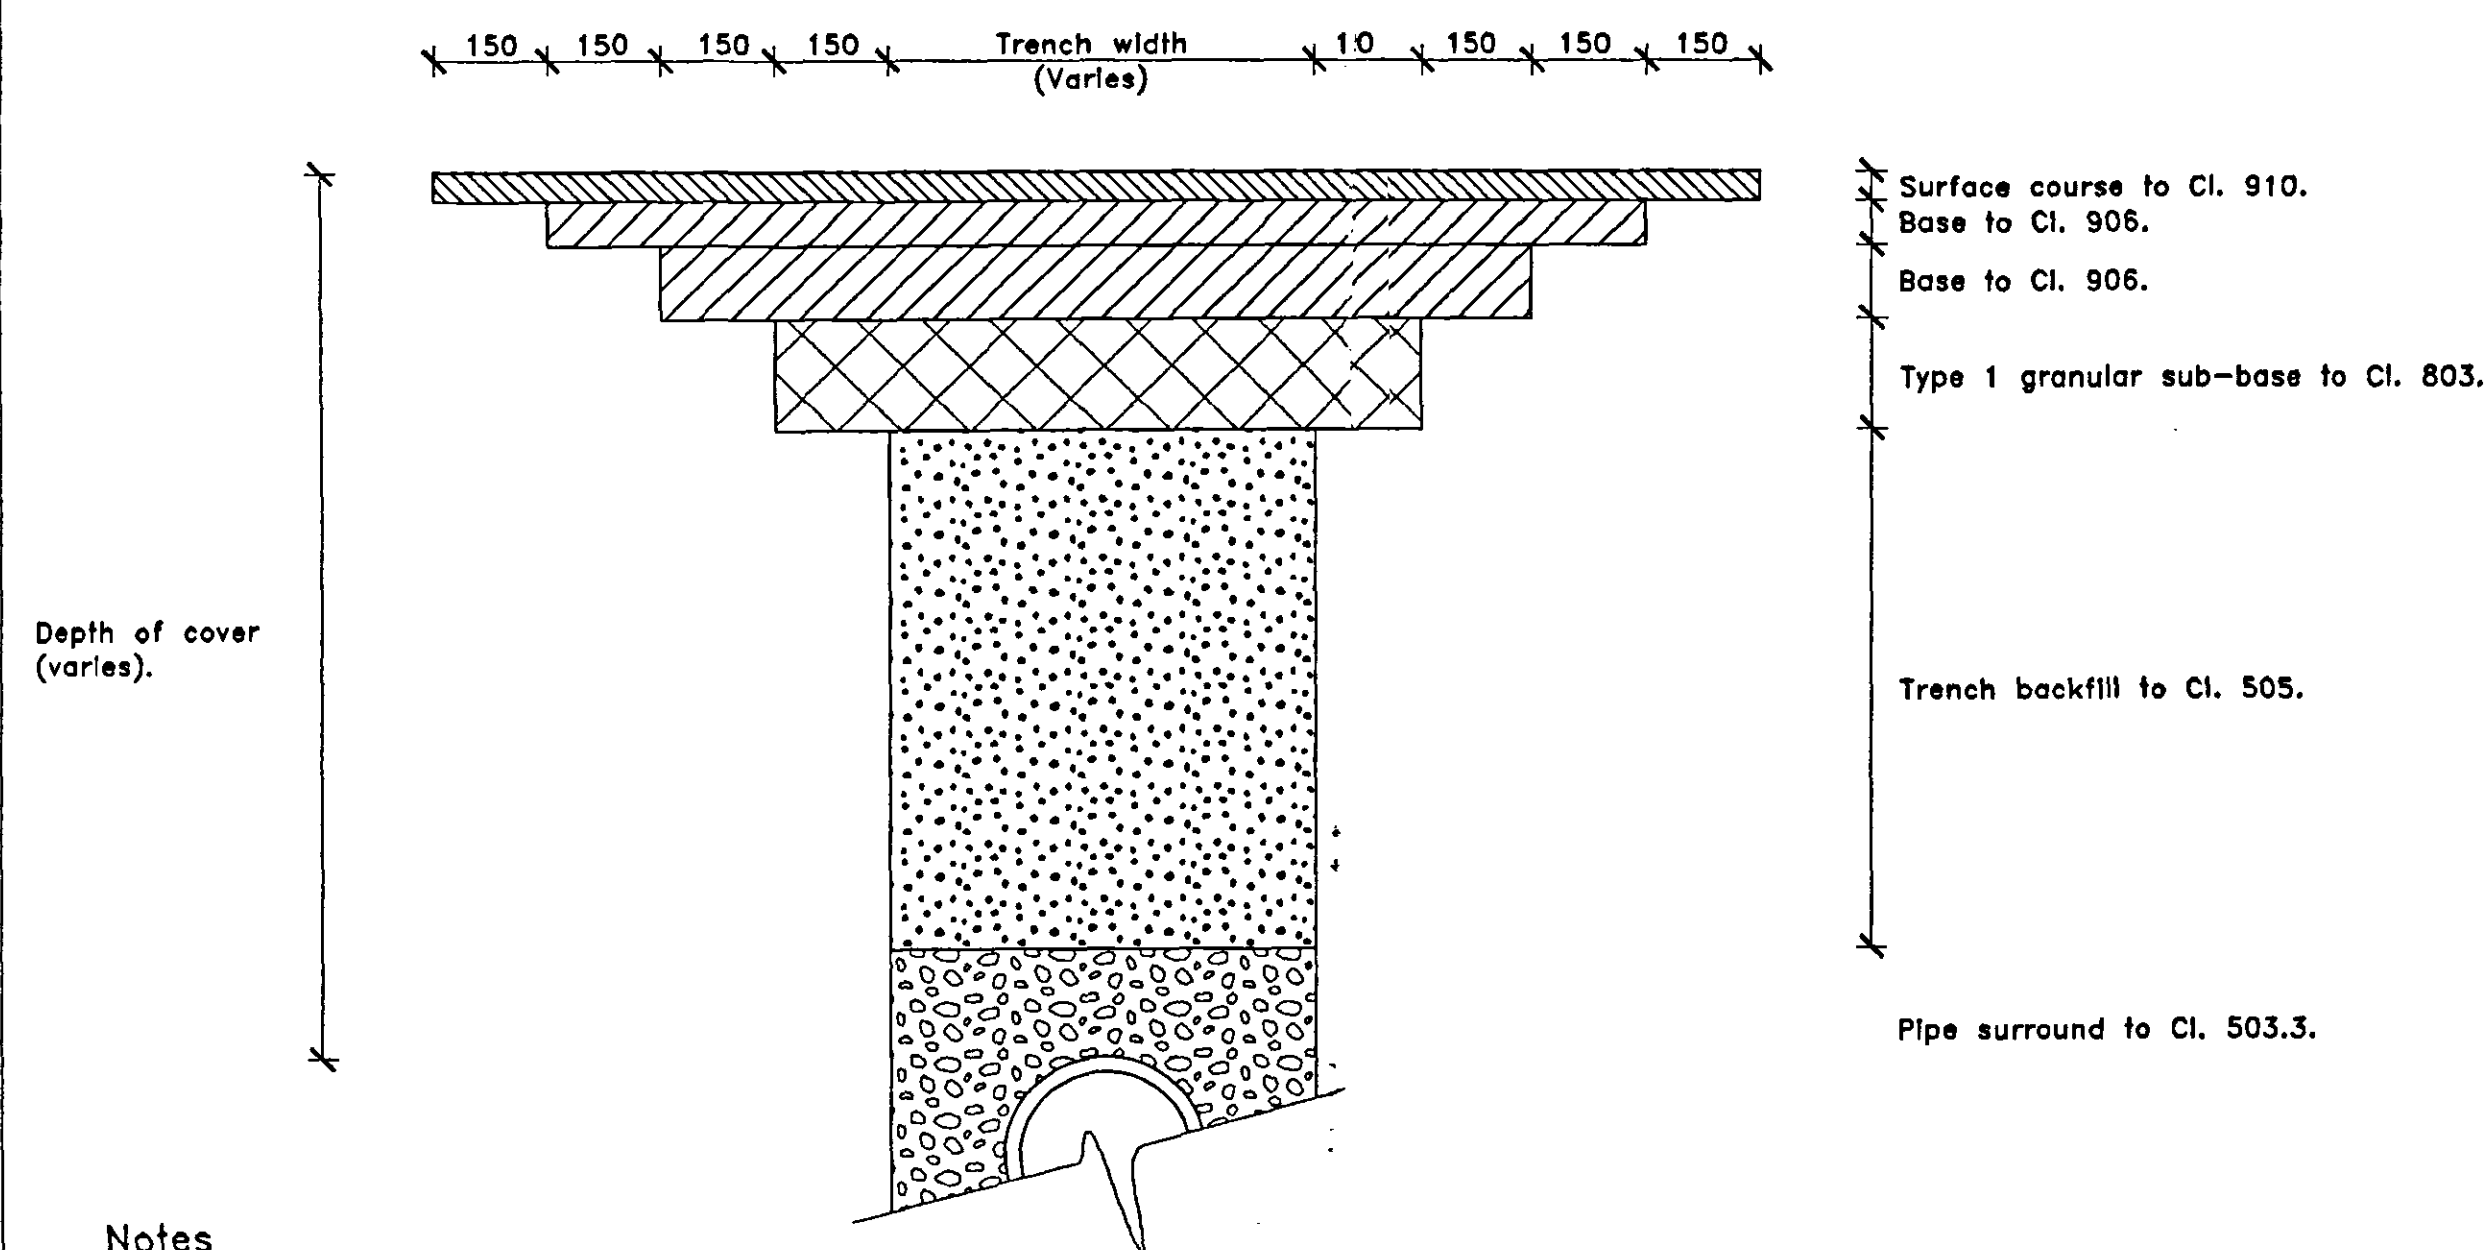

Notes

1. All dimensions in millimetres.


**TYPICAL
CARRIAGEWAY REINSTATEMENT DETAIL
CONSTRUCTION TYPE C1**

(CARRIED OUT WITHIN LIMITS OF PROPOSED SURFACING)

Scale 1:10

Notes

1. All dimensions in millimetres.

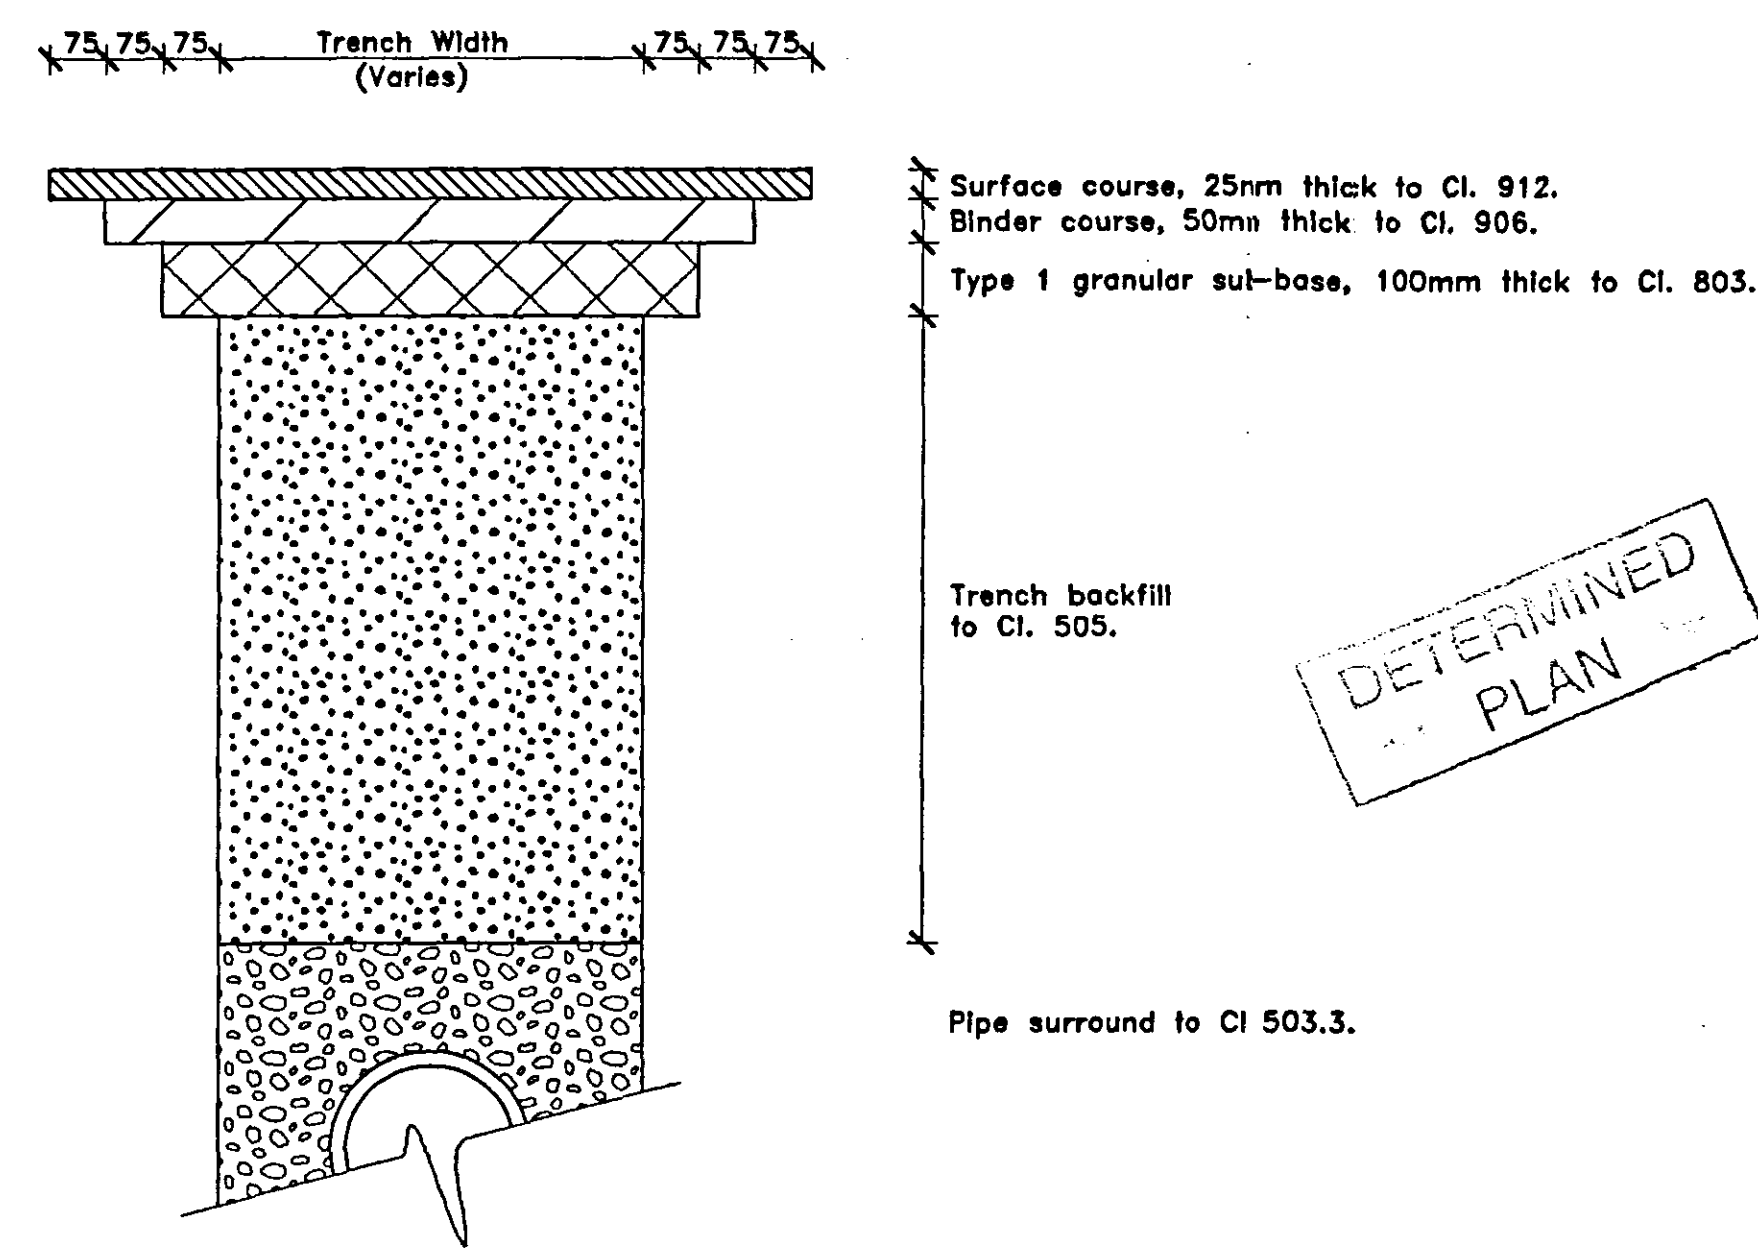

**TYPICAL
FOOTWAY REINSTATEMENT DETAIL**

(CARRIED OUT WITHIN LIMITS OF PROPOSED SURFACING)

Scale 1:10

Drawing Number

0005166-06

Notes

1. All construction to be in accordance with Lincolnshire County Council standard details and specification, "The Specification for Highways Works" and relevant British Standards.
2. Specification Clauses refer to "Specification for Highway Works".
3. Hot bituminous spray to Cl. 920 to be applied to existing impervious surface where directly overlaid with bituminous material. Rate of spray 0.51 litres/m².
4. Strip widening:
Where proposed edge of carriageway is less than 1.0m beyond the edge of existing carriageway, the existing carriageway is to be cut back to sound vertical face to achieve a minimum construction width (w) for widening of 1.0m. Existing bituminous layers to be cut back and benched 300mm for the new layers to be keyed into existing. All joints to be vertical saw cut and painted with hot poured bitumen.
5. Thickness of sub-base and capping layers dependant upon the CBR value of the sub-grade as determined on site.
6. Carriageway construction Type C1 to be as existing construction.
7. For location of sections refer to drawing no. 0005166-03.

Based on Topographical Survey produced by
North point Surveys.
Drawing No. 3430.
Ordnance survey reference: TF359257

Do not scale this drawing

16/7/03 Details amended. 16/5/03 Details amended.		20 JUL 2003 0936103
Client	LINCOLNSHIRE DEVELOPMENT	
Project	HOLBEACH DMU CAMPUS NEW ACCESS ROAD & S278 WORKS	
Title	TYPICAL SECTIONS & CONSTRUCTION DETAILS	
Drawing No.	0005166-06	A B
Scale	1:500	Date 03/03
Drawn	D.Wing	Checked RAJ
Approved	JB	

Copyright reserved
Babtie Group Ltd
Wheatcroft House, Wheatcroft Business Park,
Landmere Lane, Edwalton, Nottingham, NG12 4DG.