


Highways\Projects\2002 Highways\Holbeach DMU Campus\Drawings\Construction Issue Rev 05 Aug 03\0005166-14 L-SECT NEW ACCESS ROAD 25-7-03.dwg, 05/08/03 10:57:01

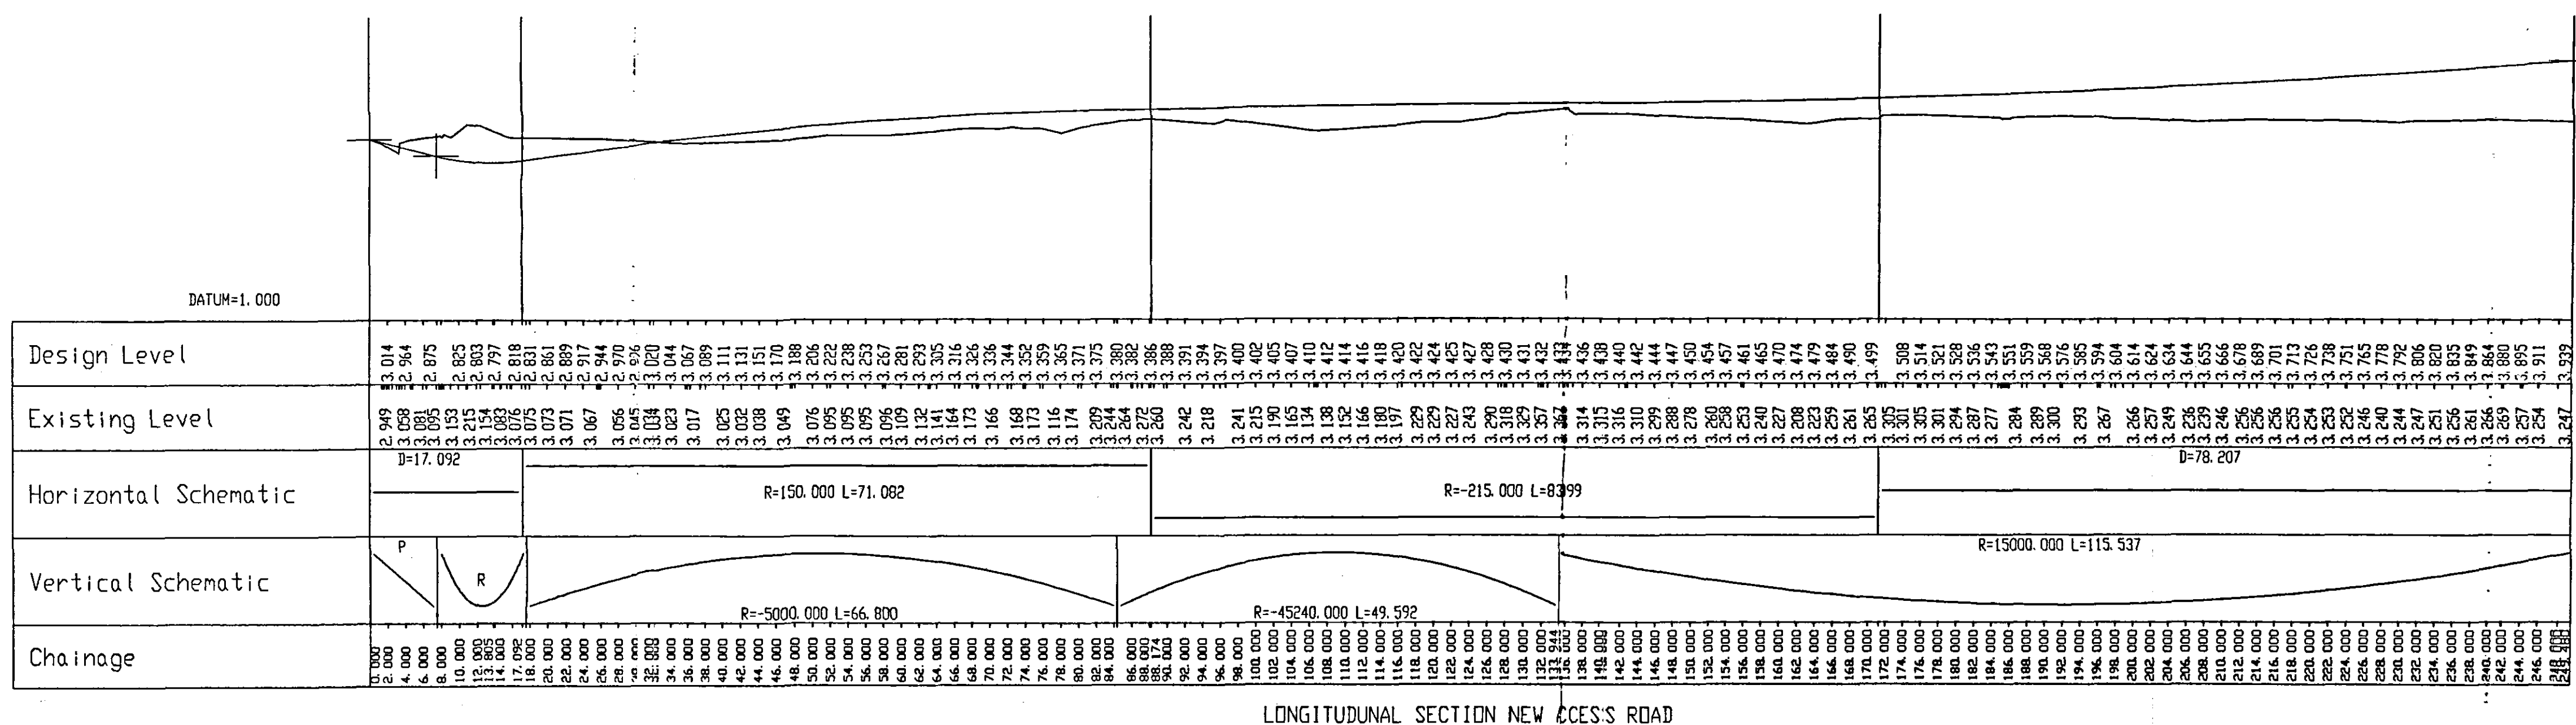

LONGITUDINAL SECTION NEW ACCESS ROAD

Drawing Number
0005166-14

Notes
1. This drawing is to be used in conjunction with drawing no's. 0005166-15,16,17 & 18.
2. All setting out to be agreed on site by the Engineer

Do not scale this drawing

**DETERMINED
PLAN**

SHOC
Planning & Development
15 AUG 2003
Ref 0936103

Rev	05/08/03	Date	Levels amended on Access Road	RAJ	Checked
Lincolnshire -IN PARTNERSHIP- Babtie Client LINCOLNSHIRE DEVELOPMENT Project HOLBEACH DMU CAMPUS NEW ACCESS ROAD & S278 WORKS Title NEW ACCESS ROAD LONG-SECTION					
Drawing No.	0005166-14		A		
Scale	1:500 HORIZ. 1:50 VERT.		Date		07/03
Drawn	D.Wing	Checked	RAJ	Approved	JRB
Copyright reserved Babtie Group Ltd Wheatcroft House, Wheatcroft Business Park, Lakemere Lane, Edwalton, Nottingham, NG12 4DG.					