


0005166-10

Notes

84500
 Element 84500
 20 JUL 2000
 0936/03

 	
Lincolnshire -IN PARTNERSHIP- Babtie	
Client	LINCOLNSHIRE DEVELOPMENT
Project	HOLBEACH DMU CAMPUS NEW ACCESS ROAD & S278 WORKS
Title	PENNY HILL LANE LONG-SECTION 20/6/03
Drawing No.	0005166-10
Scale	1:500 HORIZ. 1:50 VERT.
Drawn	D.Wing
Checked	<i>[Signature]</i>
Date	06/03
Approved	<i>[Signature]</i>

Copyright reserved
Babtie Group Ltd
Wheatcroft House, Wheatcroft Business Park,
Landmere Lane, Edwalton, Nottingham, NG12 4DG.

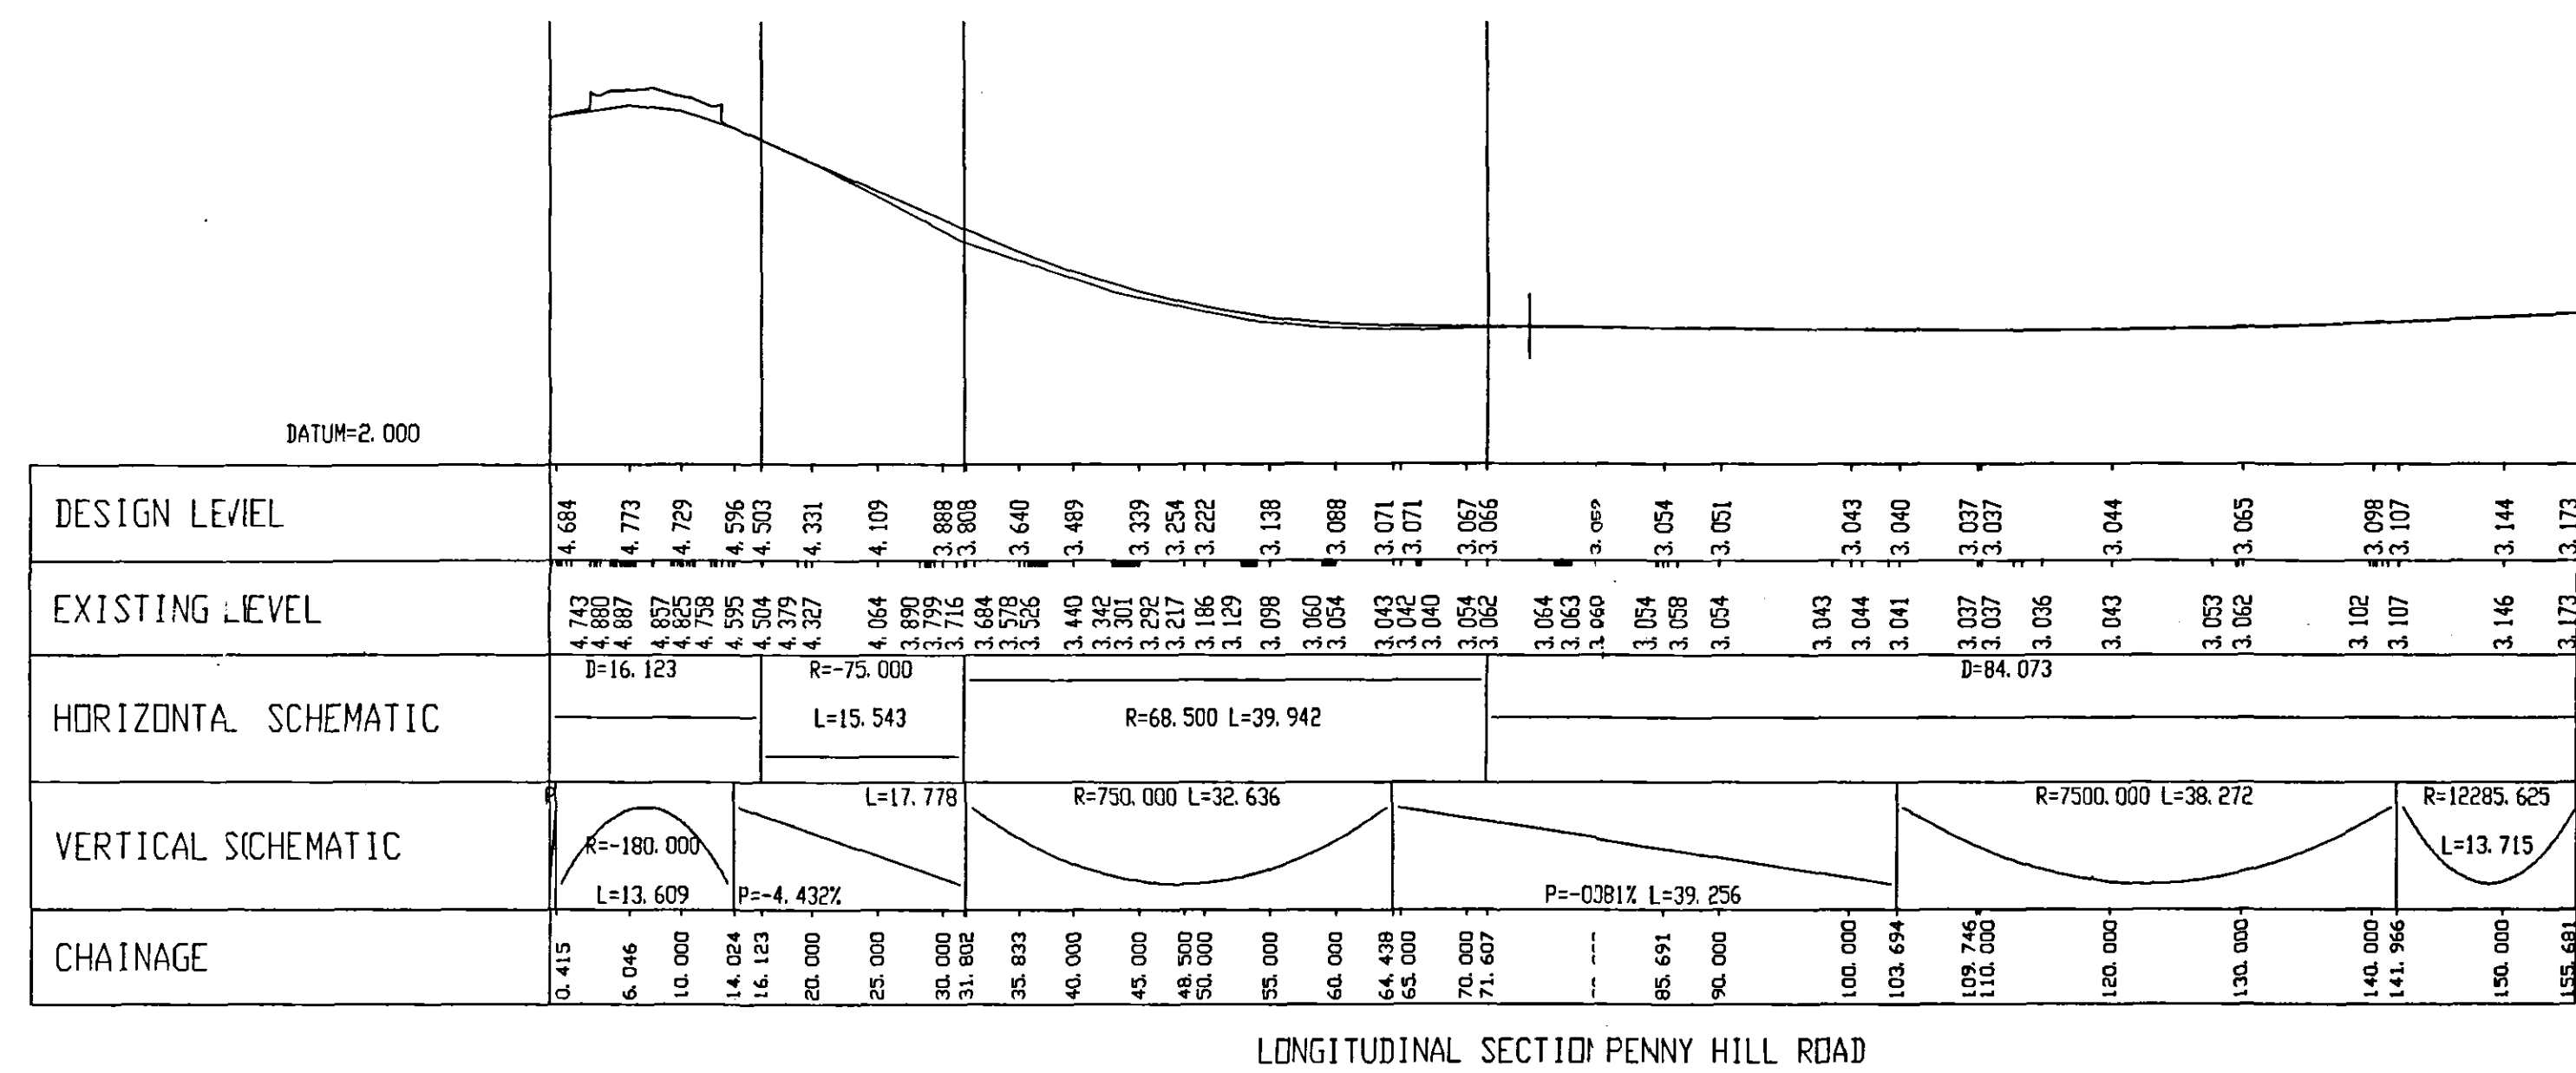

DETERMINED
PLAN