Drawing Number

0005166-11

Notes

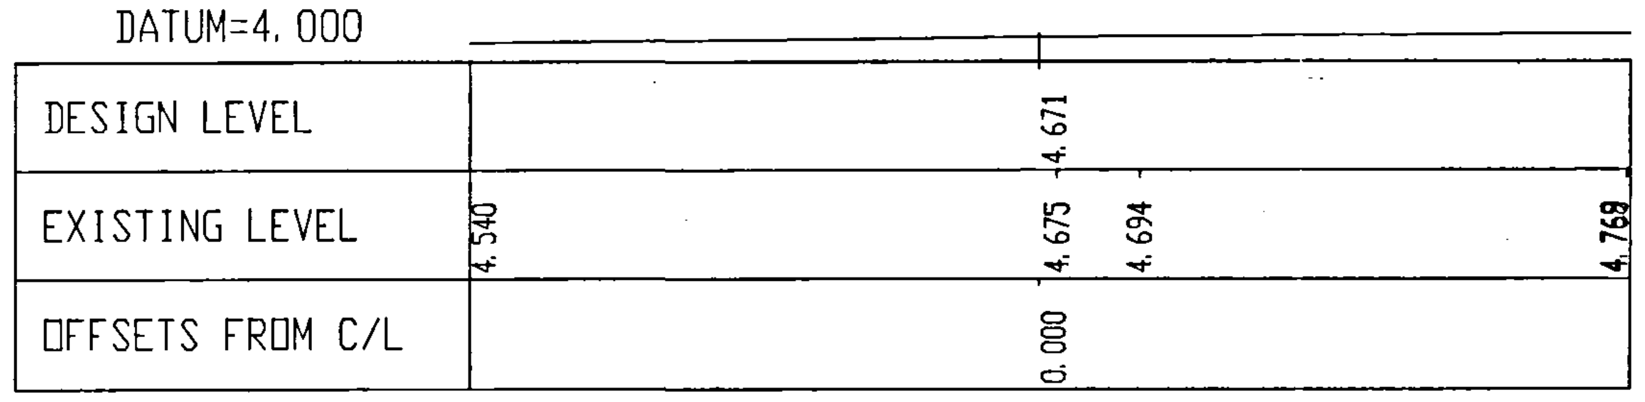
DATUM=4. 000
DESIGN LEVEL
4. 671
EXISTING LEVEL
4. 540
4. 675
4. 694
4. 769
OFFSETS FROM C/L
0. 000

CHAINAGE=0. 000

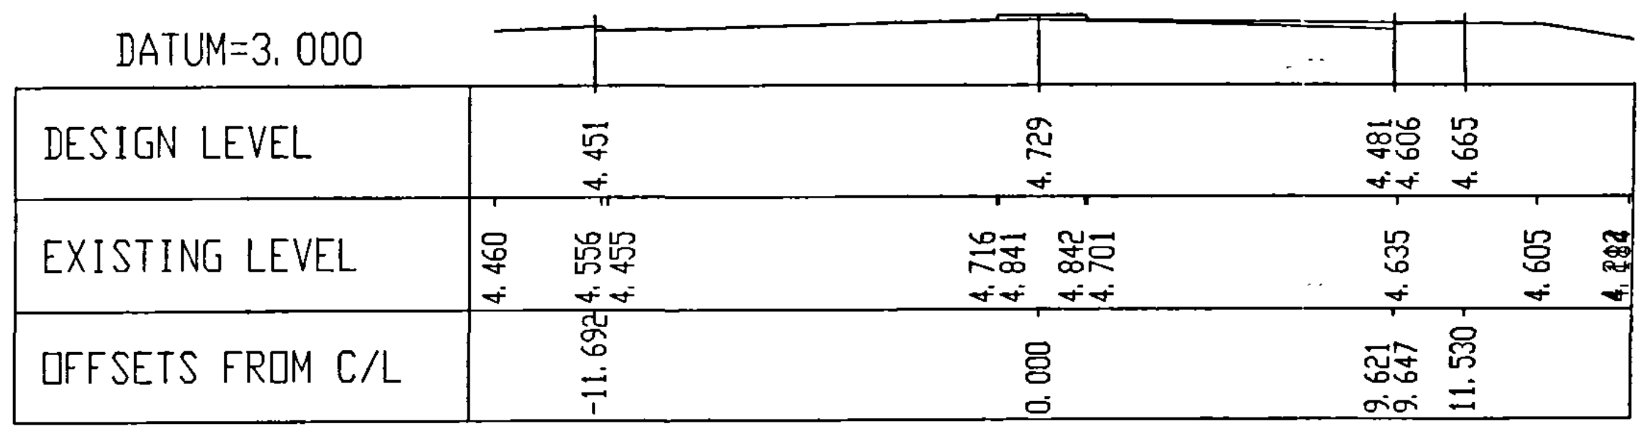
DATUM=3. 000
DESIGN LEVEL
4. 451
4. 729
4. 481
4. 606
4. 665
EXISTING LEVEL
4. 460
4. 556
4. 455
4. 716
4. 841
4. 842
4. 701
4. 635
4. 605
4. 282
OFFSETS FROM C/L
-11. 692
0. 000
9. 621
9. 647
11. 530

CHAINAGE=10. 000

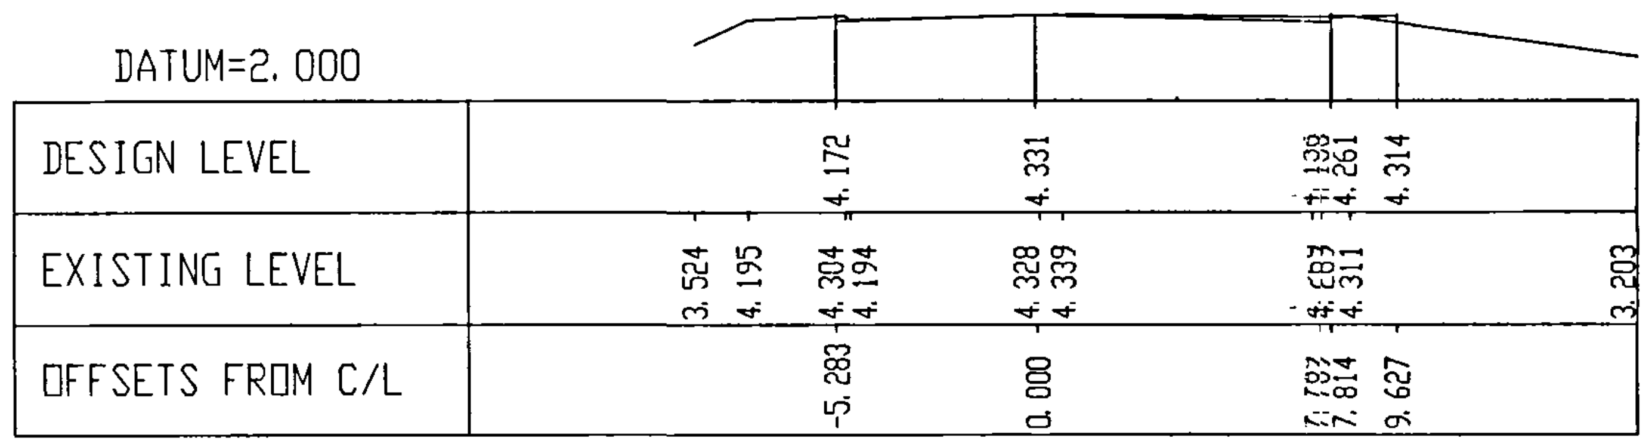
DATUM=2. 000
DESIGN LEVEL
4. 172
4. 331
4. 139
4. 261
4. 314
EXISTING LEVEL
3. 524
4. 195
4. 304
4. 194
4. 328
4. 339
4. 687
4. 311
3. 203
OFFSETS FROM C/L
-5. 283
0. 000
7. 787
7. 814
9. 627

CHAINAGE=20. 000

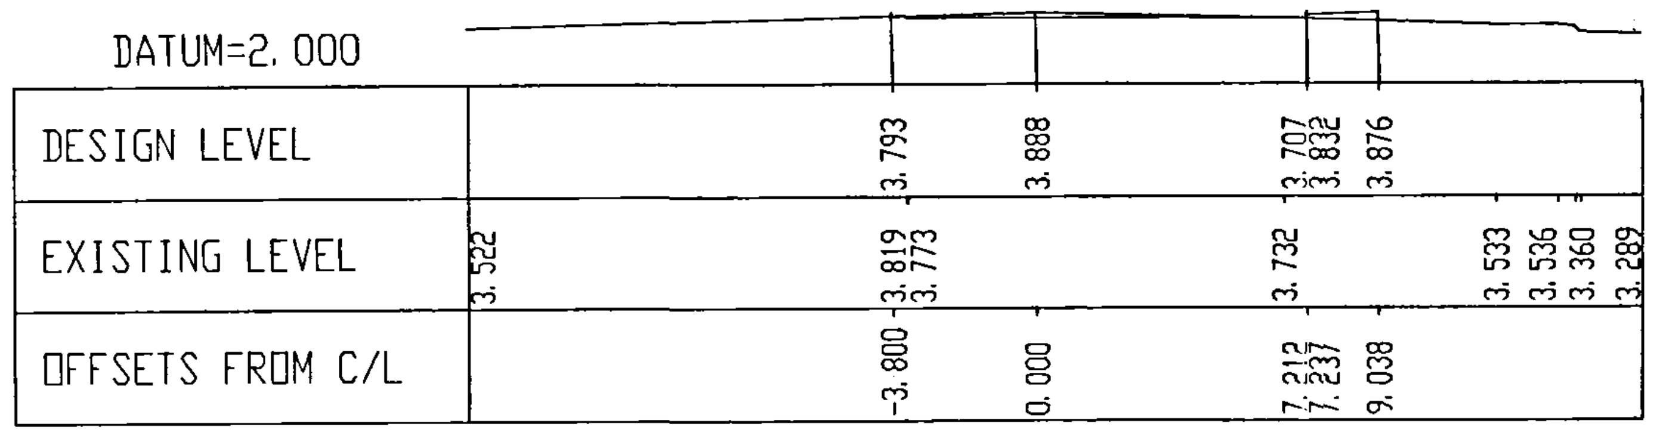
DATUM=2. 000
DESIGN LEVEL
3. 793
3. 888
3. 707
3. 832
3. 876
EXISTING LEVEL
3. 522
3. 819
3. 773
3. 732
3. 533
3. 536
3. 360
3. 289
OFFSETS FROM C/L
-3. 800
0. 000
7. 212
7. 237
9. 038

CHAINAGE=30. 000

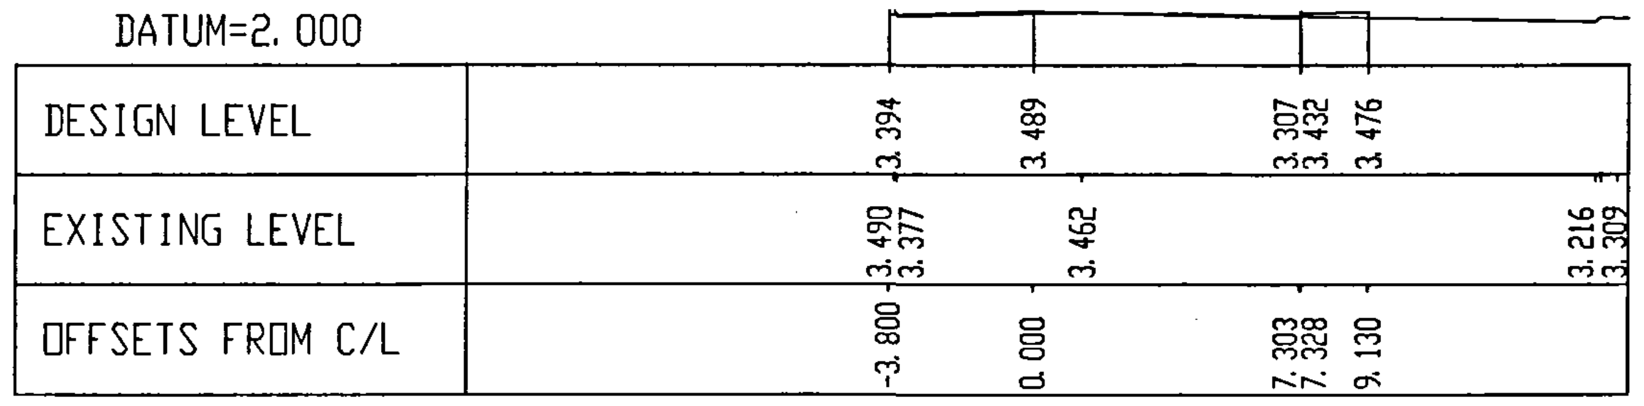
DATUM=2. 000
DESIGN LEVEL
3. 394
3. 489
3. 307
3. 432
3. 476
EXISTING LEVEL
3. 490
3. 377
3. 462
3. 216
3. 309
OFFSETS FROM C/L
-3. 800
0. 000
7. 303
7. 328
9. 130

CHAINAGE=40. 000

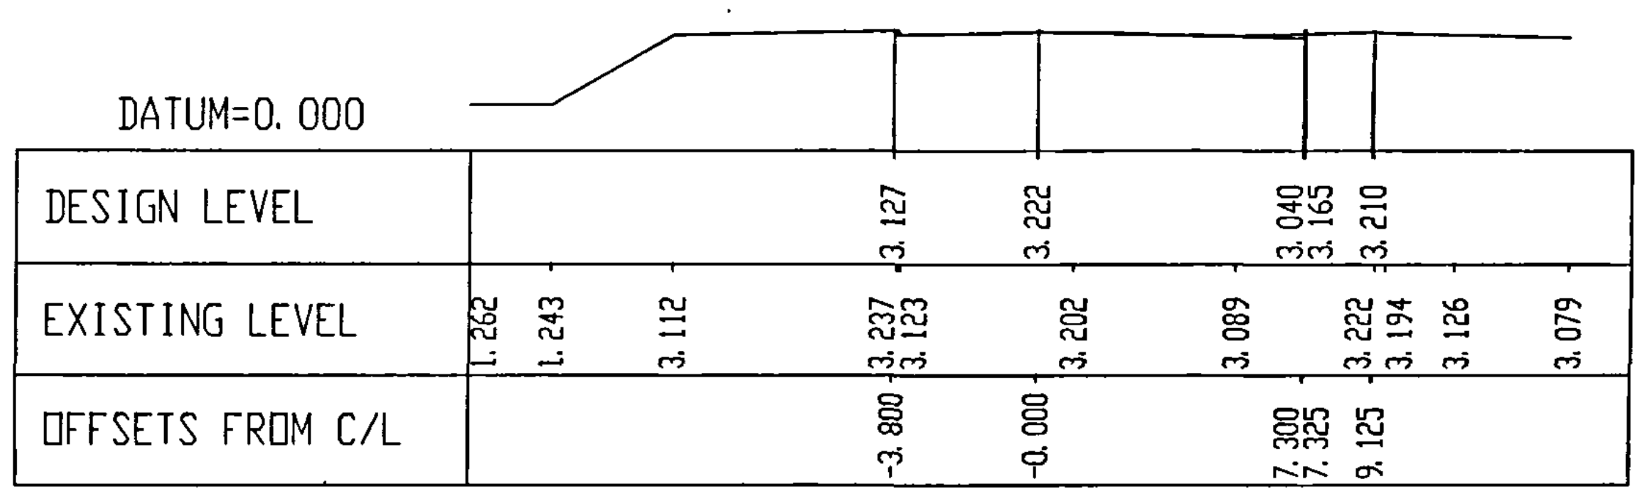
DATUM=0. 000
DESIGN LEVEL
3. 127
3. 222
3. 040
3. 165
3. 210
EXISTING LEVEL
1. 262
1. 243
3. 112
3. 237
3. 123
3. 202
3. 089
3. 222
3. 194
3. 126
3. 079
OFFSETS FROM C/L
-3. 800
-0. 000
7. 300
7. 325
9. 125

CHAINAGE=50. 000

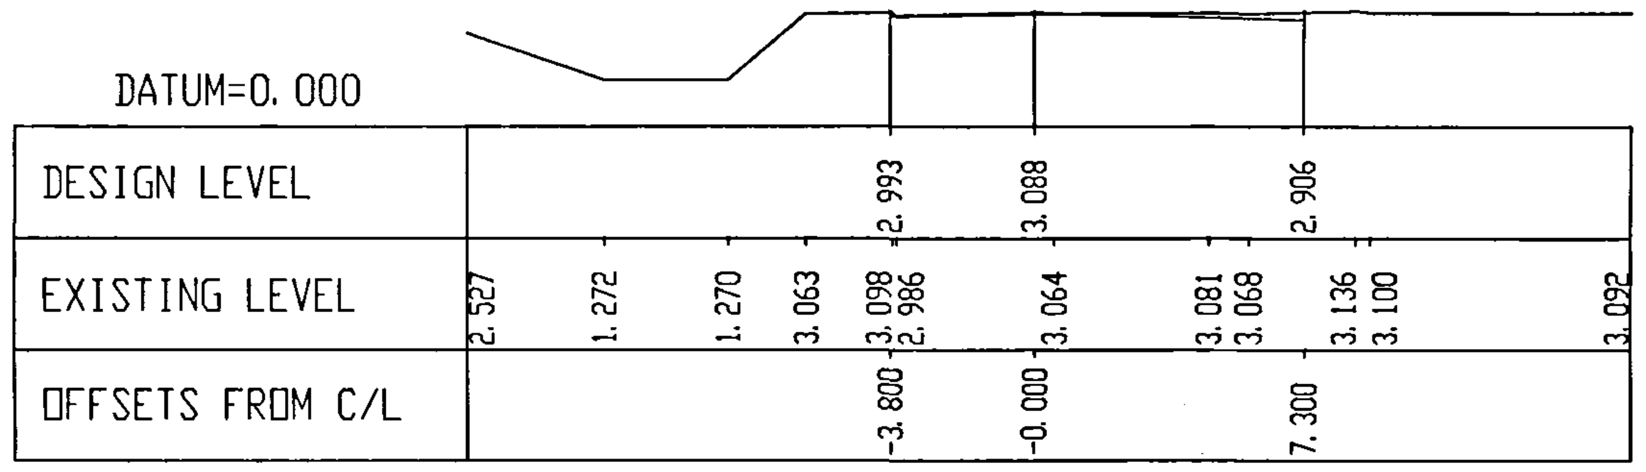
DATUM=0. 000
DESIGN LEVEL
2. 993
3. 088
2. 906
EXISTING LEVEL
2. 527
1. 272
1. 270
3. 063
3. 098
2. 986
3. 064
3. 081
3. 068
3. 136
3. 100
3. 092
OFFSETS FROM C/L
-3. 800
-0. 000
7. 300

CHAINAGE=60. 000

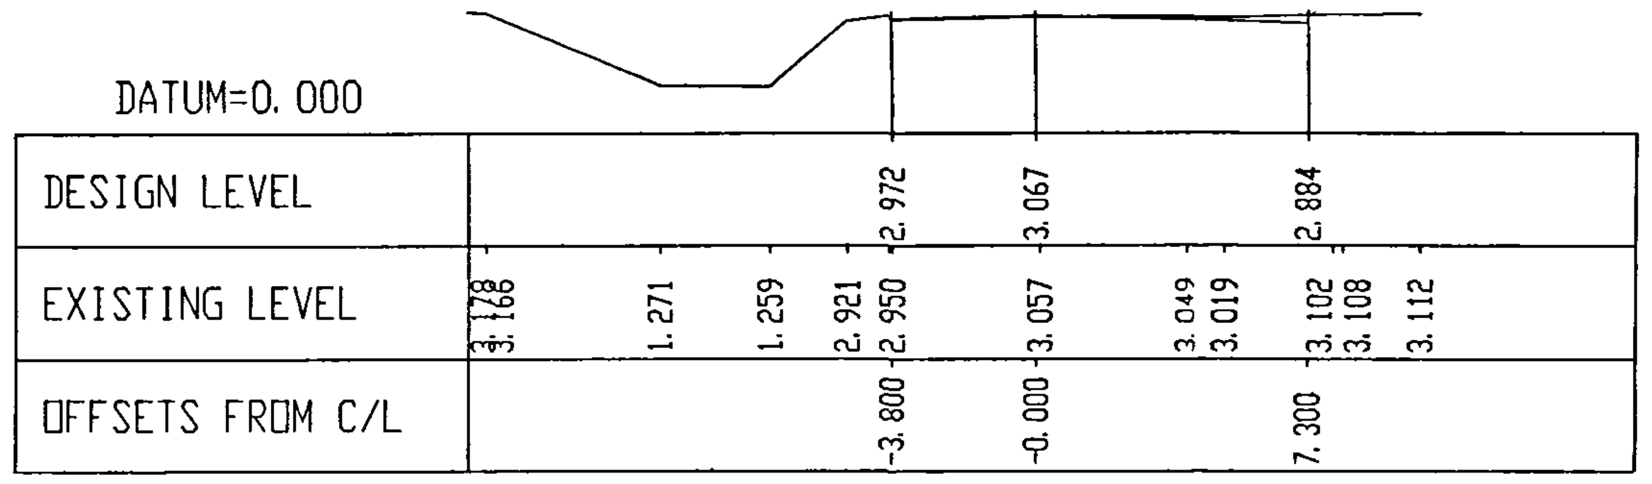
DATUM=0. 000
DESIGN LEVEL
2. 972
3. 067
2. 884
EXISTING LEVEL
3. 178
3. 166
1. 271
1. 259
2. 921
2. 950
3. 057
3. 049
3. 019
3. 102
3. 108
3. 112
OFFSETS FROM C/L
-3. 800
-0. 000
7. 300

CHAINAGE=70. 000

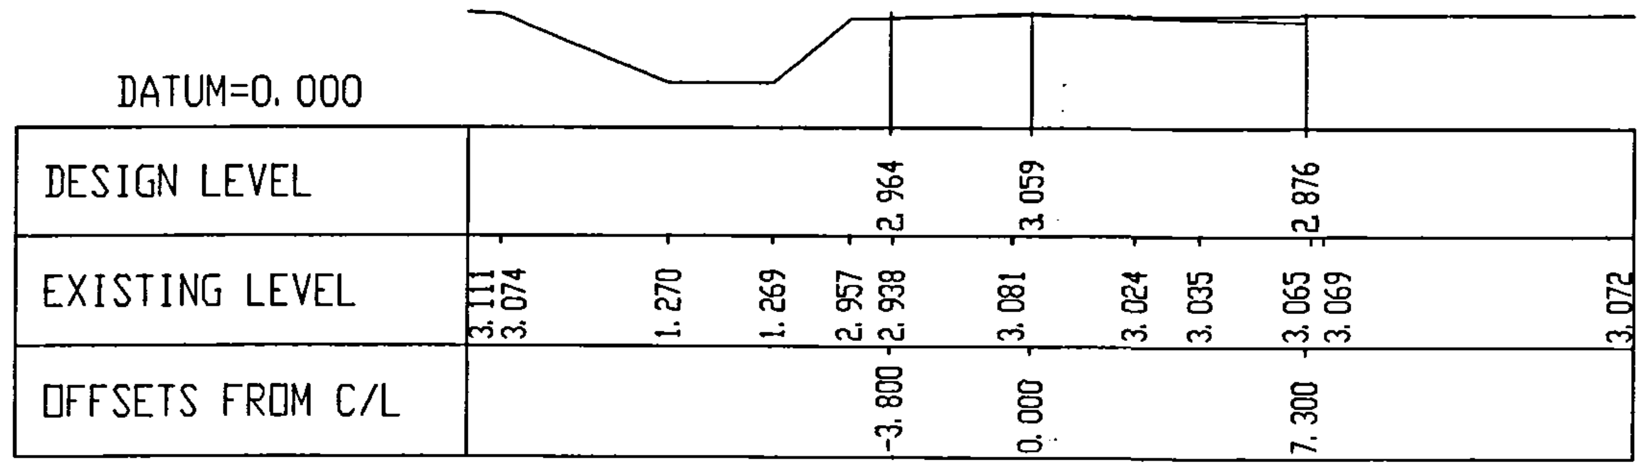
DATUM=0. 000
DESIGN LEVEL
2. 964
3. 059
2. 876
EXISTING LEVEL
3. 111
3. 074
1. 270
1. 269
2. 957
2. 938
3. 081
3. 024
3. 035
3. 065
3. 069
3. 072
OFFSETS FROM C/L
-3. 800
0. 000
7. 300

CHAINAGE=80. 000

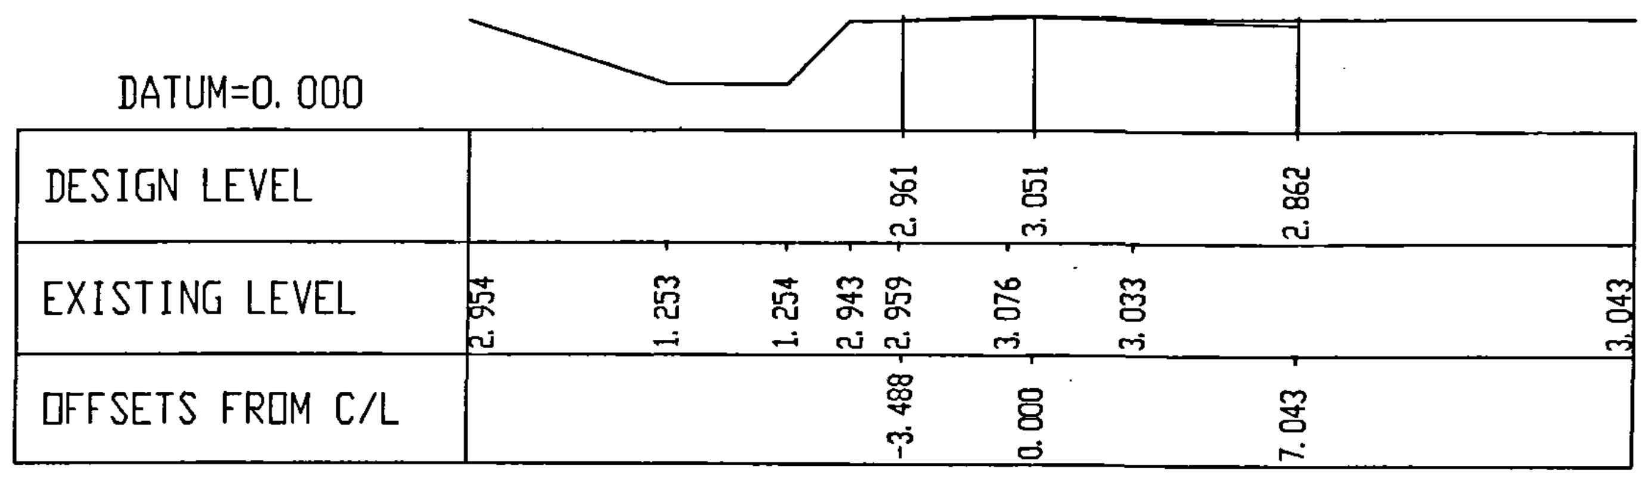
DATUM=0. 000
DESIGN LEVEL
2. 961
3. 051
2. 862
EXISTING LEVEL
2. 954
1. 253
1. 254
2. 943
2. 959
3. 076
3. 033
3. 043
OFFSETS FROM C/L
-3. 488
0. 000
7. 043

CHAINAGE=90. 000

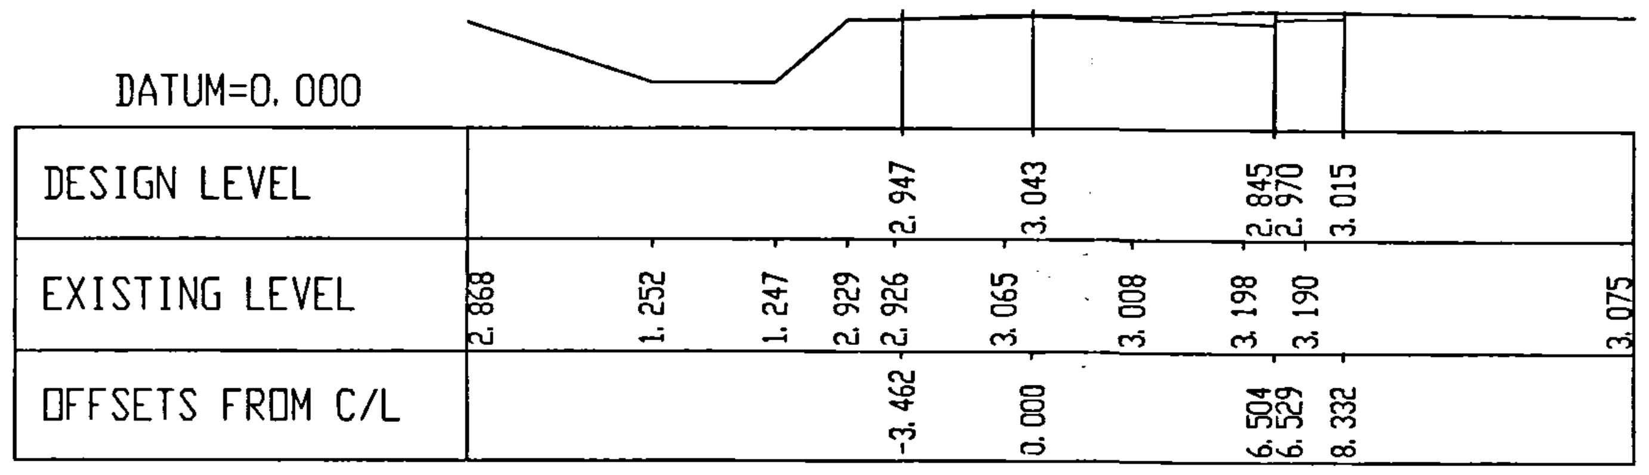
DATUM=0. 000
DESIGN LEVEL
2. 947
3. 043
2. 845
2. 970
3. 015
EXISTING LEVEL
2. 868
1. 252
1. 247
2. 929
2. 926
3. 065
3. 008
3. 198
3. 190
3. 075
OFFSETS FROM C/L
-3. 462
0. 000
6. 504
6. 529
8. 332

CHAINAGE=100. 000

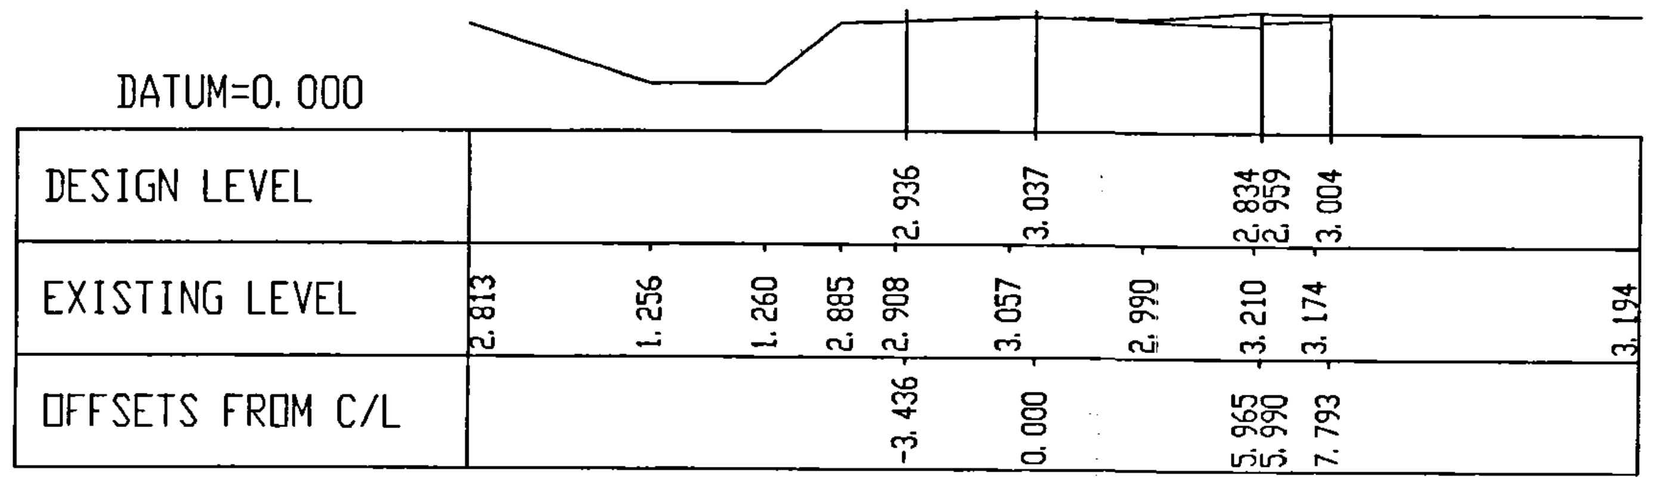
DATUM=0. 000
DESIGN LEVEL
2. 936
3. 037
2. 834
2. 959
3. 004
EXISTING LEVEL
2. 813
1. 256
1. 260
2. 885
2. 908
3. 057
2. 990
3. 210
3. 174
3. 194
OFFSETS FROM C/L
-3. 436
0. 000
5. 965
5. 990
7. 793

CHAINAGE=110. 000

Do not scale this drawing

SHDC
Planning & Development
20 JUL 2003
0936/03

Rev	Date		Checked

Lincolnshire
-IN PARTNERSHIP-
Babtie

Client	LINCOLNSHIRE DEVELOPMENT
Project	HOLBEACH DMU CAMPUS NEW ACCESS ROAD & S278 WORKS
Title	PENNY HILL LANE X-SECTIONS 20/6/03
Drawing No.	0005166-11
Scale	1:200
	Drawn D.Wing

Checked
Date 06/03
Approved

Copyright reserved
Babtie Group Ltd
Wheatcroft House, Wheatcroft Business Park,
Landmere Lane, Edwalton, Nottingham, NG12 4DG.