
PROPOSED FIRST FLOOR WINDOWS AT

44-44A HIGH ST HOLBEACH

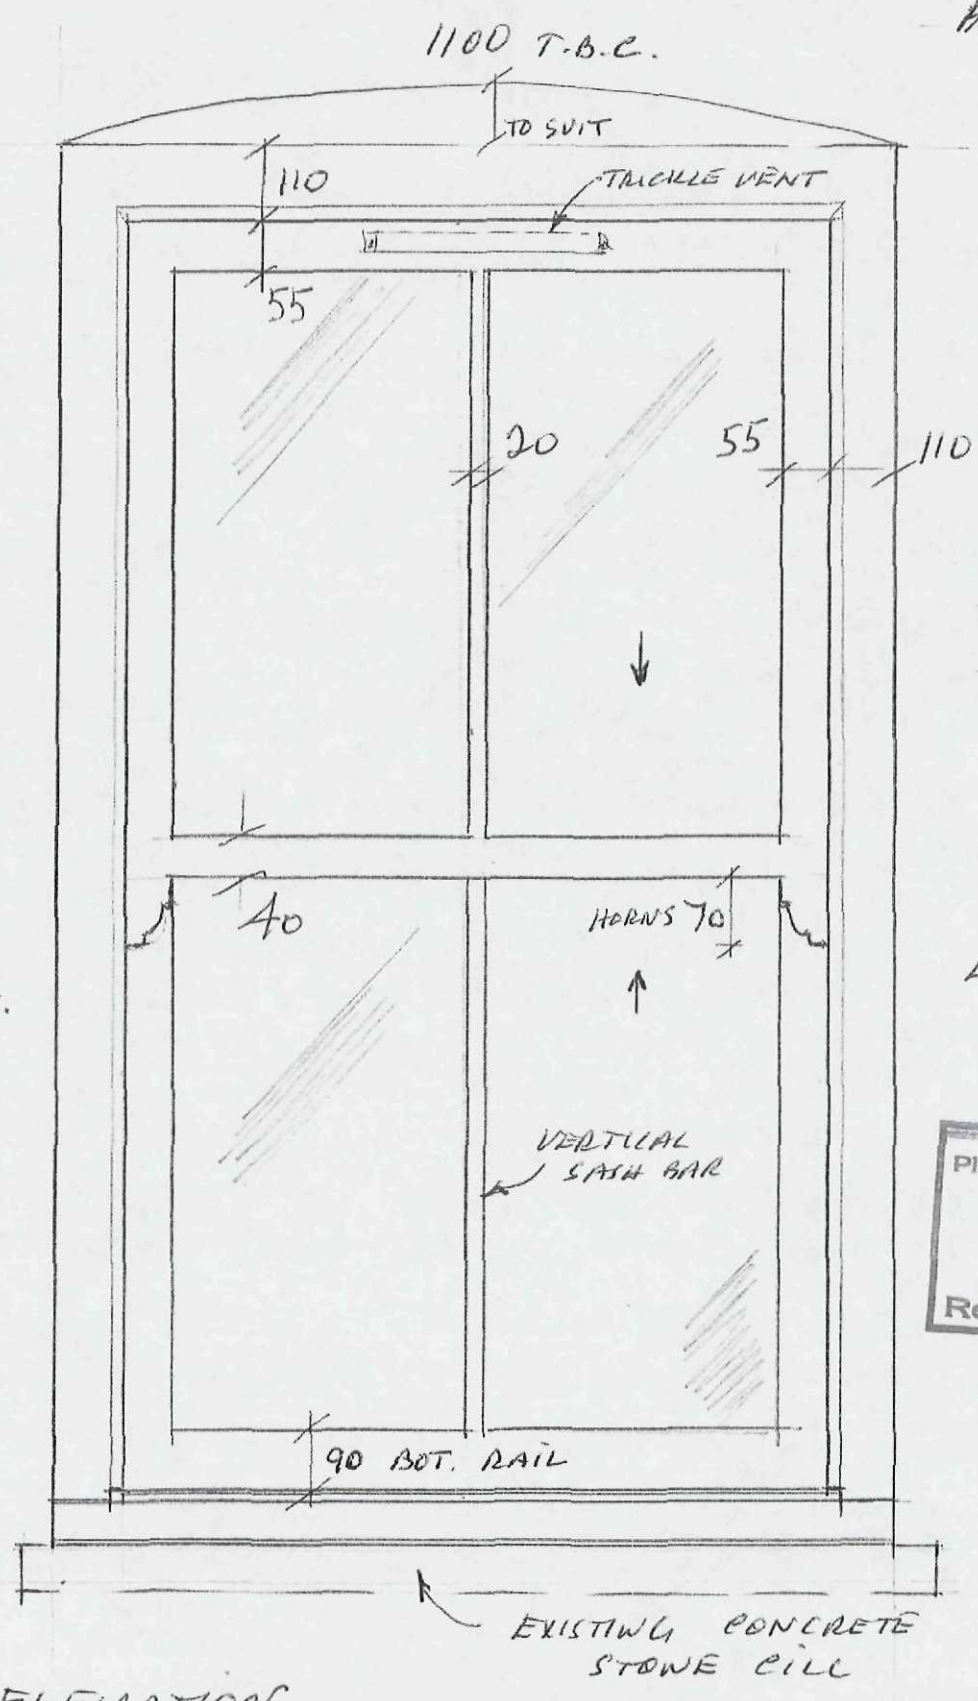

BOX SLIDING

SASH STYLE

ALL PAINTED

TIMBER

4 No. EQUAL

SIZED PANES

Planning & Environment
07 MAR 2011
Ref: 0936-10

ELEVATIONS


SUPERSEDED

DWG NO SD10-030/WD1


PROPOSED FIRST FLOOR WINDOWS AT

44–44A HIGH ST. HOLBEACH

SUPERSEDED

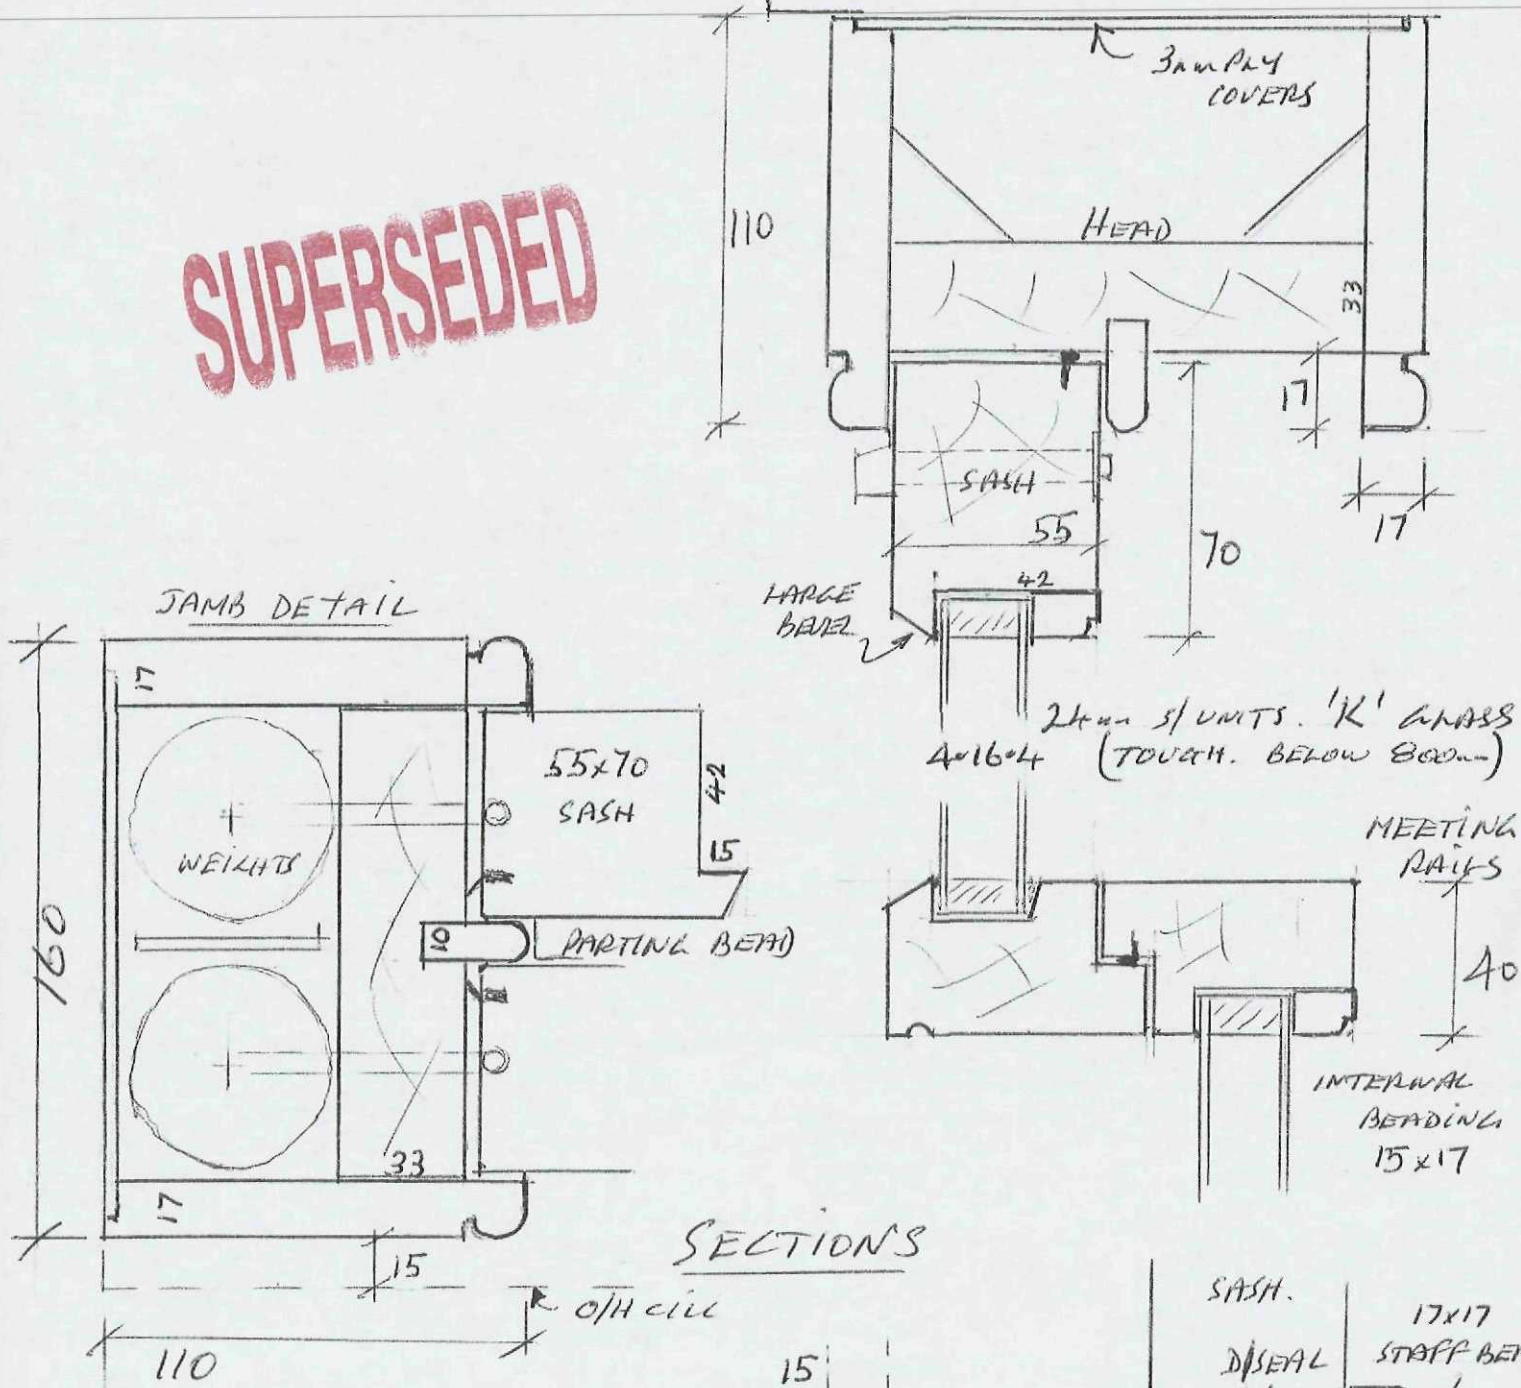

SECTIONS

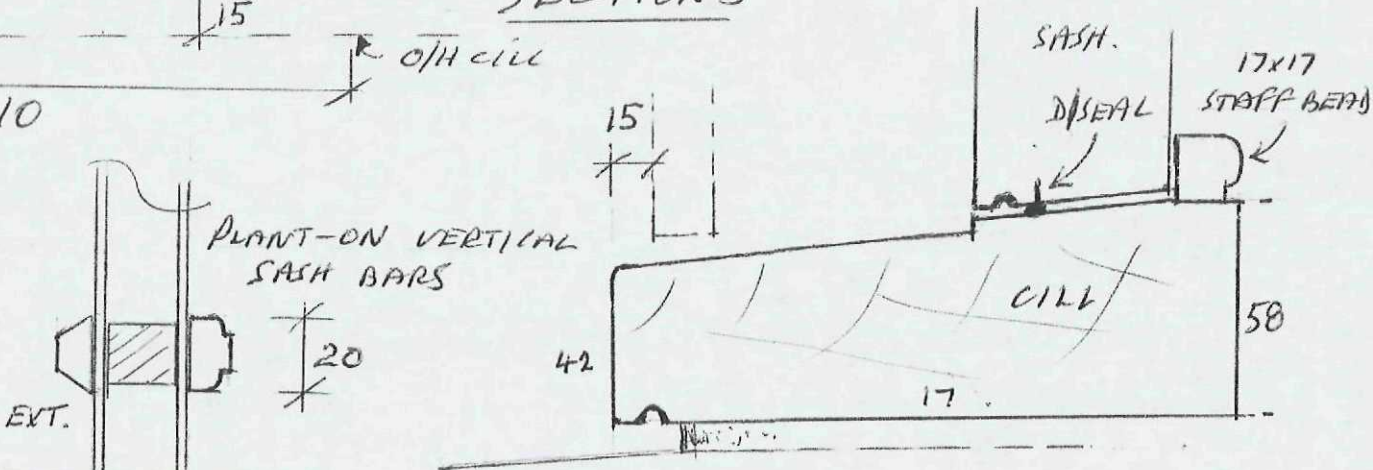

~ 1/2 FULL SIZE ~

DWG NO SP10-030/WD2

SHDC
Planning & Development
07 MAR 2011
Ref: 0936-10