



SOUTH FACING ELEVATION


PROPOSED AREA OF 216 PHOTOVOLTAIC PANELS
EACH PANEL 1658 x 994 x 46

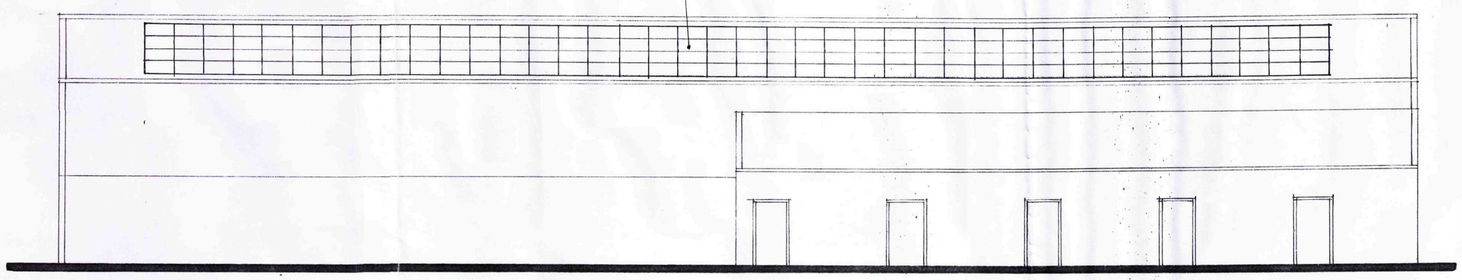

WEST FACING ELEVATION

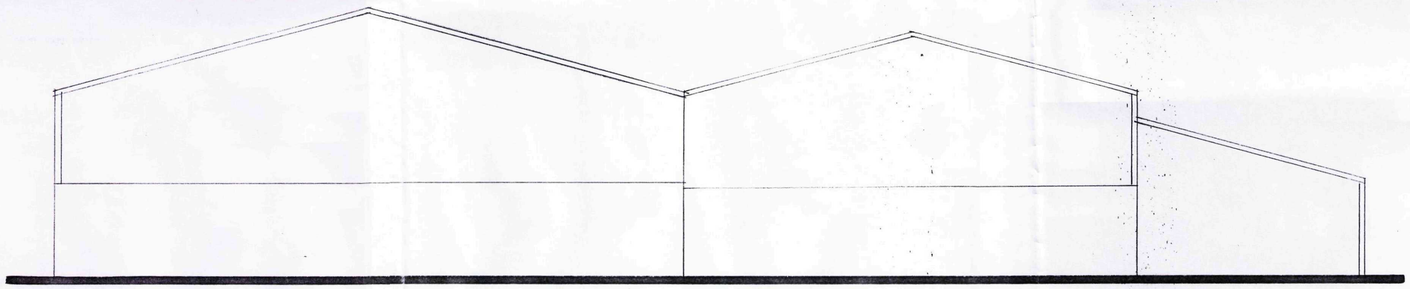

NORTH FACING ELEVATION

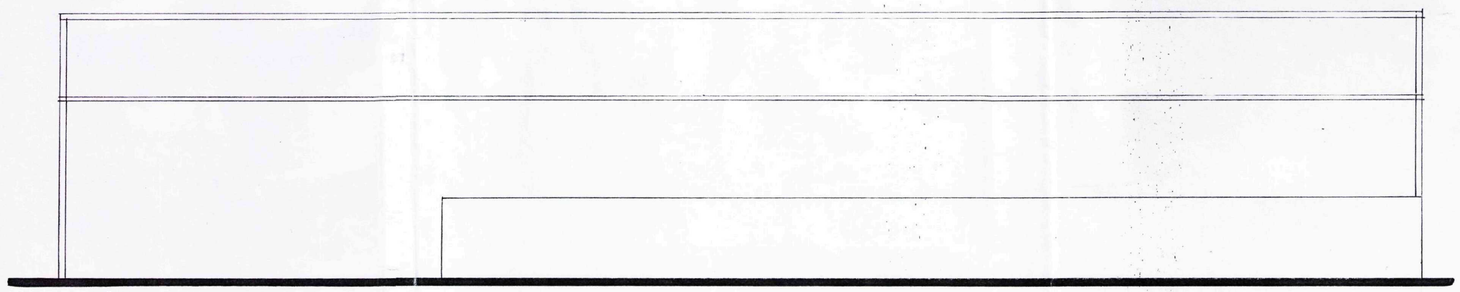

EAST FACING ELEVATION

Planning & Development
2 8 NOV 2011
Ref: 0936-11

Status DESIGN
CONSULTANTS IN ARCHITECTURE & PLANNING

PROPOSED PHOTOVOLTAIC PANELS TO ROOF OF FARM BUILDING AT RED HOUSE FARM, HURDLETREE BANK, HOLBEACH FEN FOR

J.H. & A.J. KING.

ELEVATIONS

| | |
|---|---|
| 1:100 | SD11-037/5 |
| NOV-11 | B.GILHAM. |

2 Edinburgh Walk, Holbeach,
Spalding, Lincs. PE12 7AP