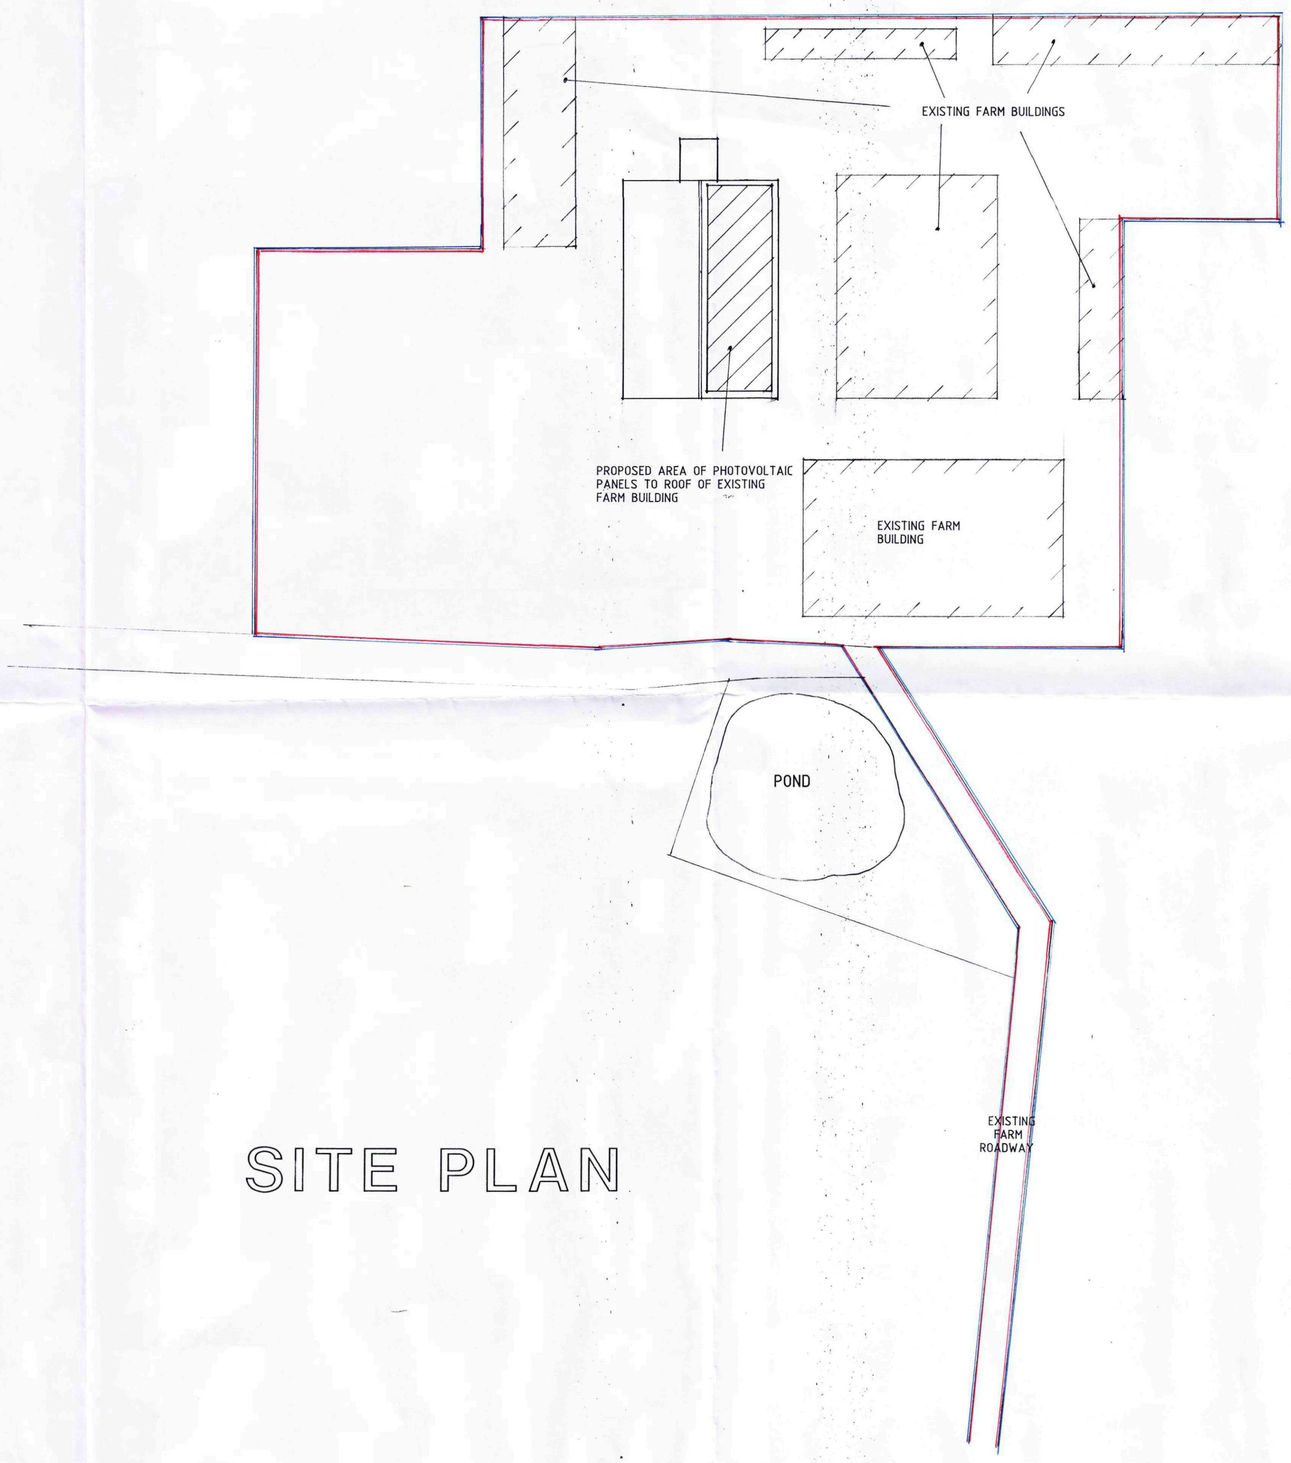


SITE PLAN

Planning Department
28 NOV 2011
Ref: 0937-11

Status DESIGN
CONSULTANTS IN ARCHITECTURE & PLANNING

PROPOSED PHOTOVOLTAIC PANELS TO ROOF OF FARM BUILDING AT BINGHAM LODGE FARM, HOLBEACH ST. MARKS FOR

J.H. & A.J. KING.

SITE PLAN

1:500	SD11-037/3
NOV-11	B.GILHAM.

2 Edinburgh Walk, Holbeach,
Spalding, Lincs. PE12 7AP.
Tel: 01406 424343 Fax: 01406 490702