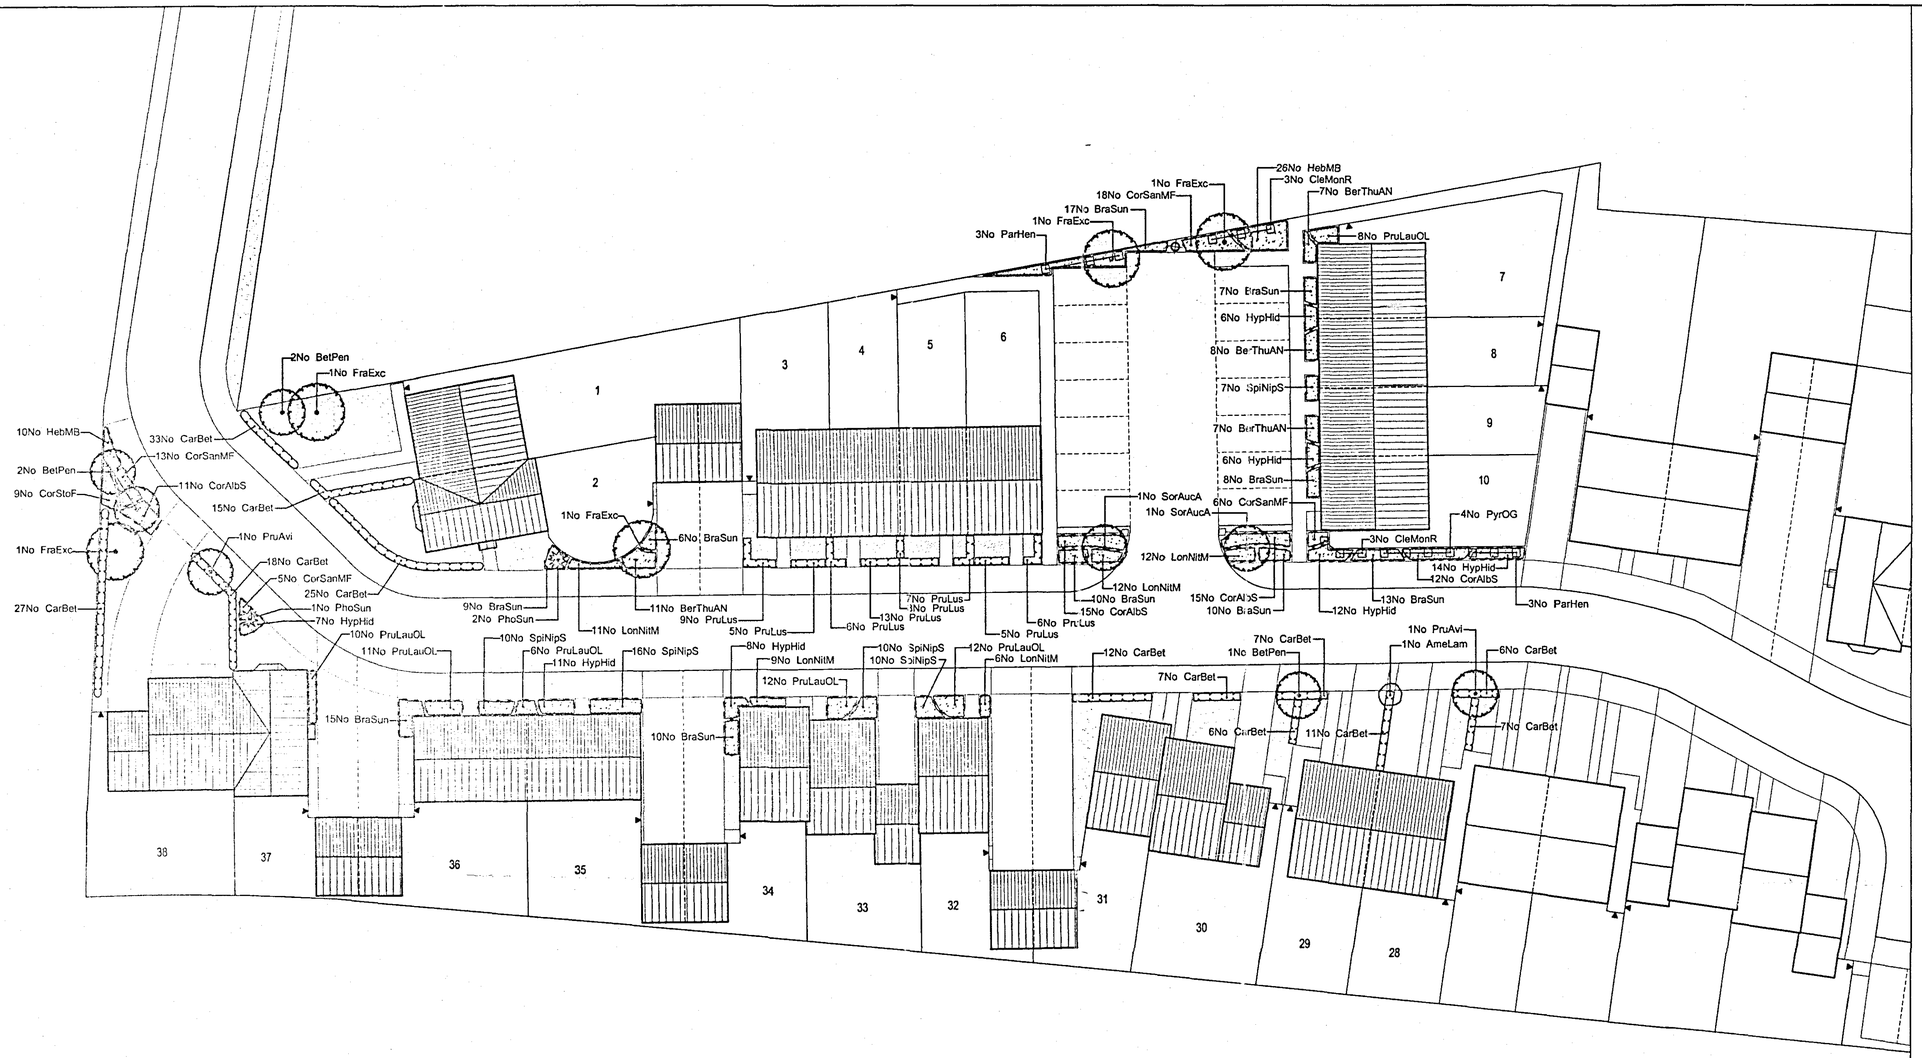


THIS DRAWING IS FOR THE PURPOSE OF OBTAINING PLANNING PERMISSION ONLY

N O R T H

Key to Plan

- Proposed dwelling
- Proposed garage
- Proposed tree
- Proposed specimen shrub
- Proposed hedgerow
- Proposed shrub area
- Proposed climber/wall shrub
- Existing sewer easement
- Proposed grassed areas
- Proposed Gravel areas
- Lighting units (refer to engineer's spec)

Planting Schedule

Trees

Qty	Abbr	Species	Form	Height (cm)	Girth (cm)	Root Condition	No. of Transplants
5	BetPen	Betula pendula	EHS	min 450	14-16	RB	3x
5	FraOrn	Fraxinus ornus	EHS	min 450	14-16	RB	3x
2	PruAvi	Prunus avium	EHS	min 450	14-16	RB	3x
2	SorAucA	Sorbus aucuparia 'Asplenifolia'	EHS	min 450	14-16	RB	3x

Specimen Shrubs

Qty	Abbr	Species	Height (cm)	Pot Size (Litres)	Habit	Min. No. of Breaks
2	Amelam	Amelanchier lamarkii	175-200	Bagged	Feather	5
3	PhoSun	Phormium 'Sundowner'	Triple crown	10-12L	-	-

Climbers/Wall Shrubs

Qty	Abbr	Species	Height (cm)	Pot Size (Litres)	Habit	Min. No. of Breaks	Planting Distance
6	ClemMonR	Clematis montana 'Rubens'	60-80	3L	Several shoots	2	On spot
6	ParHen	Parthenocissus henryana	80-100	3L	Several shoots	2	On spot
4	PyrOG	Pyracantha 'Orange Glow'	60-80	3L	Leader & laterals	3	On spot

Shrub Planting

Qty	Abbr	Species	Height (cm)	Pot Size (Litres)	Habit	Min. No. of Breaks	Density (No./m²)
33	BerThuAN	Berberis thunbergii 'Atropurpurea Nana'	20-30	2L	Branched	3	4
100	BraSun	Brachyglotis 'Sunshine'	20-30	2L	Branched	3	4
53	CorAlbS	Cornus alba 'Sibirica'	40-60	2L	Branched	3	3
42	CorSanMF	Cornus sanguinea 'Midwinter Fire'	40-60	2L	Branched	3	4
9	CorStoF	Cornus stolonifera 'Flaviramea'	40-60	2L	Branched	3	3
38	HebMB	Hebe 'Midsummer Beauty'	30-40	2L	Bushy	3	4
64	HypHid	Hypericum 'Hidcote'	20-30	2L	Bushy	3	4
50	LonNitM	Lonicera nitida 'Maygreen'	20-30 Dia	2L	Bushy	3	5
59	PruLauOL	Prunus laurocerasus 'Otto Luyken'	20-30	2L	Bushy	3	4
53	SpiNipS	Spiraea nipponica 'Snowmound'	30-40	2L	Branched	2	4

Hedging

Qty	Abbr	Species	Form	Height (cm)	Root Condition	Min. No. of Breaks	Planting Distance
174	CarBet	Carpinus betulus	Feather	150-175	Bagged	3	450mm Ctrs
54	PruLus	Prunus Lusitanica	Bushy	40-80	3L pot	4	400mm Ctrs

Note; To be planted in a single row

RECEIVED
PLANNING & DEVELOPMENT
- 4 JUL 2006
Ref. 0941/06

Rev.	By	Notes	Date

rdc
Robert Doughty Consultancy
32 High Street, Helpringham
Sleaford, Lincolnshire NG34 0RA
Tel: 01529 421846
Fax: 01529 421358
Email: admin@rdc-landplan.co.uk
Web: www.rdc-landplan.co.uk

Client: Sovereign Homes

Project: Hallgate, Holbeach

Drawing title: Detailed Planting Plan 1 of 2

Job No.	Drawing No.	Rev.	Drawn
564-10	LP01		JC

Scale	Date	Checked
1:200	30-06-06	

DO NOT SCALE from this drawing. All measurements should be checked against on site conditions and any discrepancies should be brought to the attention of the Robert Doughty Consultancy.