


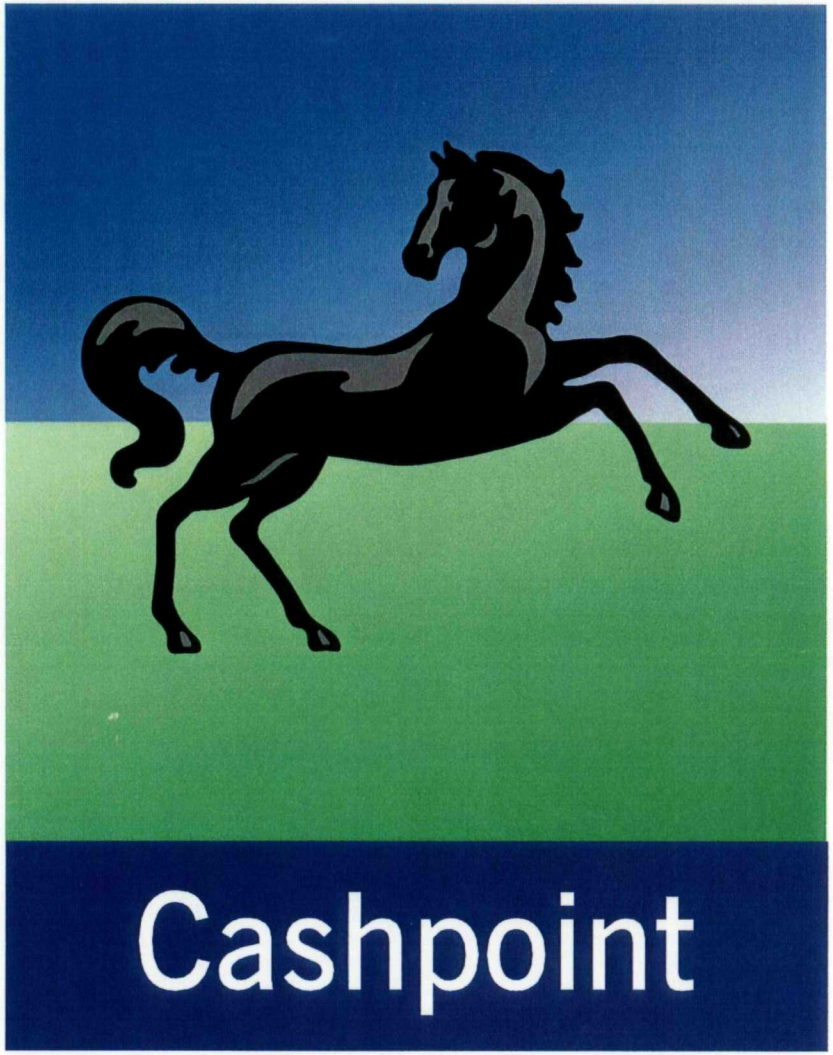


Internally illuminated sign with
Cashpoint addendum

DETERMINED
PLAN

SOUTH HOLLAND DC
HOUSING & PLANNING
23 SEP 1998
Ref: 0941/98

H09/0941/98

REVISIONS	PREMISES NAME	DESCRIPTION: Illuminated Projecting Sign (Cashpoint addendum)
	PREMISES CODE	
	DRAWING No. / REV	PROPERTY MANAGEMENT CENTRAL SERVICES ARCHITECTURAL & TECHNICAL SERVICES LLOYDS TSB GROUP PO BOX 112 CANONS HOUSE, CANONS WAY BRISTOL BS99 7LB Tel. 0117 9434100 Fax. 0117 9434113
	DATE / SCALE / DRAWN	

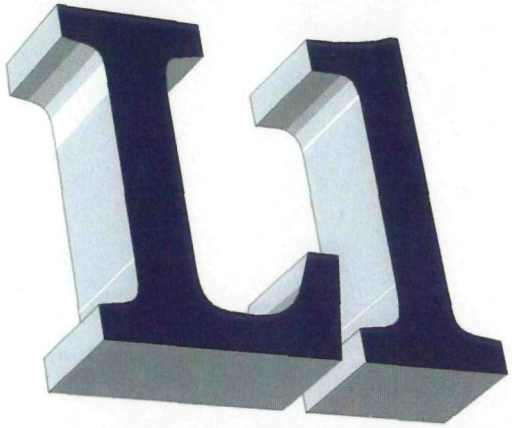

Lloyds TSB

Halo illuminated title lettering

SOUTH HOLLAND DC
HOUSING & PLANNING
23 SEP 1998
Ref: 0941/98

H09/0941/98

REVISIONS	PREMISES NAME	DESCRIPTION
	PREMISES CODE	Halo Illuminated Letter (Blue)
	DRAWING No. / REV	
	DATE / SCALE / DRAWN	

PROPERTY MANAGEMENT
CENTRAL SERVICES
ARCHITECTURAL & TECHNICAL SERVICES
LLOYDS TSB GROUP
PO BOX 112
CANONS HOUSE, CANONS WAY
BRISTOL, BS99 7LB
Tel. 0117 9434100 Fax. 0117 9434113

2023mm

435

380

Lloyds TSB

THIS IS THE MINIMUM HEIGHT OF LAYOUT THAT CAN BE ILLUMINATED

2360mm

507

350


Lloyds TSB

2697mm

580

400

Lloyds TSB

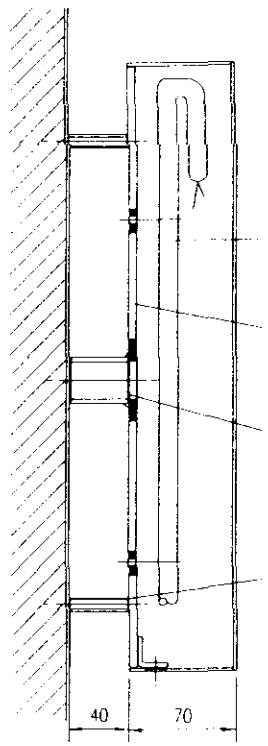

HALO ILLUMINATED INDIVIDUAL 3D ALUMINIUM LETTERS , IN STONE SERIF MODIFIED STYLE., WITH BLUE RAL 5022 40% GLOSS FACES AND SATIN FINISHED RETURNS 70mm DEEP. LETTERS SPACED OFF THE BACKGROUND 40mm

11/12 mm DIA TUBING TO BURN WHITE (HP29) AT 30 M/A

LETTER BACKS FROM 5mm CLEAR POLYCARBONATE WITH 3mm CLEAR HALF BRACKET TO FIX

25mm DIA CABLE HOLES WITH GLUED CLEAR CABLE COVER


PAXOLINE SPACERS 40mm LONG PAINTED TO MATCH RAL 5022

TEXT SECTION DETAIL 1:2


DETERMINED
PLAN

SOUTH HOLLAND DC
HOUSING & PLANNING
23 SEP 1998
Ref: 0944/98

REVISIONS	PREMISES NAME: LLOYDS TSB 1, WEST END HOLBEACH.	DESCRIPTION: LLOYDS TSB HALO ILLUMINATED 3D INDIVIDUAL LETTERS
	PREMISES CODE: 50 76 58 00	
	PROJECT No. / DRAWING No.: \IL3D-01 / REV	THE PRINCIPAL ARCHITECT NETWORK PROPERTY MANAGEMENT (EASTERN & CENTRAL) LLOYDS TSB GROUP 133 STATION ROAD IMPINGTON CAMBRIDGE CB4 4GN Tel: 01223 452553 Fax: 01223 452558
	DATE: 29/05/98 / SCALE: 1:10 / DRAWN: C D	TSB

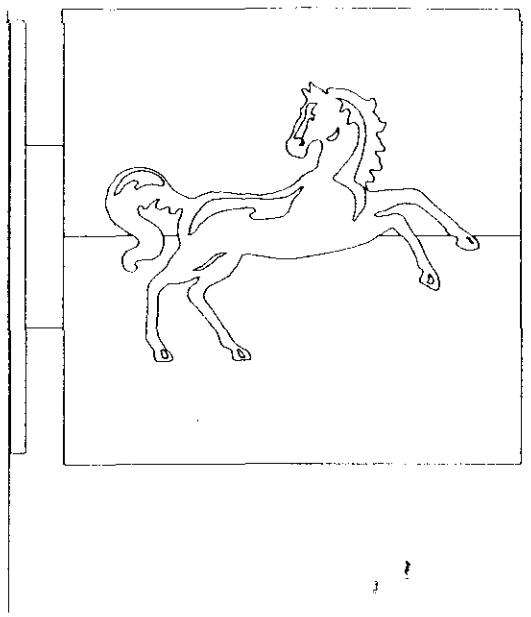


STANDARD INTERNALLY ILLUMINATED
SIGN – ELEVATION

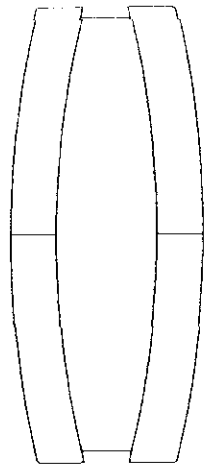


STANDARD INTERNALLY ILLUMINATED
SIGN – SIDE ELEVATION


PROJECTING SIGN 600x600mm
INTERNALLY ILLUMINATED WITH
COLOUR CORPORATE IMAGE
LOGO TO BOTH SIDES APPLIED
ON ACRYLIC PANEL.
CASING AND BRACKETS TO BE
STOVED BLUE RAL 5022 40%
GLOSS.
CASHPOINT ADDENDUM TO BE
METAL STOVED BLUE RAL 5022
40% GLOSS WITH STENCIL CUT
TEXT WORDING 'Cashpoint'
STYLE NEWS GOTHIC BT
INTERNALLY ILLUMINATED

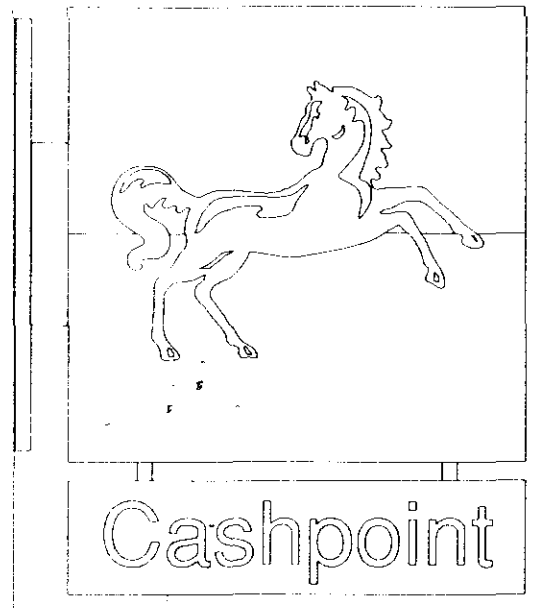


INTERNALLY ILLUMINATED SIGN WITH
CASHPOINT ADDENDUM – ELEVATION

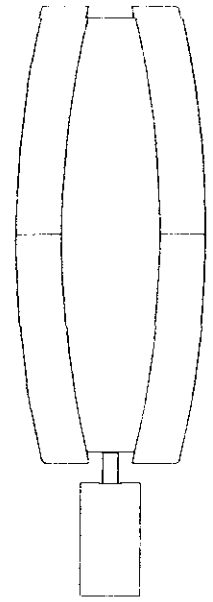


INTERNALLY ILLUMINATED SIGN WITH
CASHPOINT ADDENDUM – SIDE ELEVATION

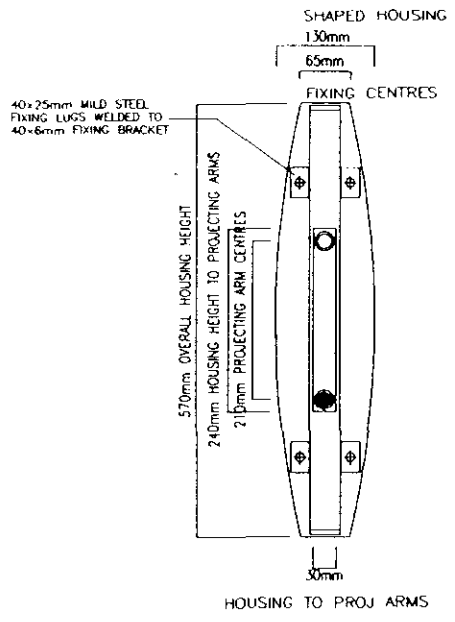

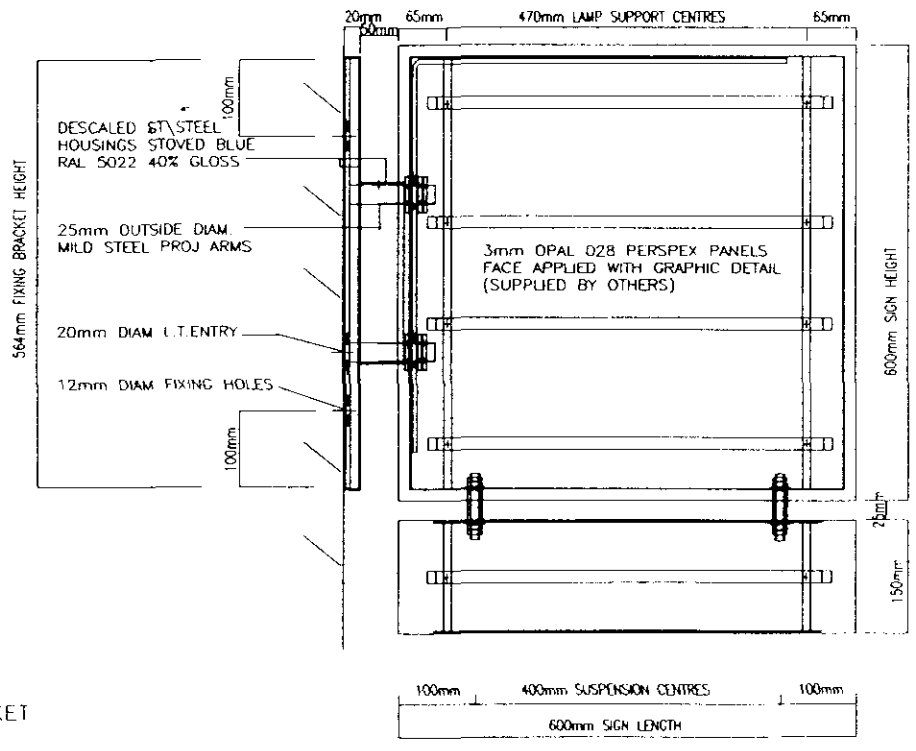


DETAIL OF FIXING BRACKET
AND SHAPED HOUSING

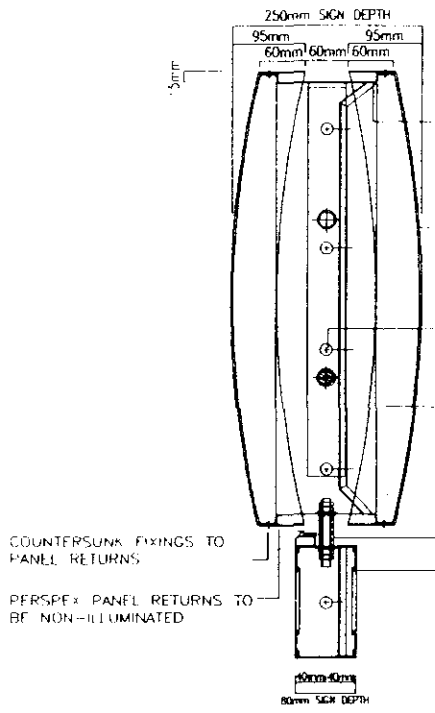

DISTRIBUTED
SOUTH HOLLAND DC
HOUSING & PLANNING
23 SEP 1998
Ref: 0941/98

REVISIONS	PREMISES NAME: LLOYDS TSB 1, WEST END HOLBEACH		DESCRIPTION: LLOYDS TSB INTERNALLY ILLUMINATED PROJECTING SIGN
	PREMISES CODE: 50765800		
	PROJECT No.	DRAWING No.: \PS-01	REV
	DATE: 29/05/98	SCALE: 1:10	DRAWN: C. D.


THE PRINCIPAL ARCHITECT
NETWORK PROPERTY MANAGEMENT
(EASTERN & CENTRAL)
LLOYDS TSB GROUP
133 STATION ROAD
IMPINGTON
CAMBRIDGE CB4 4EN
Tel: 01223 452553 Fax: 01223 452558

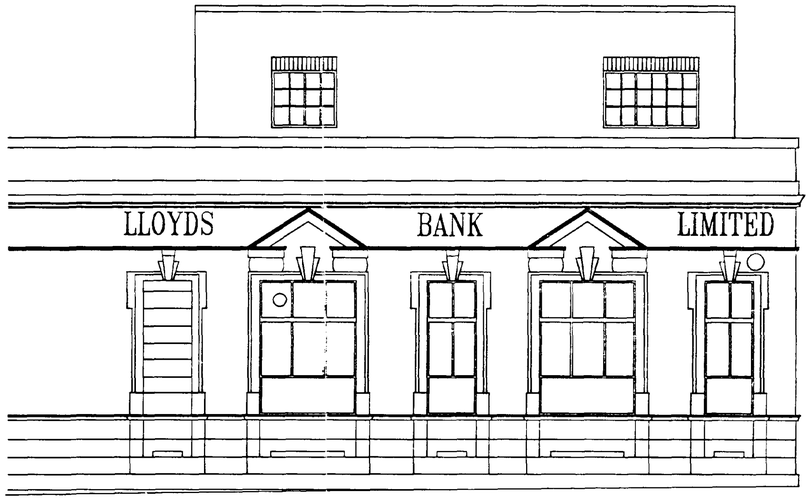

EXISTING
CHURCH STREET ELEVATION



EXISTING
ENTRANCE

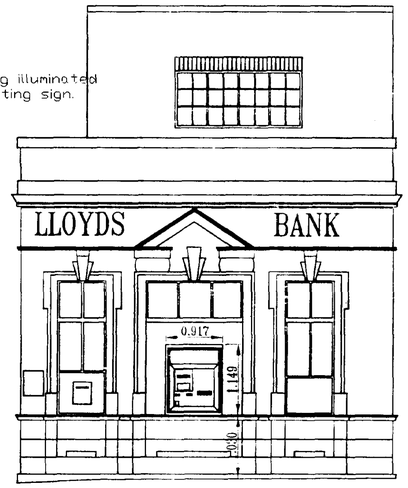


EXISTING
WEST STREET ELEVATION

Existing stone lettering covered up with stove enamelled tray,colour to match stonework.



PROPOSED
CHURCH STREET ELEVATION

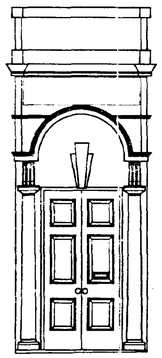

PROPOSED
ENTRANCE



PROPOSED
WEST STREET ELEVATION

PROJECTING SIGN 600x600mm INTERNALLY ILLUMINATED WITH COLOUR CORPORATE IMAGE LOGO TO BOTH SIDES APPLIED ON ACRYLIC PANEL.
CASING AND BRACKETS TO BE STOVED BLUE RAL 5022 40% GLOSS.
CASHPOINT ADDENDUM TO BE METAL STOVED BLUE RAL 5022 40% GLOSS WITH STENCIL CUT TEXT WORDING 'Cashpoint' STYLE NEWS GOTHIC BT INTERNALLY ILLUMINATED.

HALO ILLUMINATED INDIVIDUAL 3D ALUMINIUM LETTERS 300mm HIGH, IN STONE SERIF MODIFIED STYLE, WITH BLUE RAL 5022 40% GLOSS FACES AND SATIN FINISHED RETURNS 70mm DEEP. LETTERS SPACED OFF THE BACKGROUND 40mm.

NOTES:

DETERMINED PLAN

SOUTH HOLLAND DC
HOUSING & PLANNING
23 SEP 1998
Ref: 0941/98

REV.	DATE	INIT.
REVISIONS		

THIS DRAWING IS TO BE READ IN CONJUNCTION WITH THE PROJECT SPECIFICATION.
ANY DISCREPANCIES MUST BE REPORTED TO THE C.A.

THIS DRAWING IS IN MILLIMETRES, WORK TO FIGURED DIMENSIONS ONLY. DO NOT SCALE.

PREMISES NAME
LLOYDS TSB
1 WEST END
HOLBEACH

PREMISES CODE
50765800

PROJECT No.	DRAWING No.	REV
	\02	

DATE	SCALE	DRAWN
19/06/1998	1:50	GEC

DESCRIPTION
PROPOSED SIGNAGE

THE PRINCIPAL ARCHITECT
NETWORK PROPERTY MANAGEMENT
(EASTERN & CENTRAL)
LLOYDS TSB GROUP
133 STATION ROAD
IMPINGTON
CAMBRIDGE CB4 4EN
Tel: 01223 452553 Fax: 01223 452558