
SHDC
Planning & Development
08 JUL 2004
Ref: 0943/04

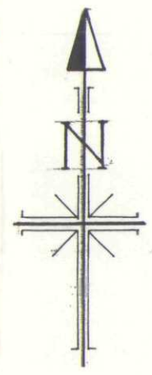



4" Perforated drains to take surface water from drive.

2/9/04

2' to 5' fall from back to front of site to discharge into dyke.



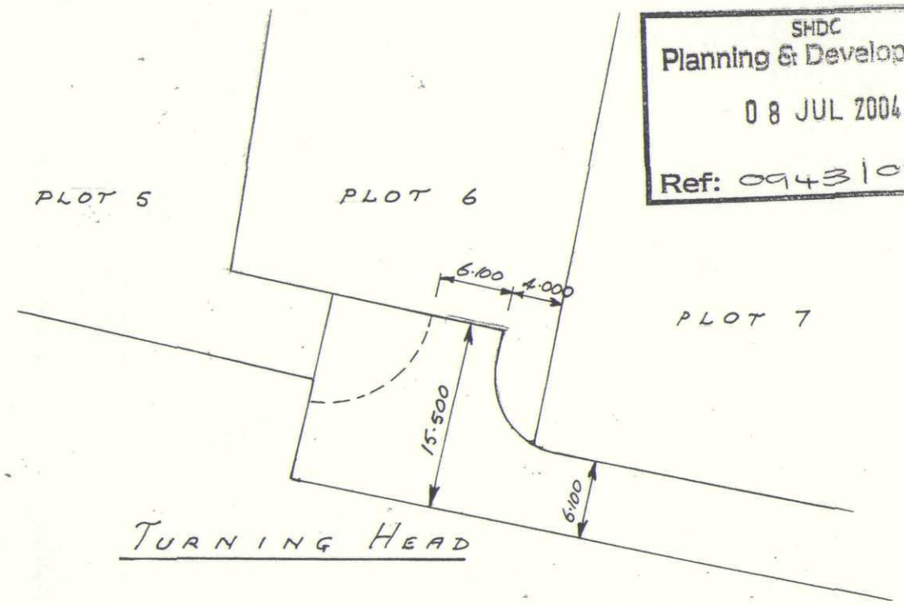

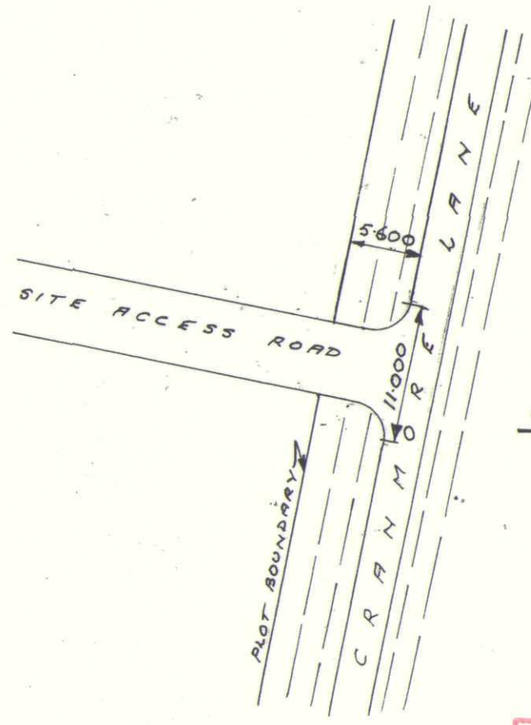

SITE ACCESS

LAYOUT OF PLOTS TO CARAVAN SITE AT
THREE ACRES, CRANMORE LANE,
HOLBEACH, NR SPALDING, LINC'S.

DETERMINED PLAN

DRG No: CSH/2 SCALE 1:1250 & 1:500 JUNE '04