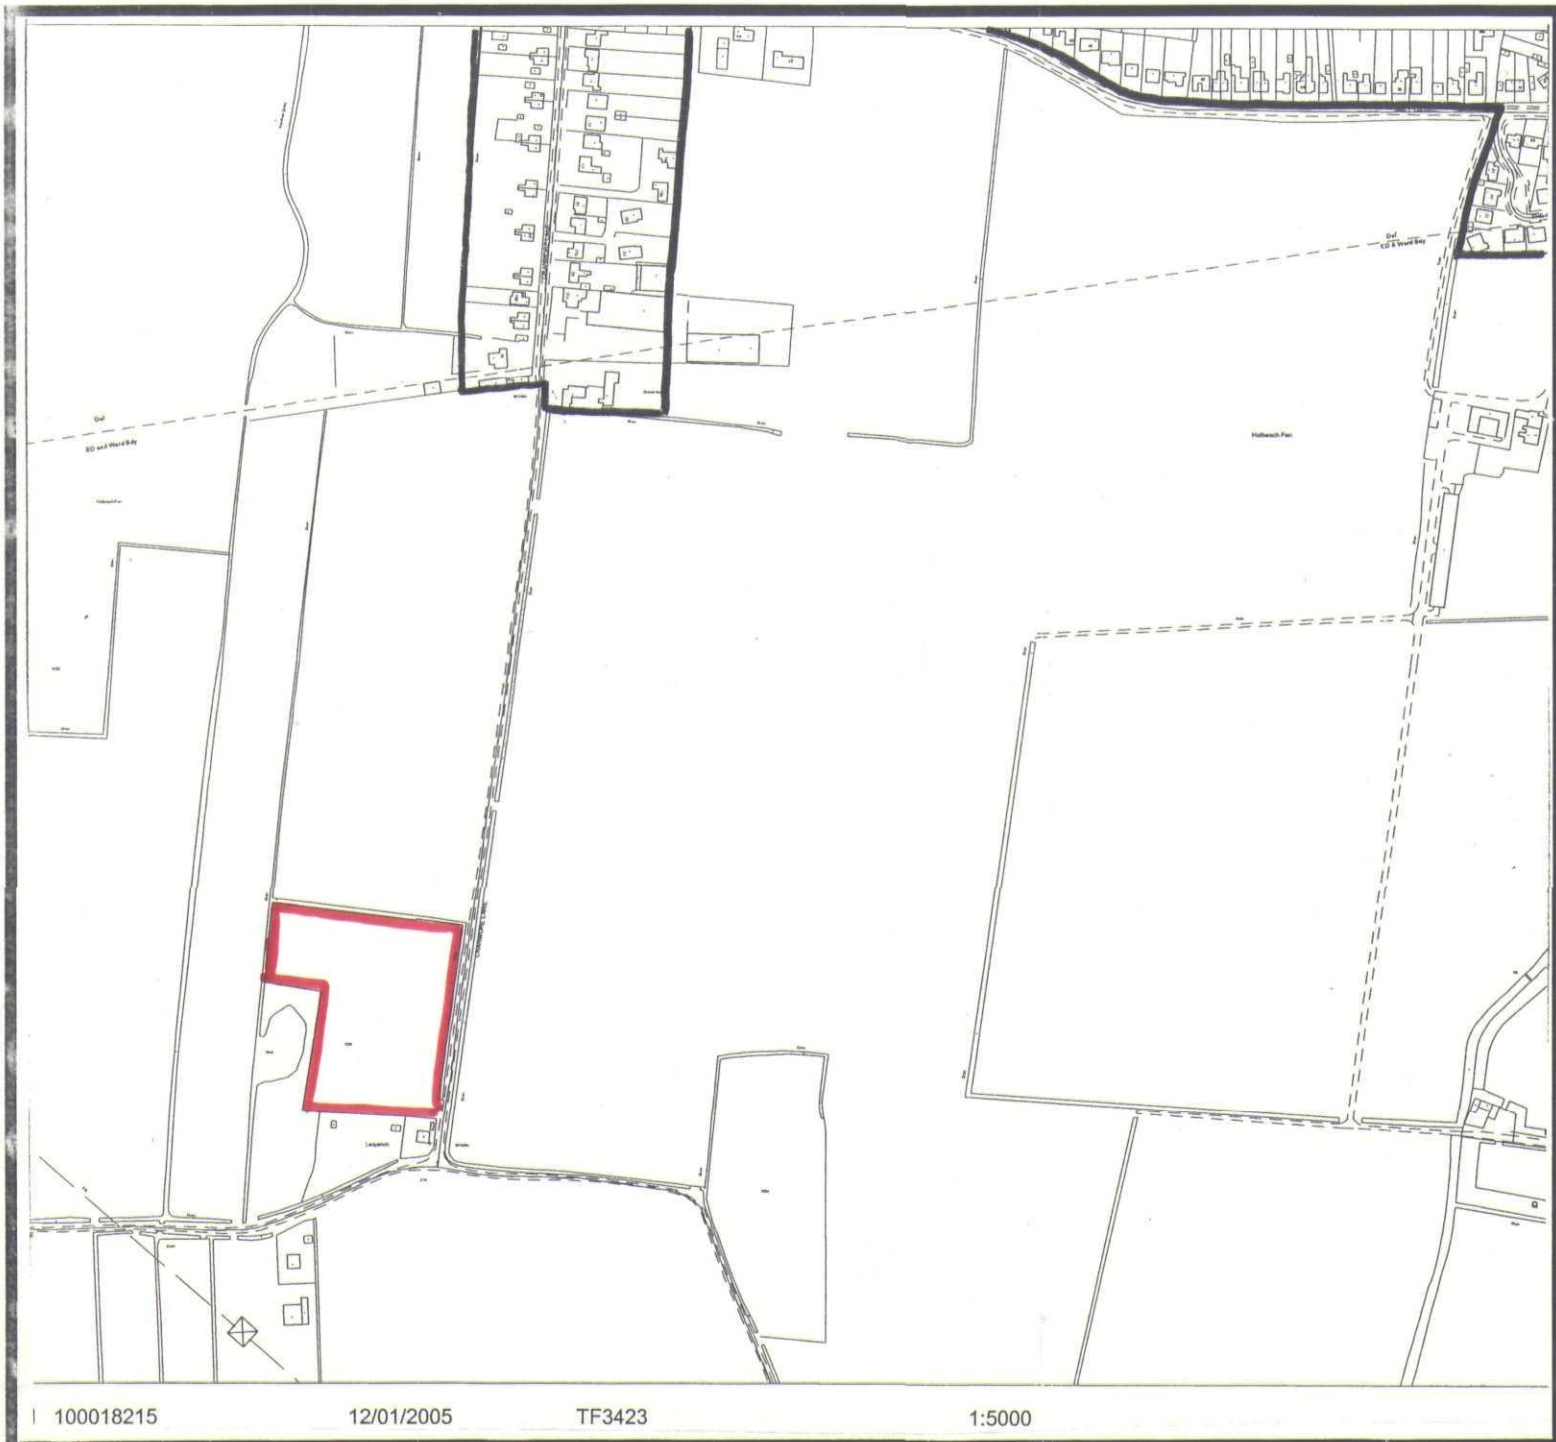


South Holland District Council

Planning & Development

Appeal by

Mr M Gaskin

Appeal Site

Development Boundary

Steve Williams
Head of Planning & Development
Council Offices,
Priory Road, Spalding, Lincs
PE11 2XE

Scale: 1:5000	Date: Jan 2005
Plan 'A'	North ↑