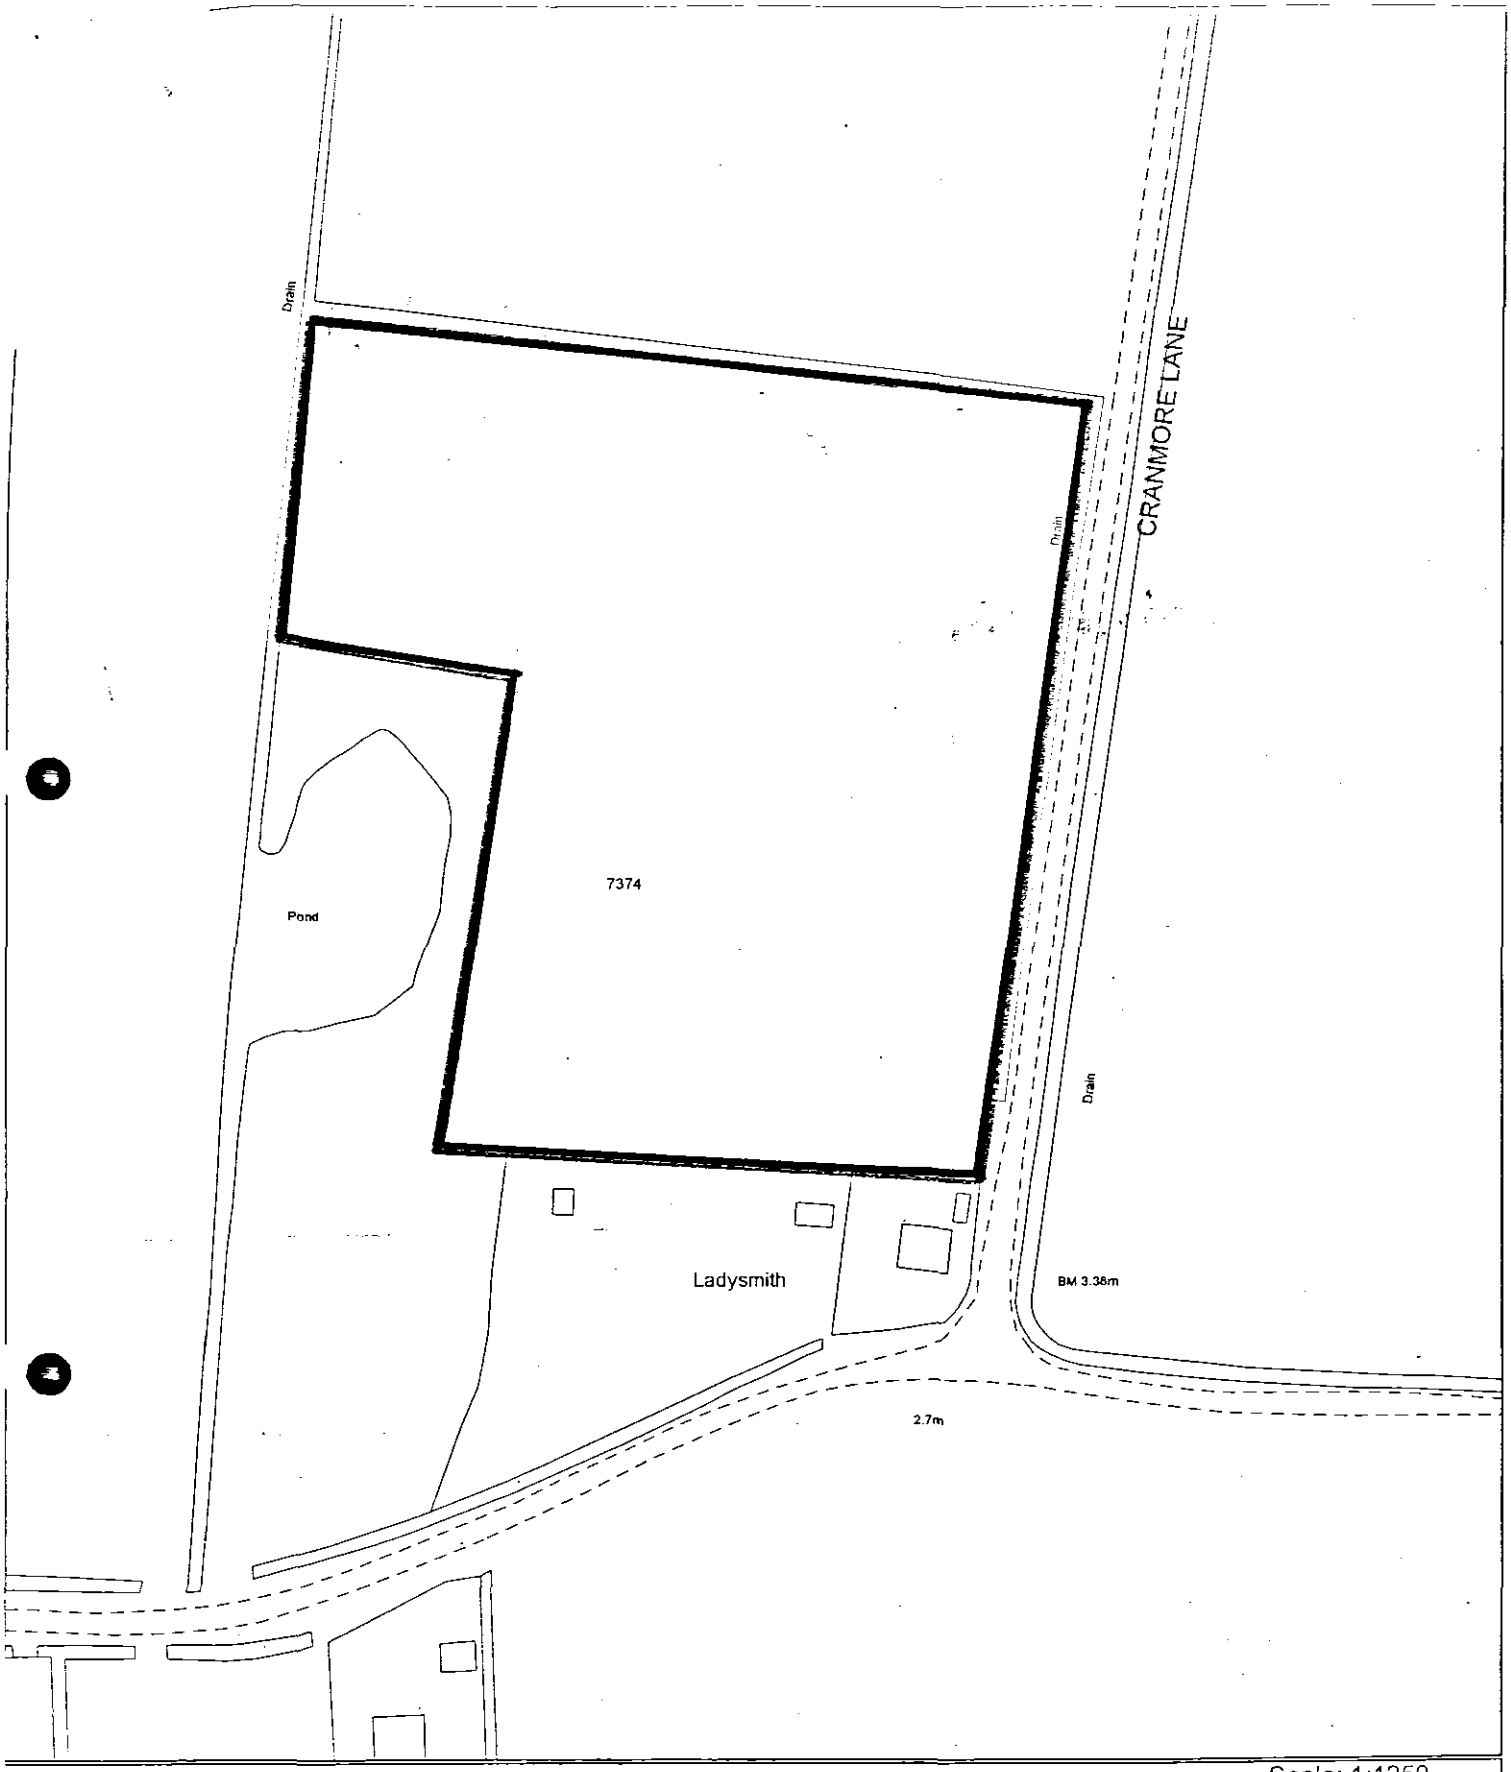


SOUTH HOLLAND DISTRICT COUNCIL

Planning and Development

Council Offices, Priory Road, Spalding, Lincolnshire PE11 2XE

Scale: 1:1250

December 2003

This map is reproduced from Ordnance Survey material with permission of Ordnance Survey on behalf of Her Majesty's Stationery Office (c) Crown copyright. Unauthorised reproduction infringes Crown copyright and may lead to prosecution or civil proceedings. South Holland District Council LA079413 2003