



Layout Of Plots To Caravan Site At Three Acres, Cranmore Lane, Holbeach, Nr Spalding, Lincs.

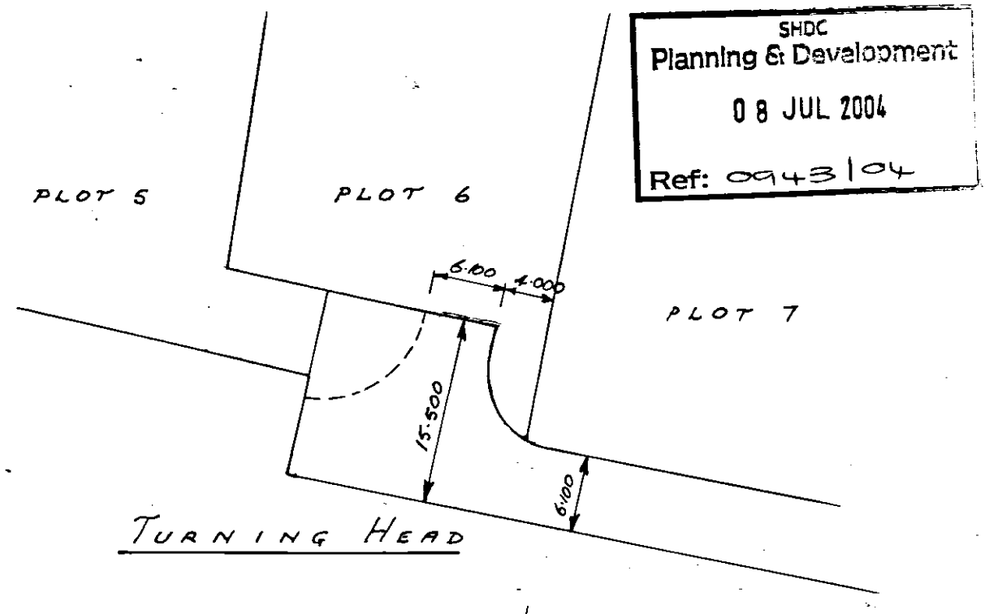

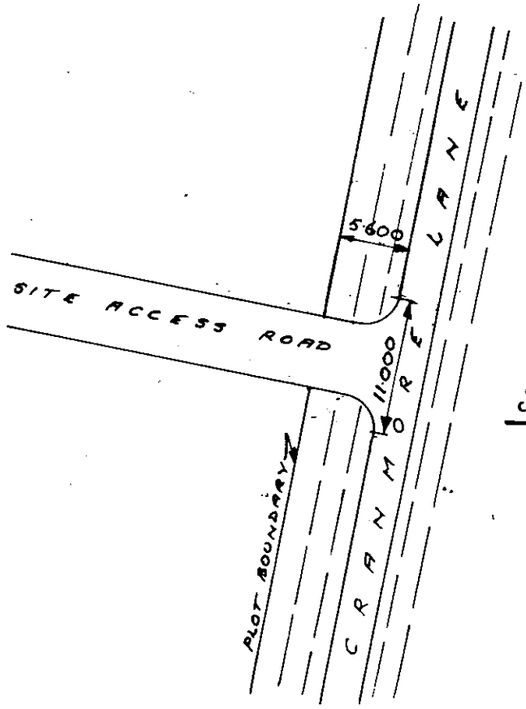

Site Access

SHDC
Planning & Development
0 8 JUL 2004
Ref: 0943/04

DETERMINED
PLAN

DRG No: CSH/2 SCALE 1:250 & 1:500 JUNE '04