


SHDC
Planning & Development
08 JUL 2004
Ref: 0943/04

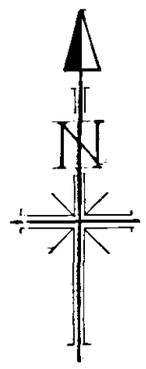

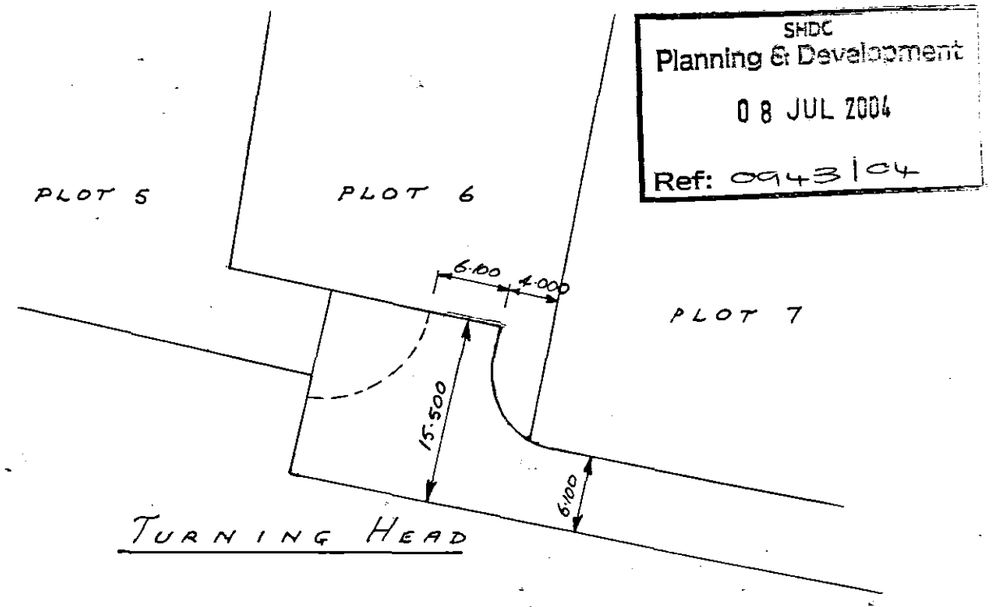

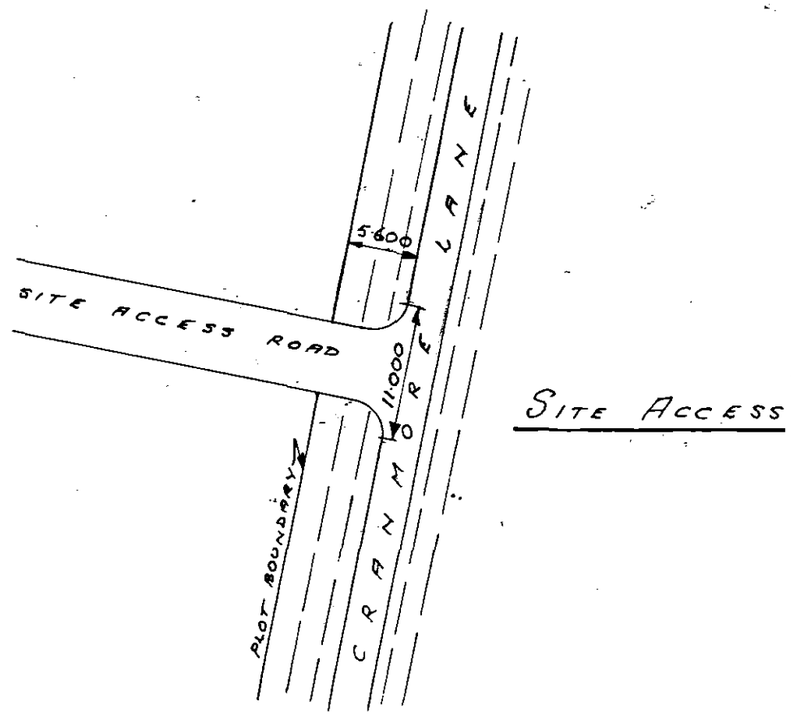



SITE ACCESS

LAYOUT OF PLOTS TO CARAVAN SITE AT
THREE ACRES, CRANMORE LANE,
HOLBEACH, NR SPALDING, LINC'S.

DRG No: CSH/2 SCALE 1:250 & 1:500 JUNE '04