
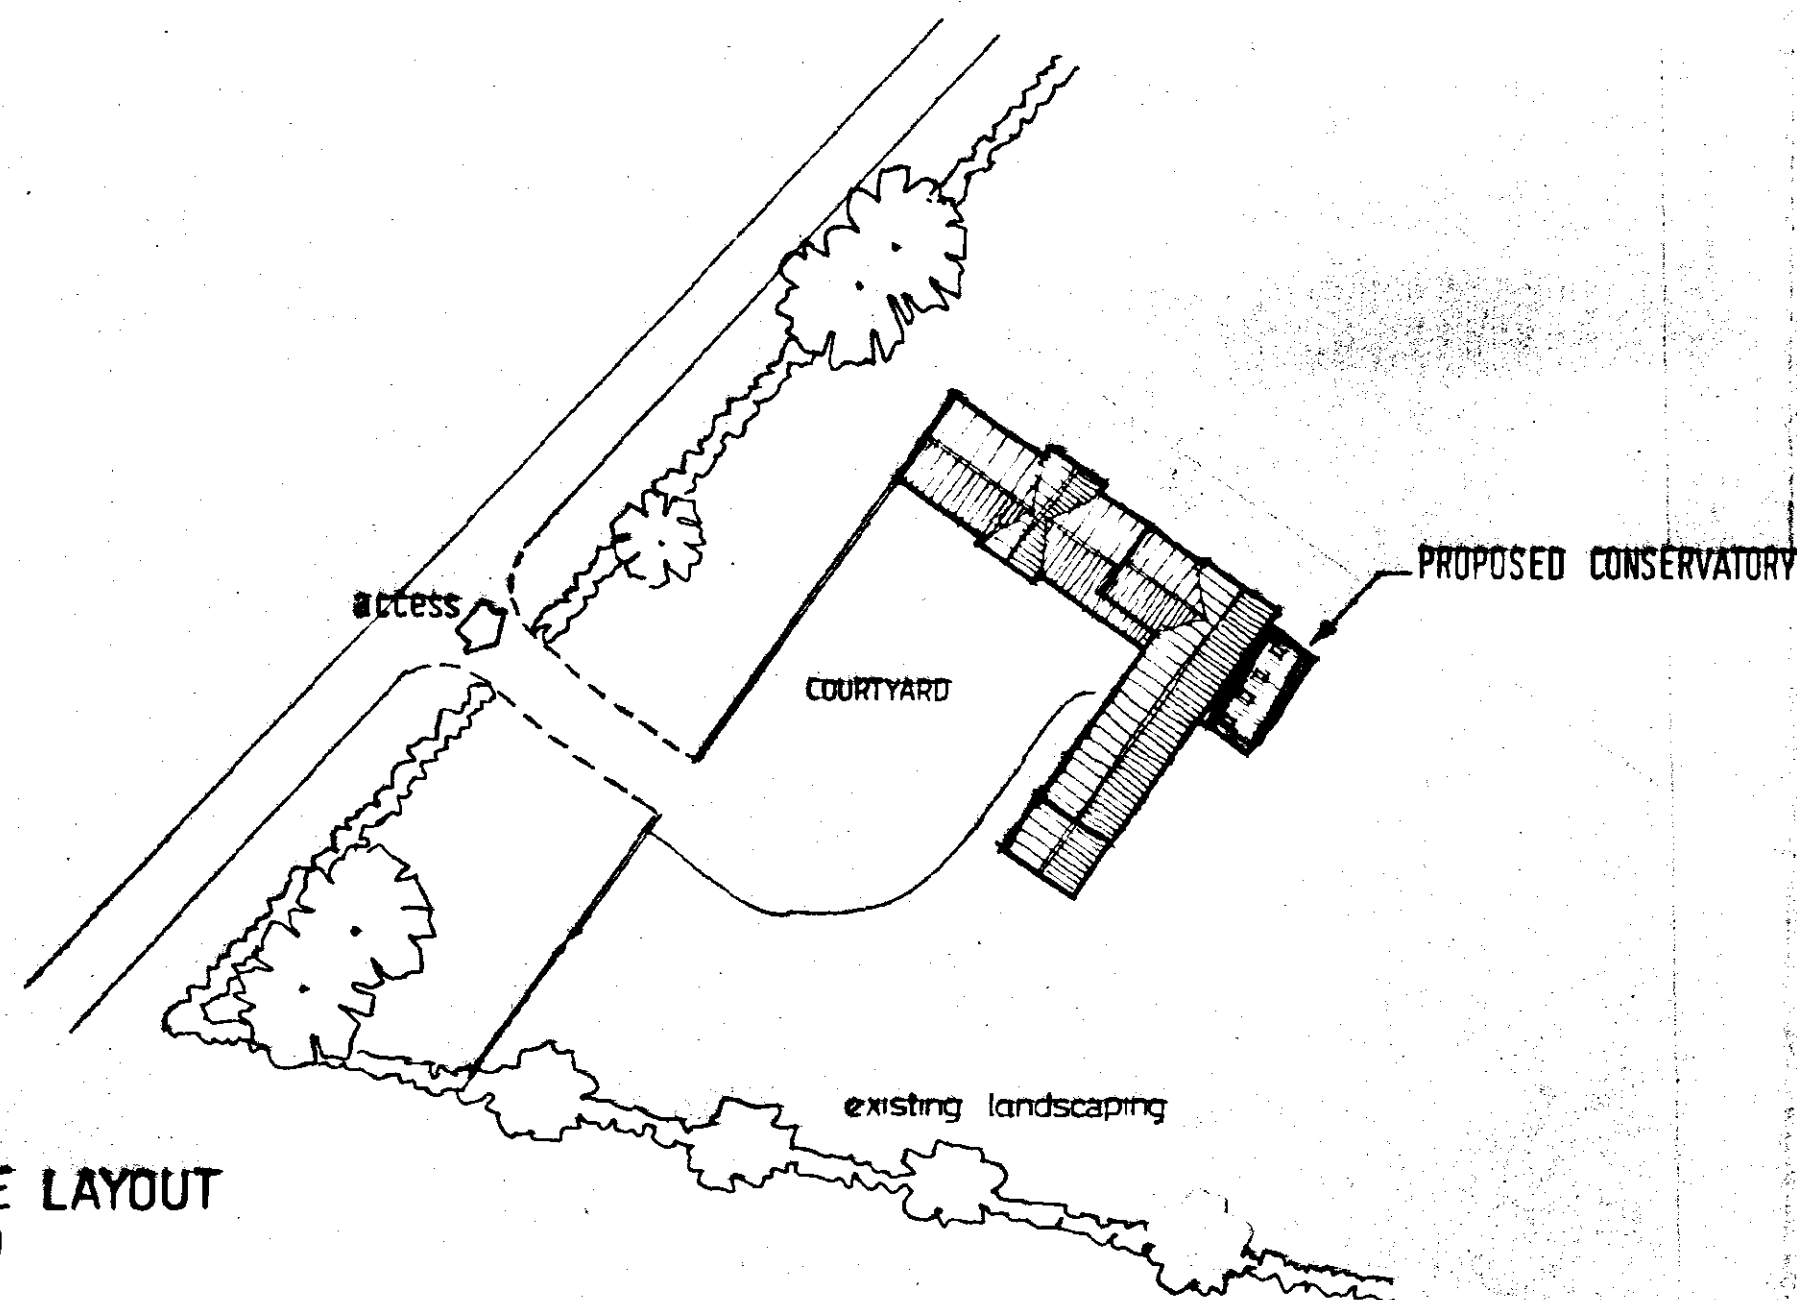
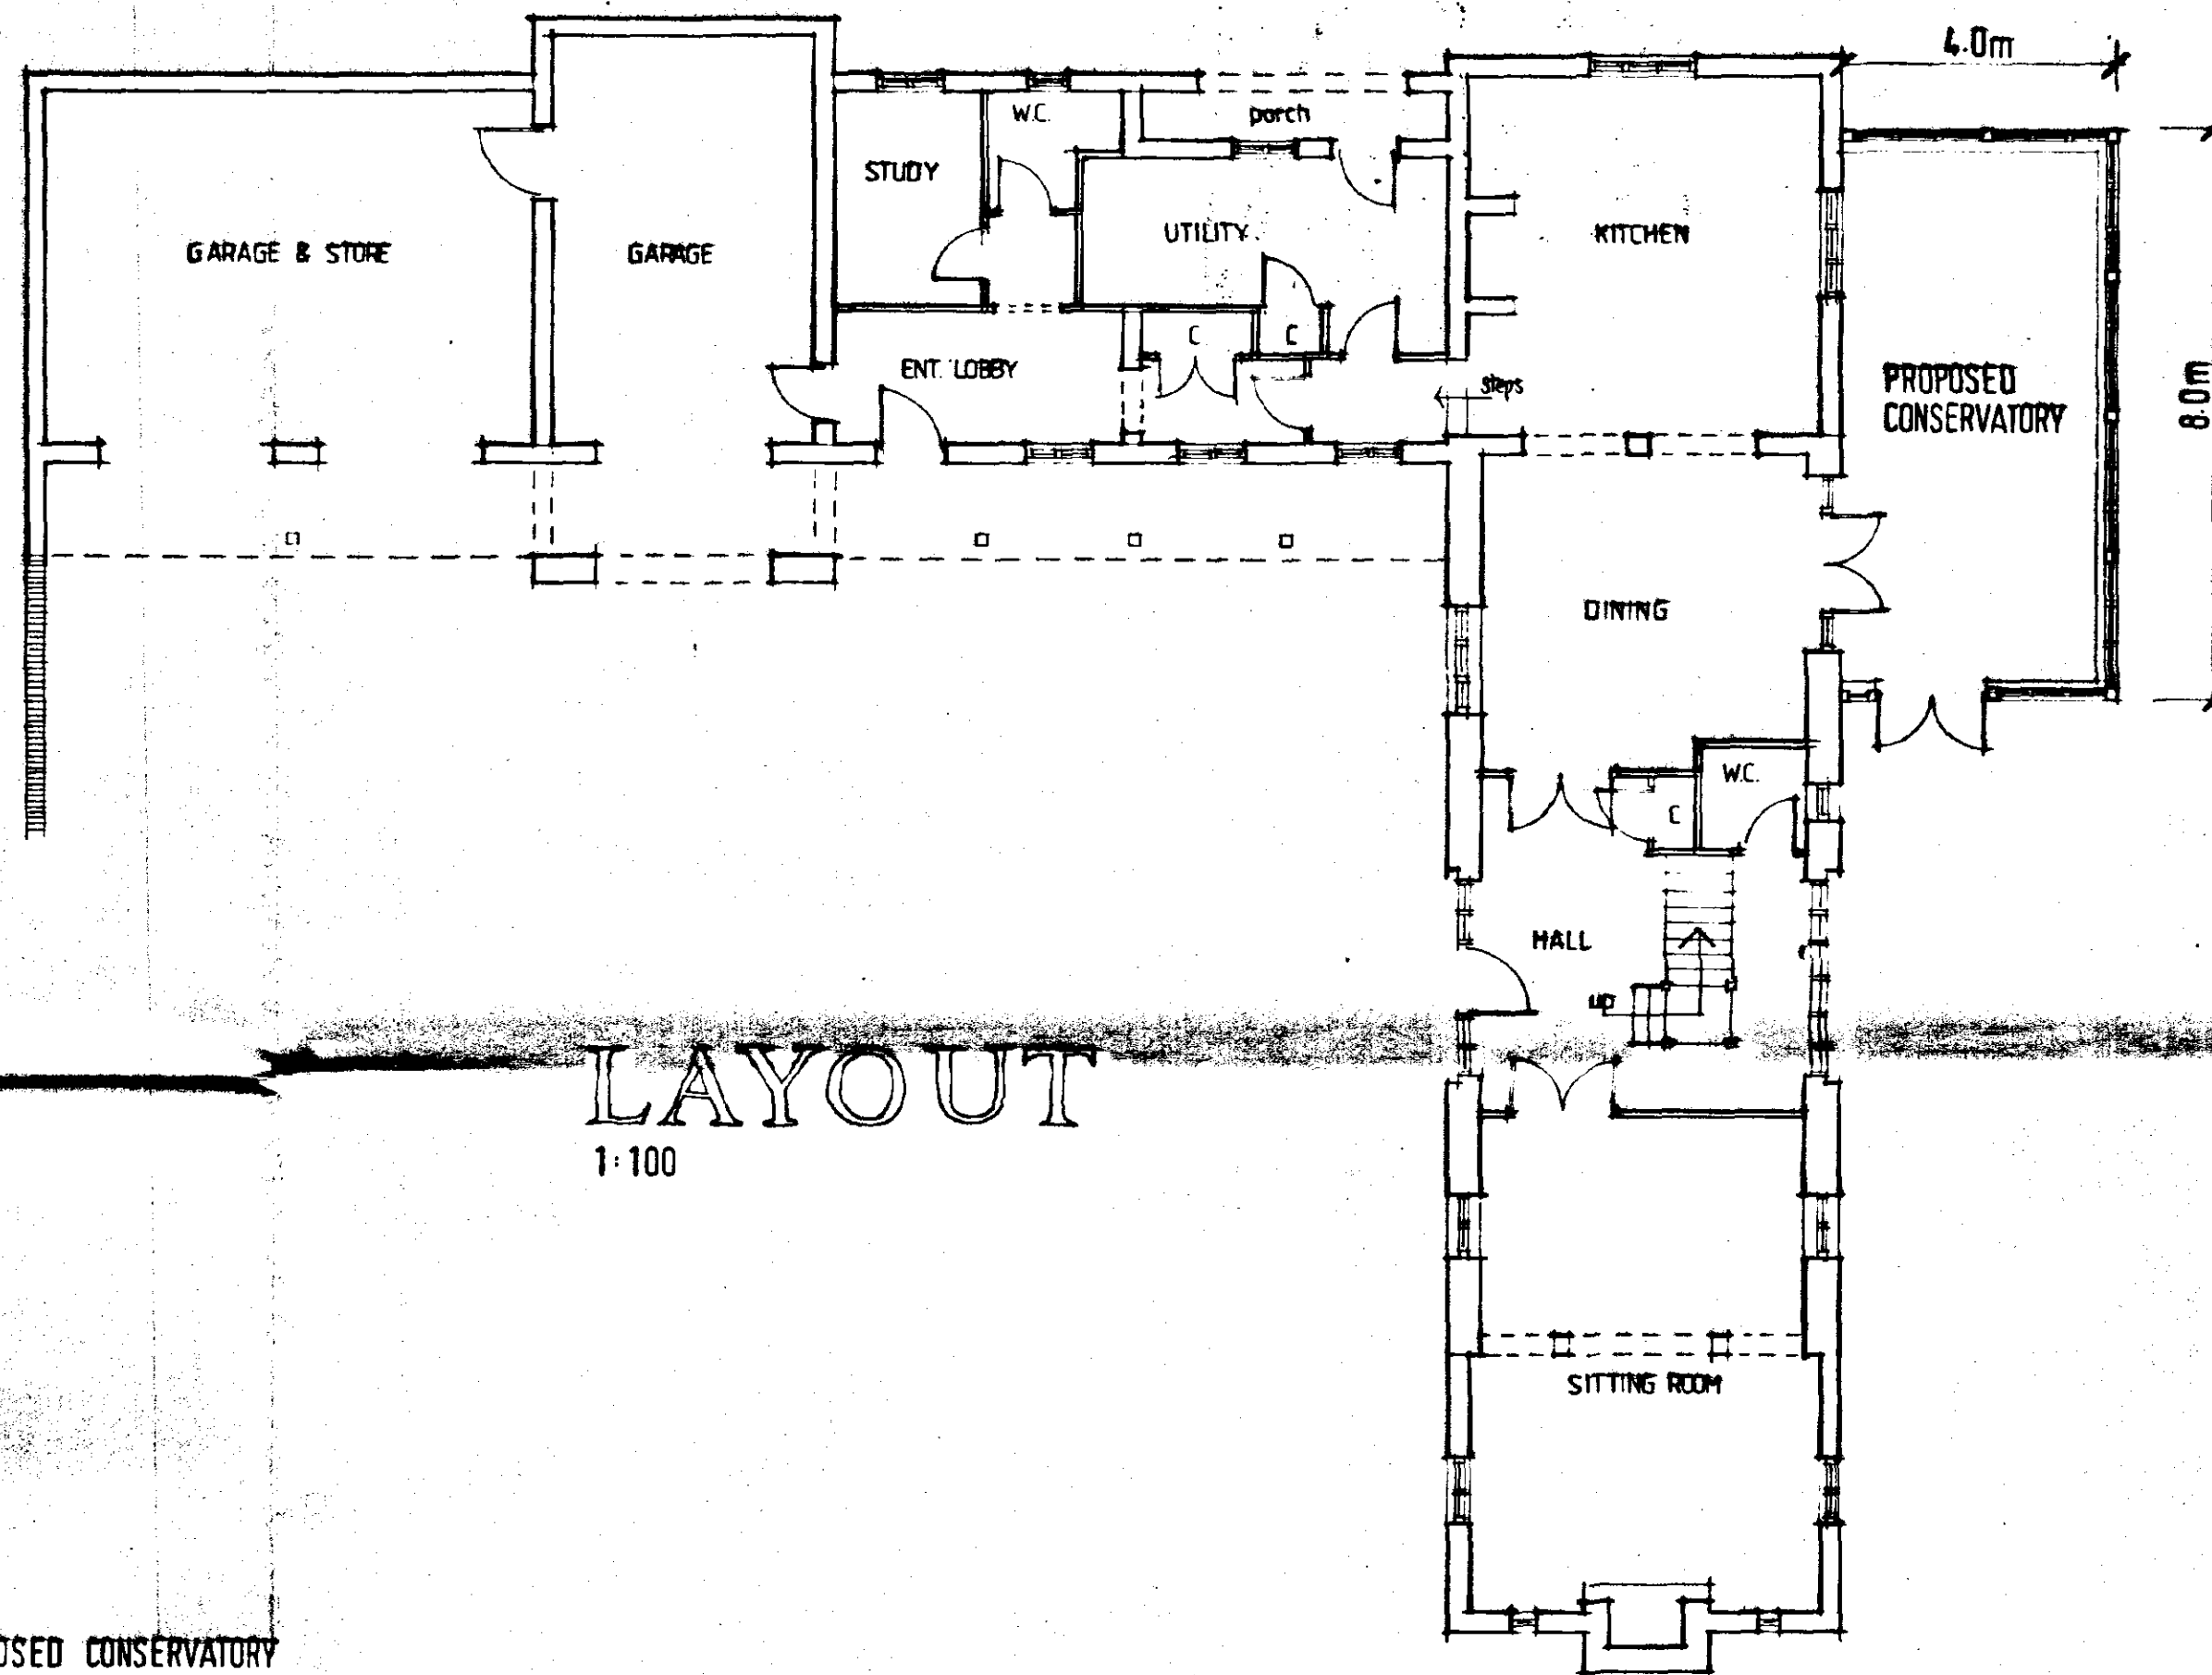


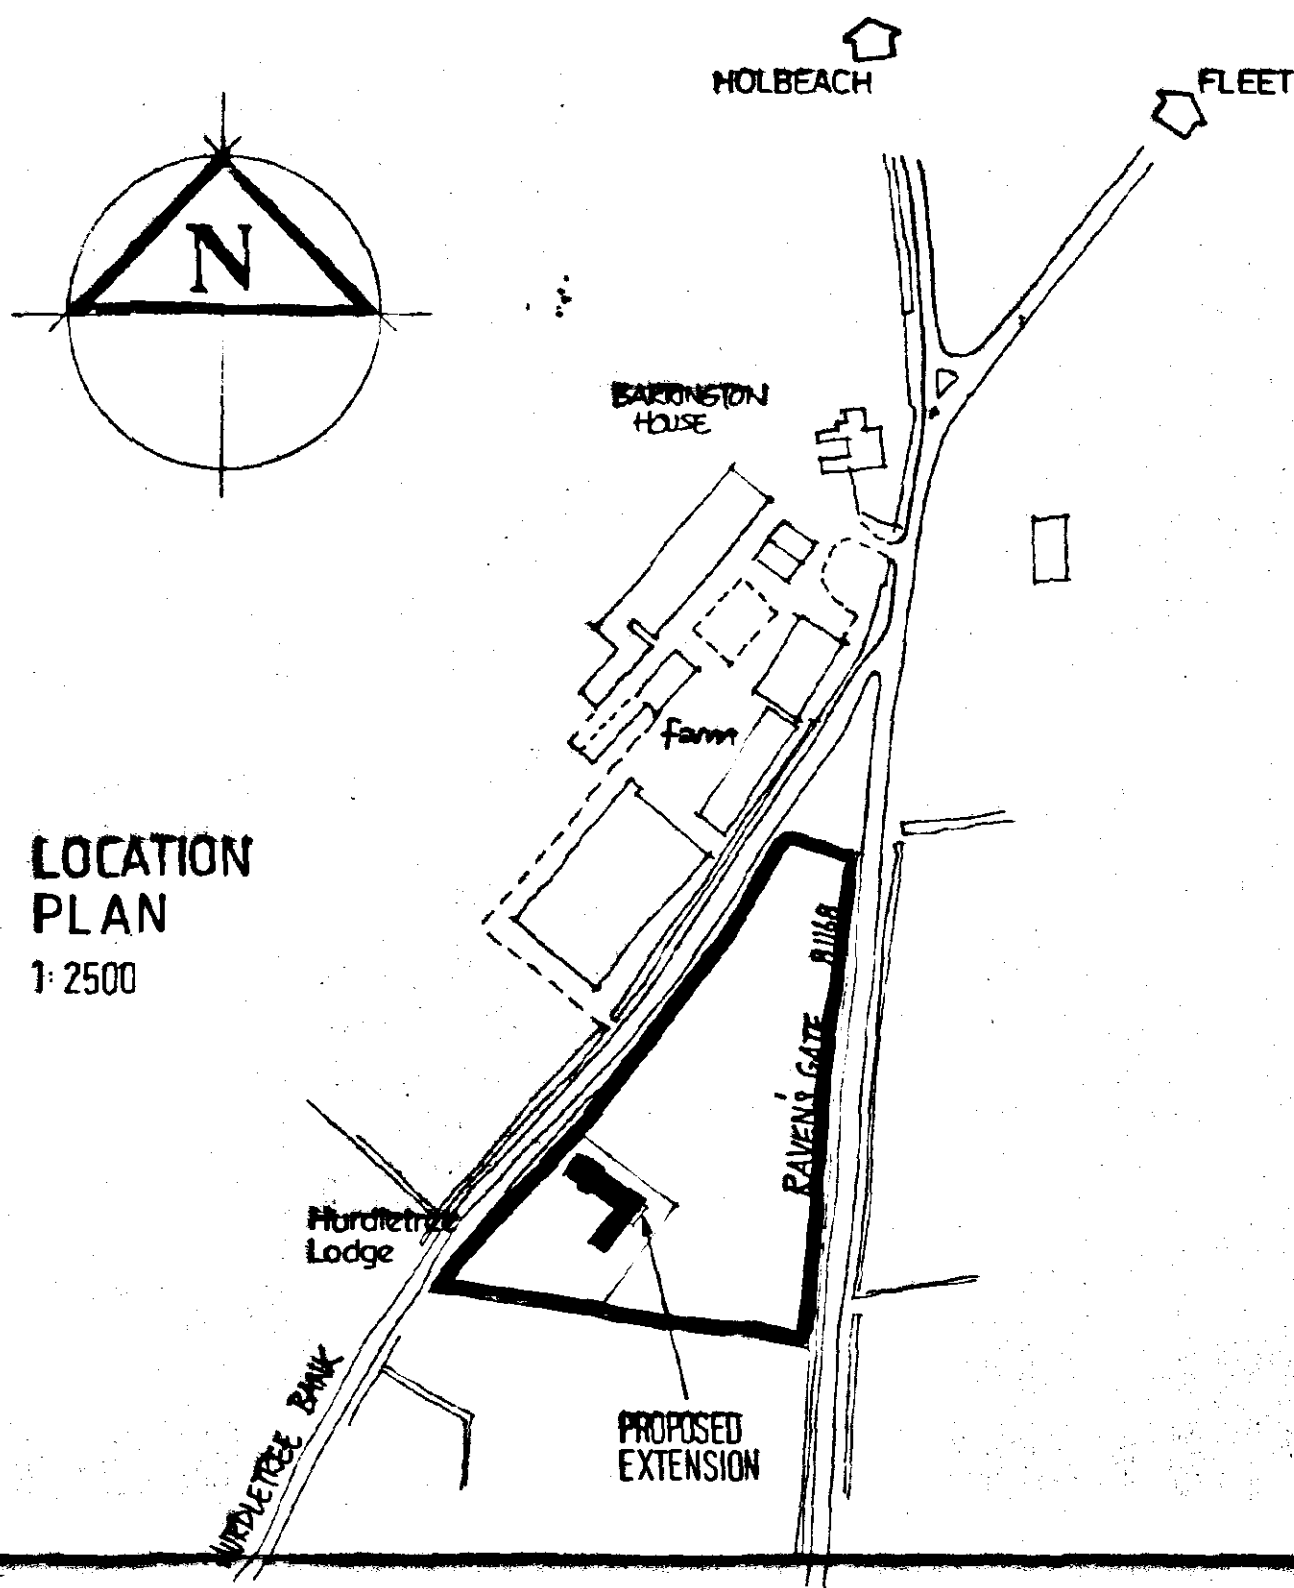

LAYOUT
1:100

SOUTH HOLLAND DC
HOUSING & PLANNING
22 SEP 1999
Ref: 0913/99

Moulton Design
Planning & Architecture




63 East Cob Gate, Moulton, Lincolnshire PE12 6QJ
Tel / Fax 01406 373307 Principal: Alan J. Finch

PROPOSED CONSERVATORY
HURDLETREE LODGE HURDLETREE BANK
HOLBEACH FEN
for Mr. & Mrs. B. JOHNSON

08/99 ajf:ch
scales as indicated

Location, Site layout & Floor layout

990802/01

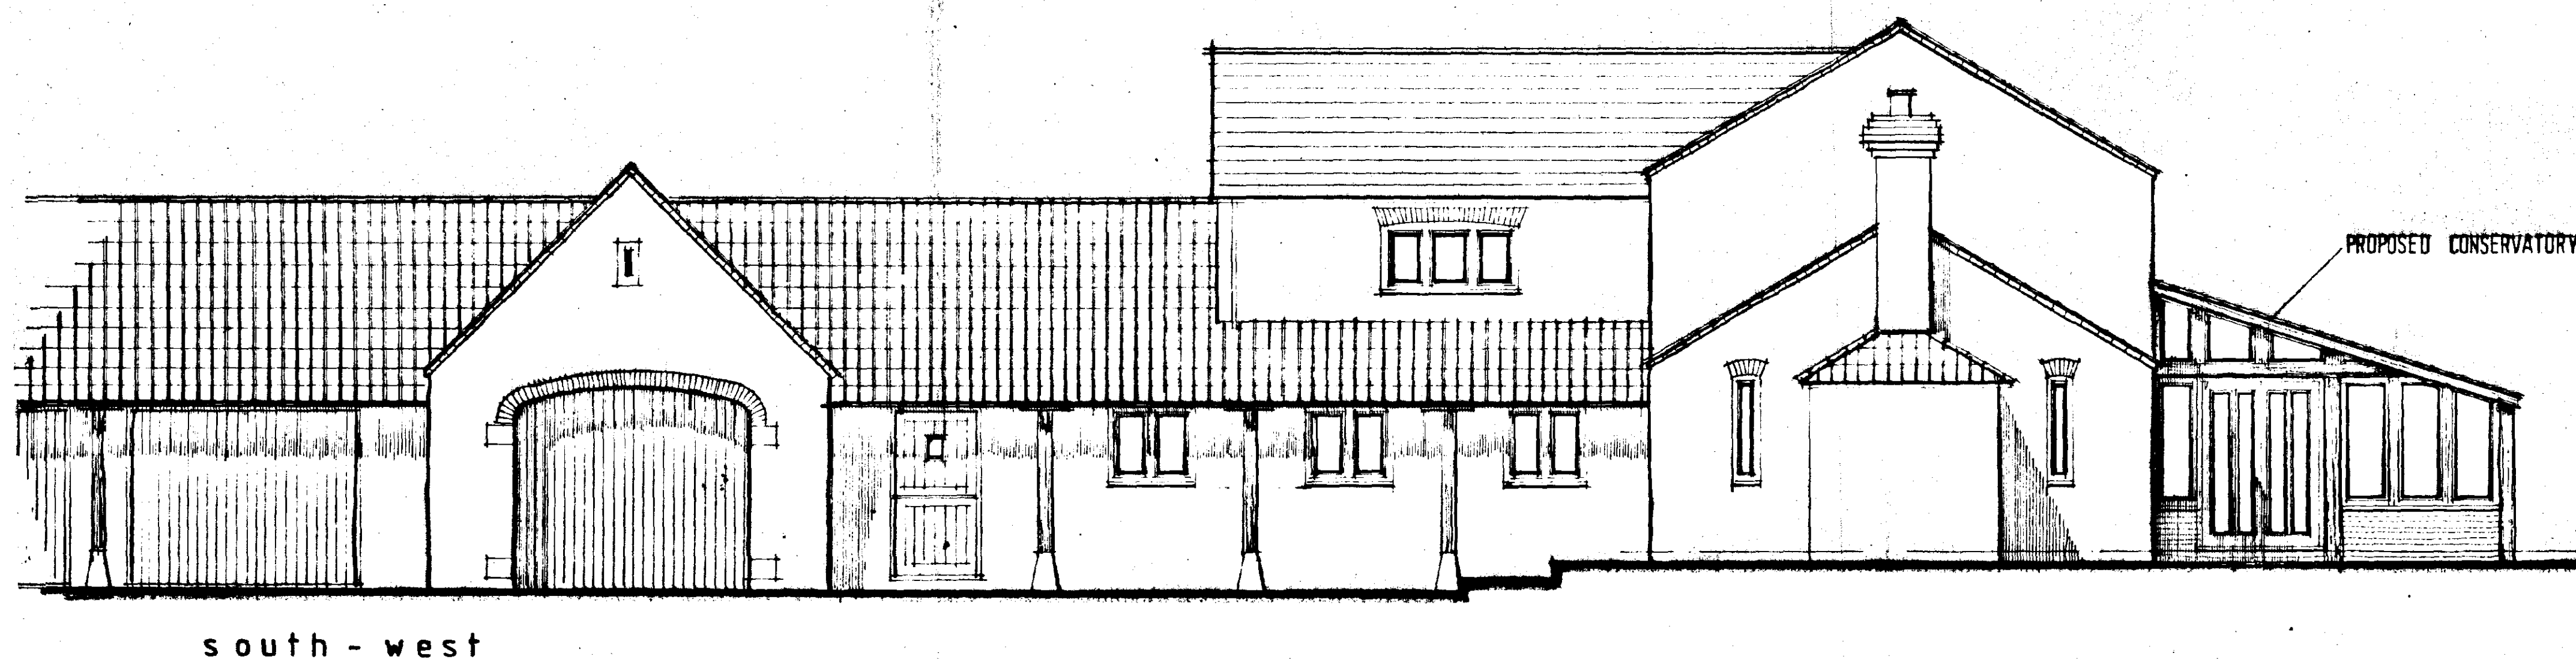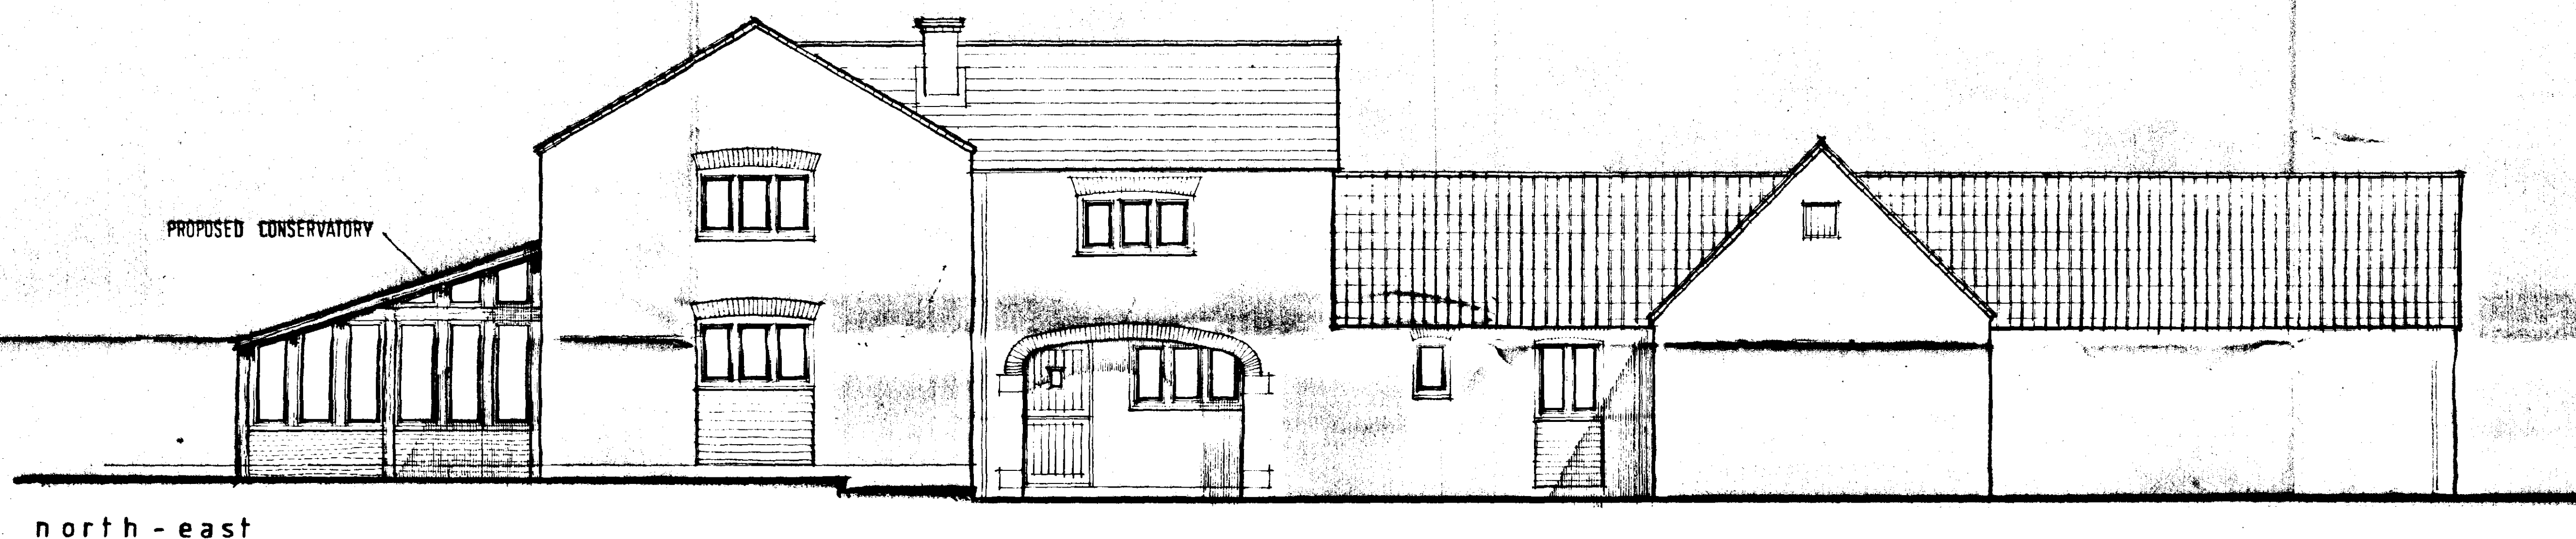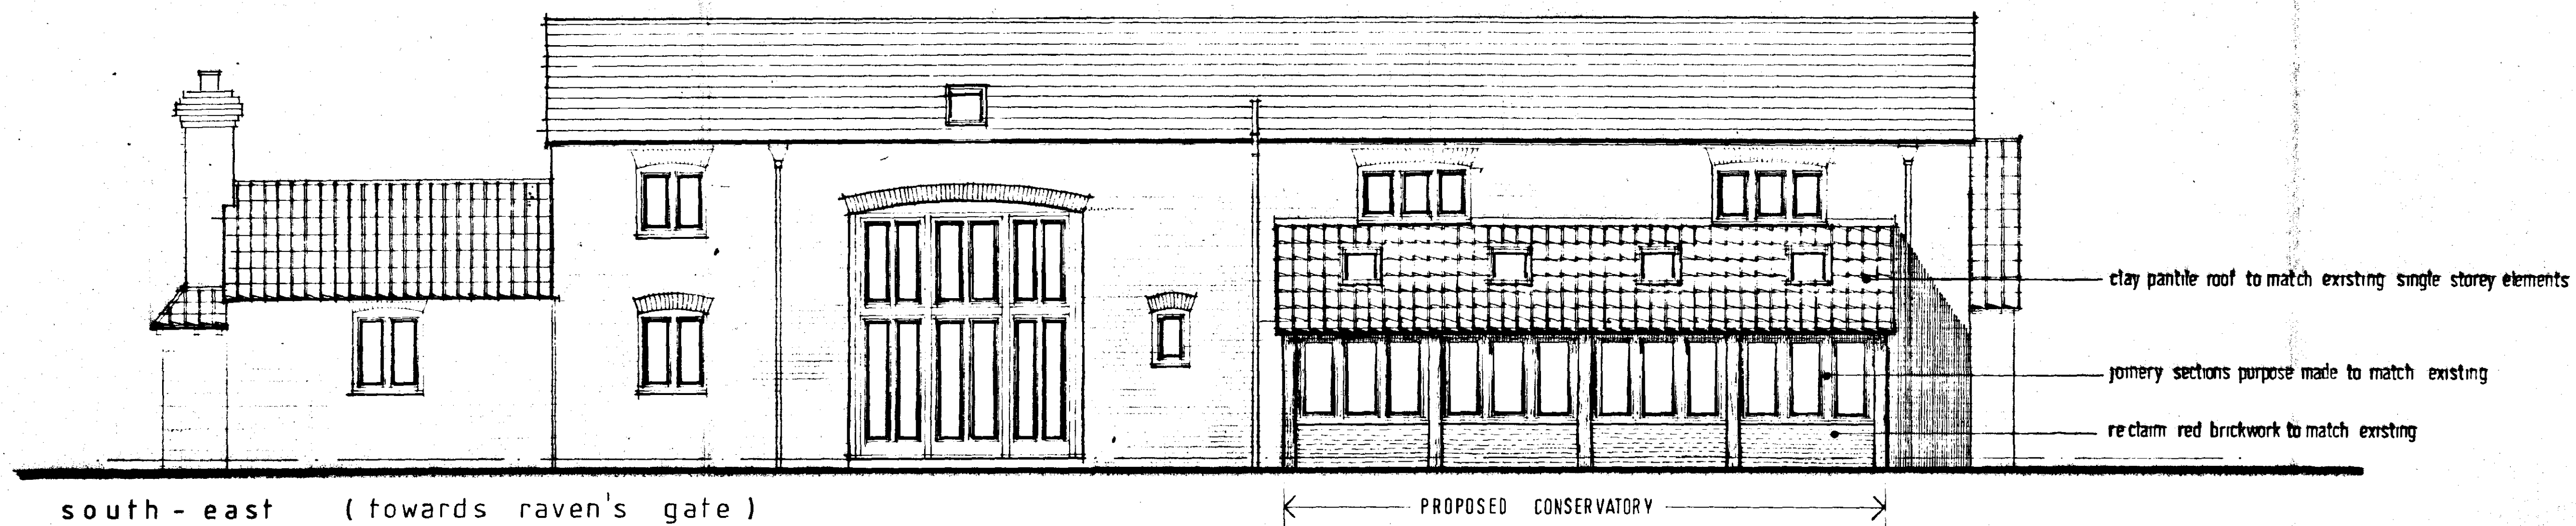

SOUTH HOLLAND DC
HOUSING & PLANNING
22 SEP 1999
Ref: 0143/99

Moulton Design
Planning & Architecture

63 East Cok Gate, Moulton, Lincolnshire PE12 0QJ
Tel / Fax 01406 373307 Principal: Alan J. Finch

proposed conservatory
hurdletree lodge
hurdletree bank holbeach fen
for Mr. & Mrs. B. Johnson

ELEVATIONS AS PROPOSED