
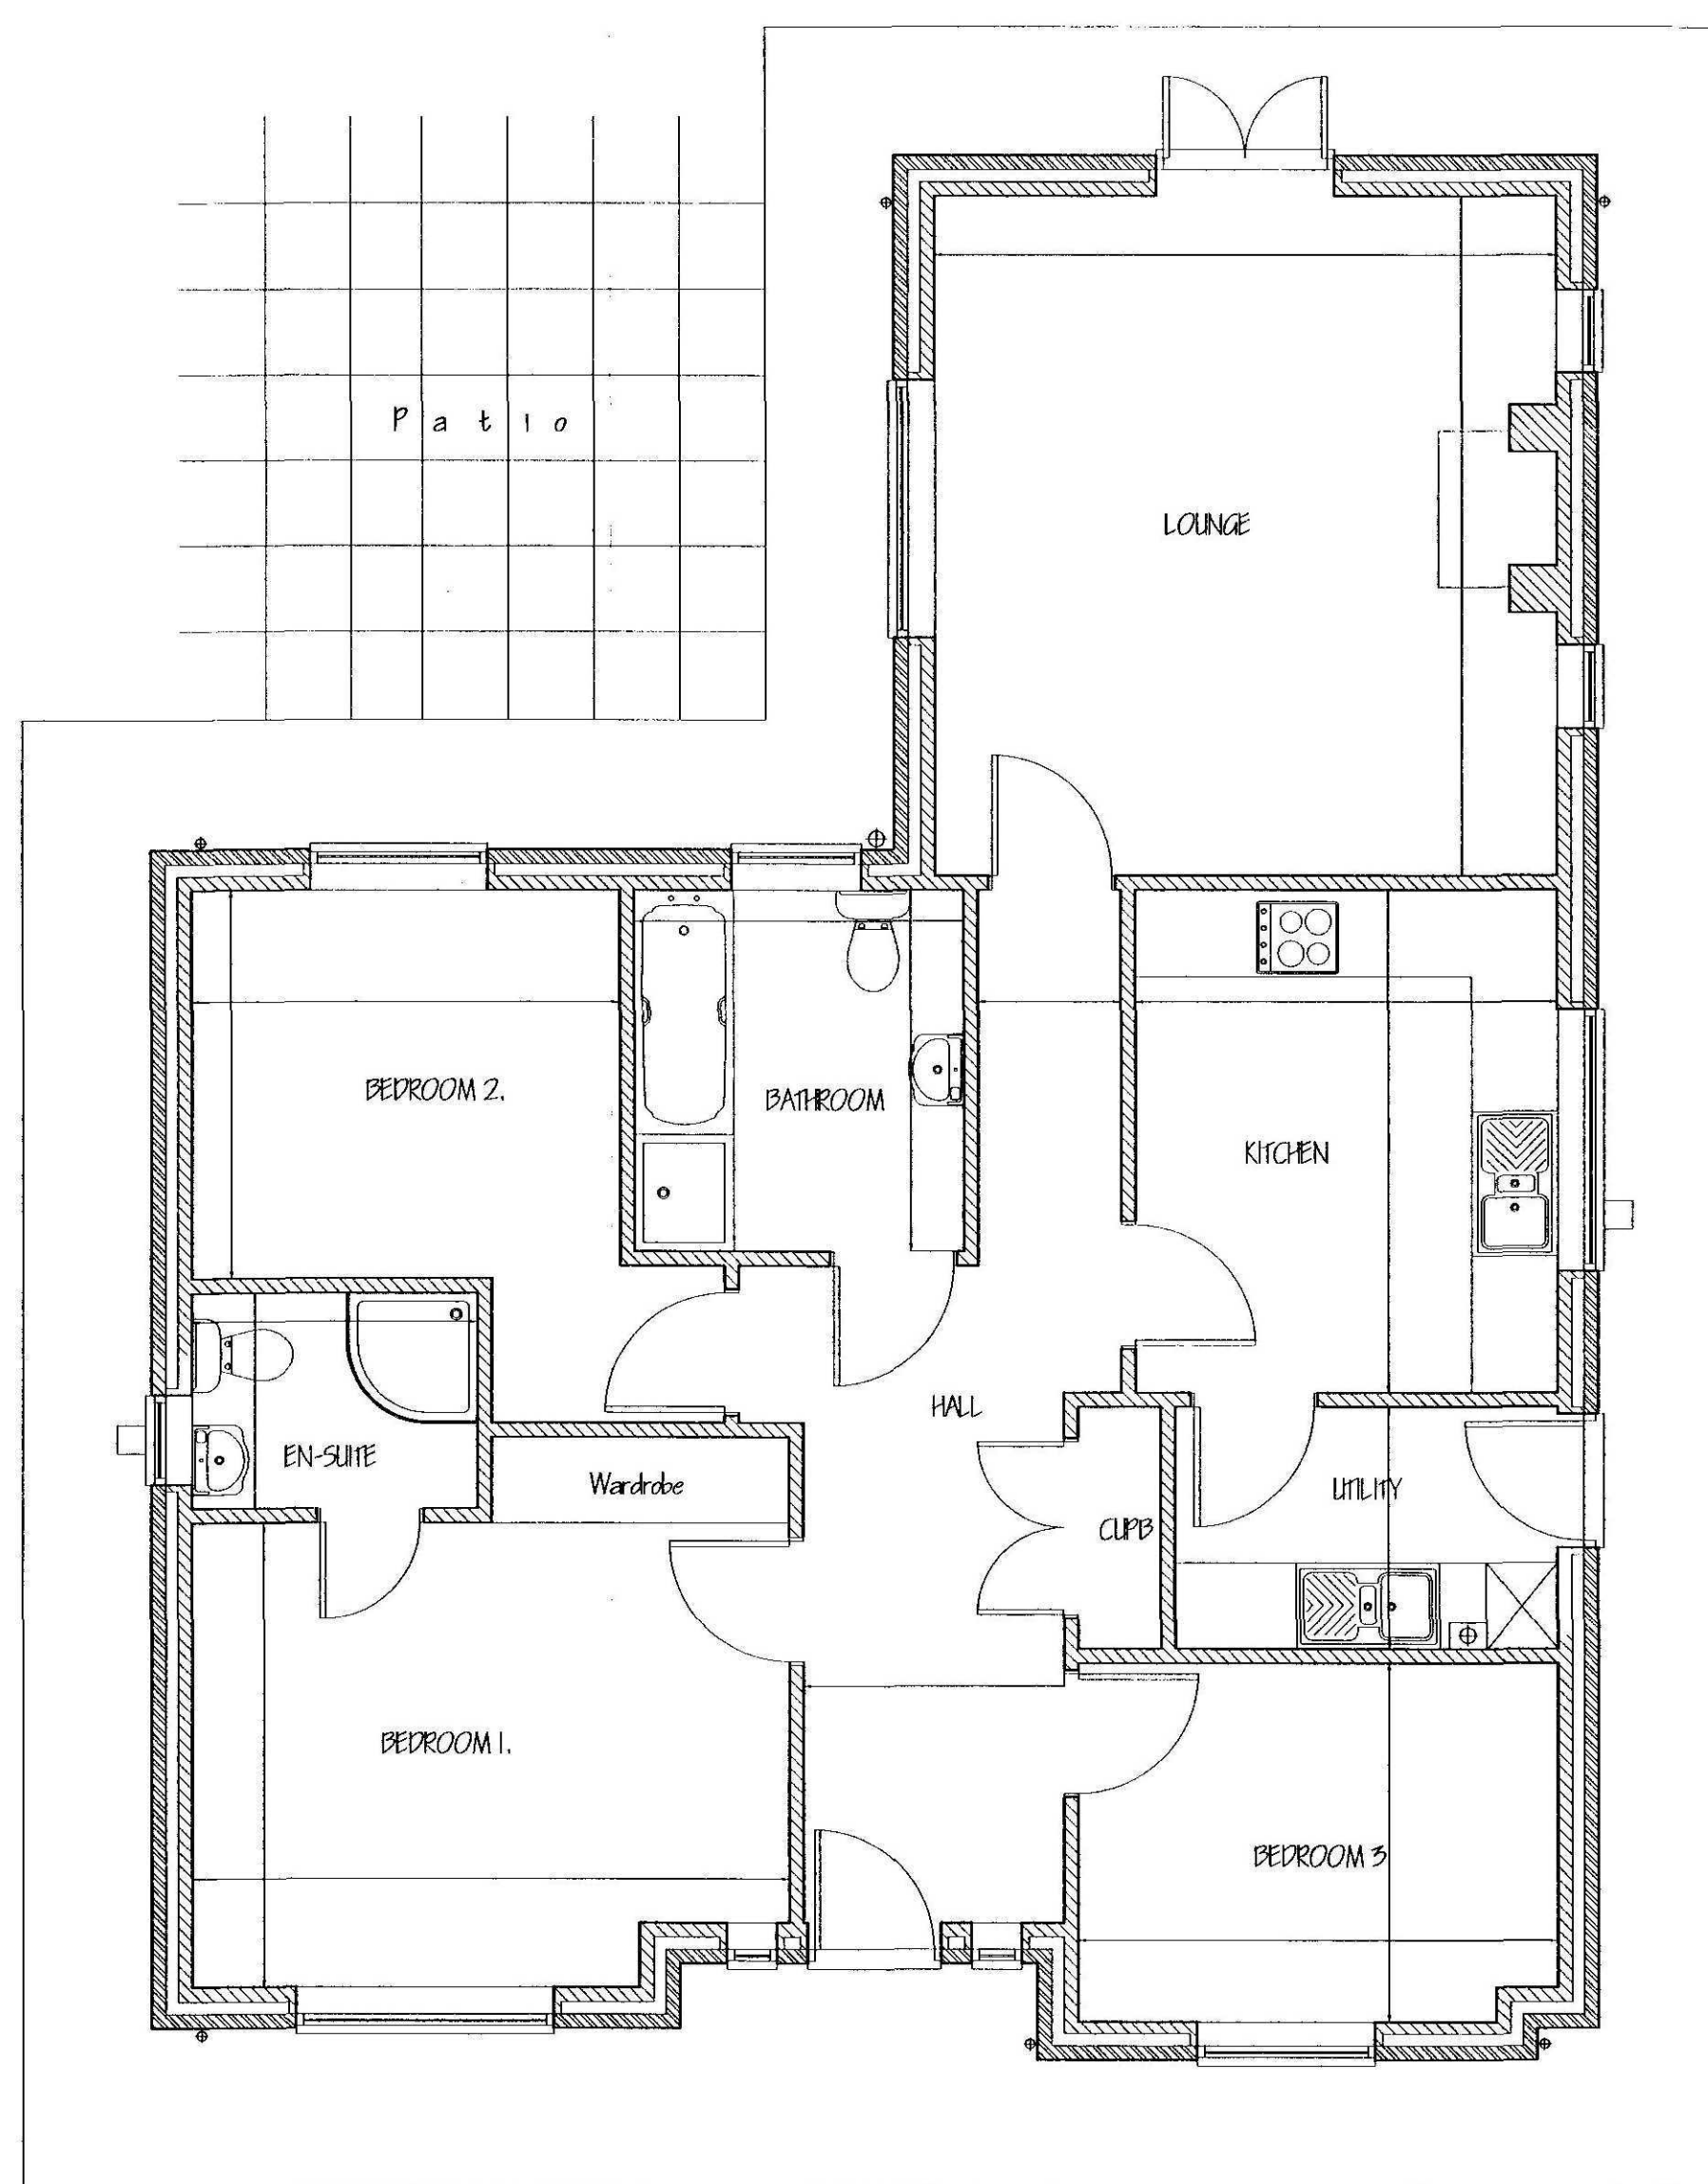
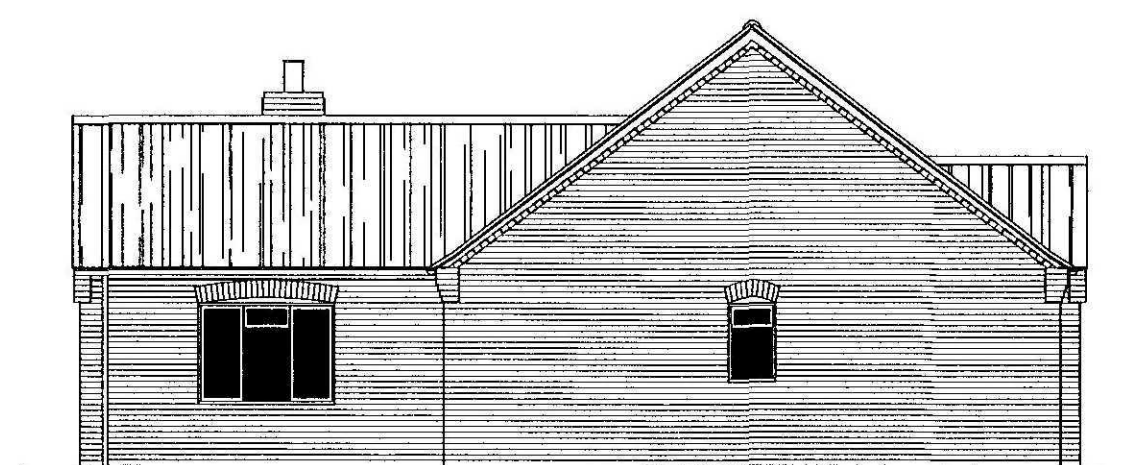


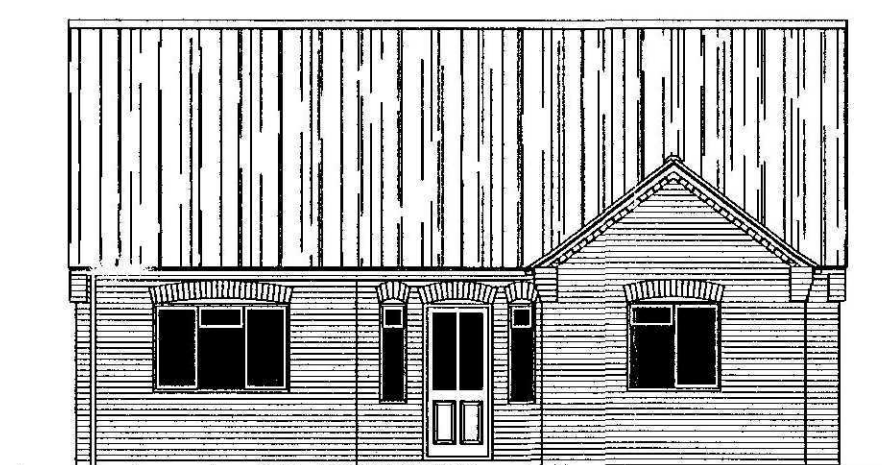

FLOOR PLAN

SHDC
PLANNING & DEVELOPMENT
30 NOV 2011
Ref. 09444-11

[illegible]