

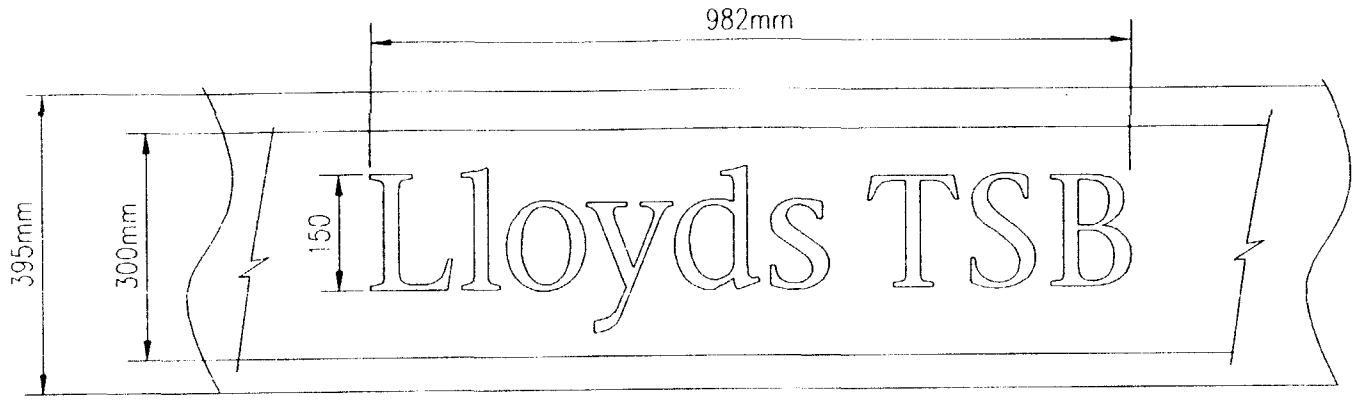


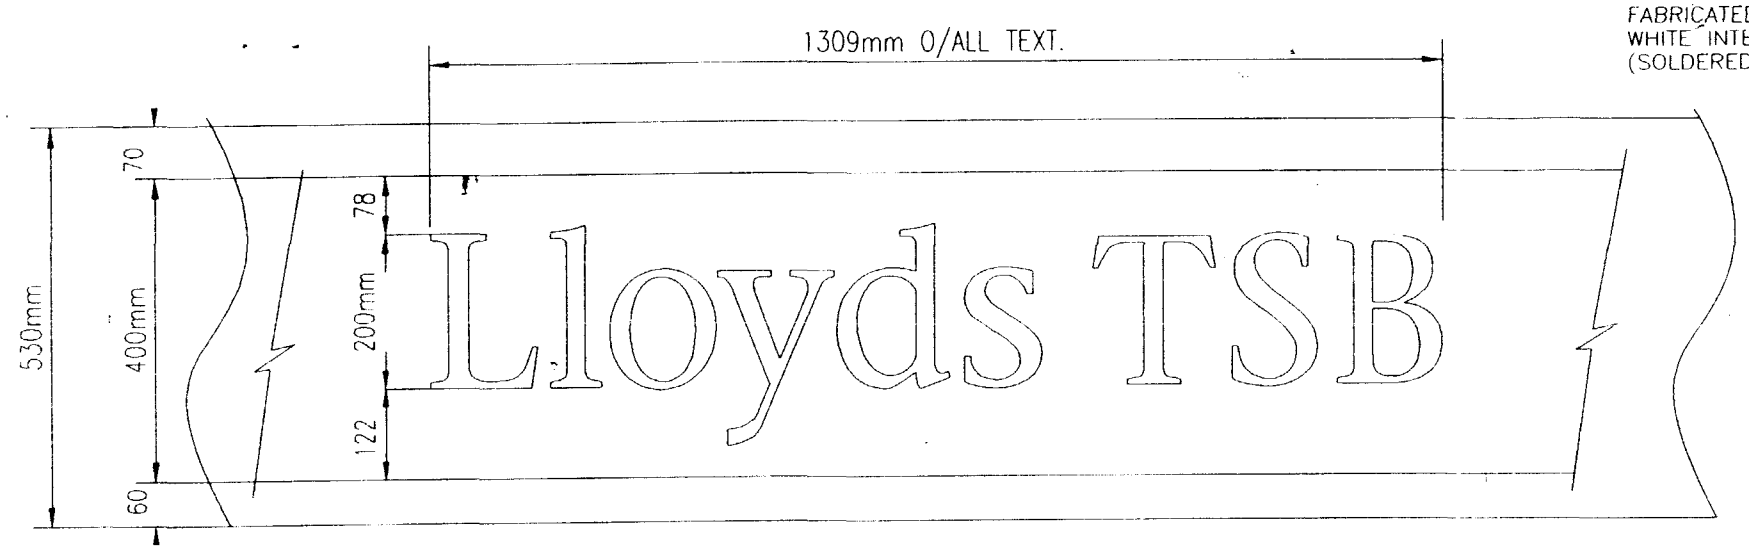

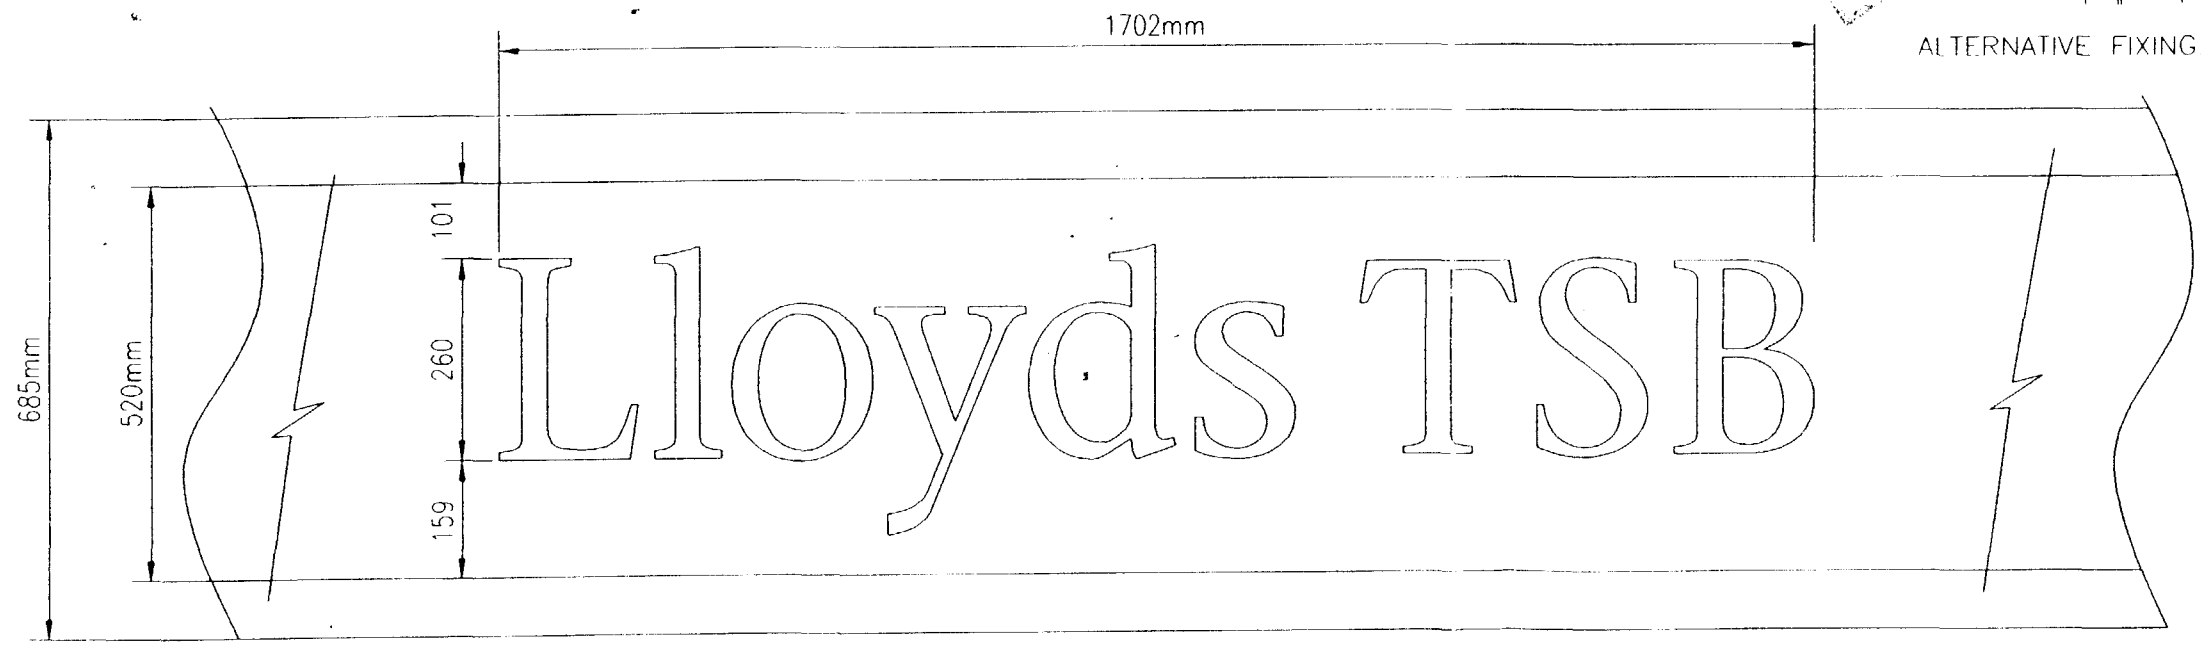


TOP AND BOTTOM LAMPS TO BE SLEEVED WITH COLOUR FILTERS, TOP LAMPS SLEEVED IN BLUE (MEDIUM BLUE 132). BOTTOM LAMPS SLEEVED IN GREEN (DARK GREEN 124)

ILLUMINATION BY WHITE T8 LAMPS WITH SUITABLE GEAR. LAMPS OVERLAPPED TO GIVE A CONTINUOUS ILLUMINATION

2mm METAL TOP HAT SECTION TO SUPPORT FRONT BOX

SWEATED SPACERS STOVED TO MATCH BLUE 5022.

DESCALED STAINLESS STEEL FABRICATED BACK BOX STOVED WHITE INTERNALLY. (SOLDERED IN ENDS)

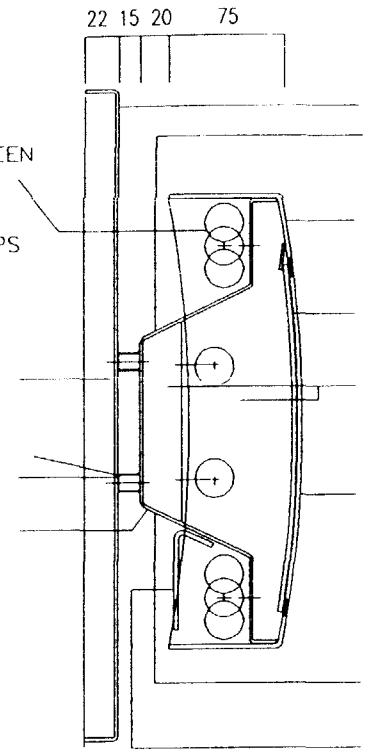

2mm METAL BACKGROUND PANEL
TOP HALF STOVED PANTONE BLUE 293
BOTTOM HALF STOVED PANTONE GREEN 354
TOP OF SIGNCASE STOVE

ENAMELLED BLUE PANTONE 293

3mm METAL FACE PANEL COMPLETE WITH ENDS UNIT STOVED TO MATCH RAL 5022 BLUE 40% GLOSS

TEXT STENCIL CUT AND BACKED WITH 3mm 028 SATIN FINISH ACRYLIC


ENDS OF SIGNCASE STOVE ENAMELLED BLUE 5022 AS FACE PANEL

ROUTER-CUT TEXT PANEL WITH CONTINUOUS SHAPE ACHIEVED AT FULL LENGTH

BOTTOM OF SIGNCASE STOVE ENAMELLED GREEN PANTONE 354


3mm OPAL PERSPEX DIFFUSER STRIP TO STOP REFLECTION ONTO BACKGROUND

TYPICAL SECTION THROUGH. 1:2

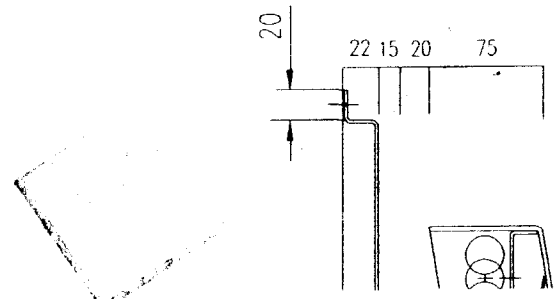

THIS HEAD DETAIL IS TO BE USED WHEN GAINED FROM ABOVE THE BACKGROUND


ALTERNATIVE FIXING. 1:2

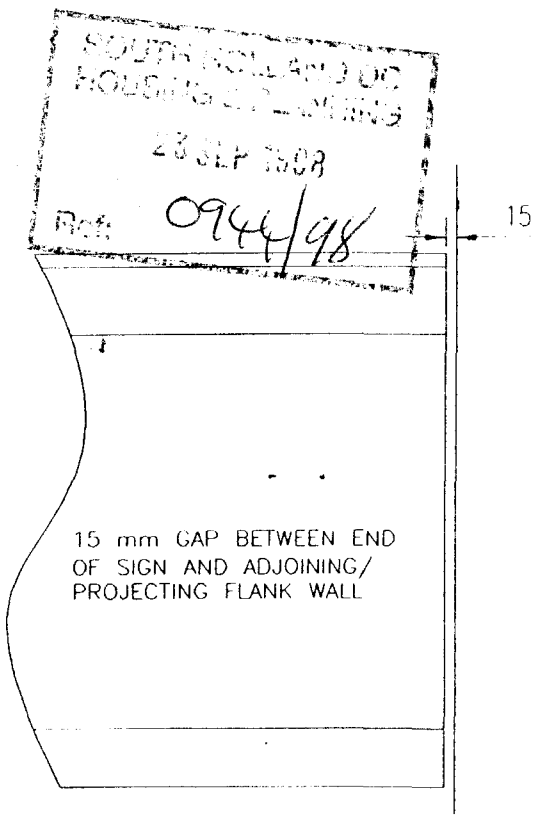


15 mm GAP BETWEEN END OF SIGN AND ADJOINING/ PROJECTING FLANK WALL

REVISIONS	PREMISES NAME: LLOYDS TSB 23 HIGH STREET HOLBEACH PREMISES CODE PROJECT No. / DRAWING No. \FS-01 / REV DATE 29/05/98 / SCALE 1:10 / DRAWN C. D.	DESCRIPTION: LLOYDS TSB INTERNALLY ILLUMINATED FASCIA SIGN

THE PRINCIPAL ARCHITECT
NETWORK PROPERTY MANAGEMENT
(EASTERN & CENTRAL)
LLOYDS TSB GROUP
133 STATION ROAD
IMPINGTON
CAMBRIDGE CB4 4EN
Tel: 01223 452553 Fax: 01223 452558

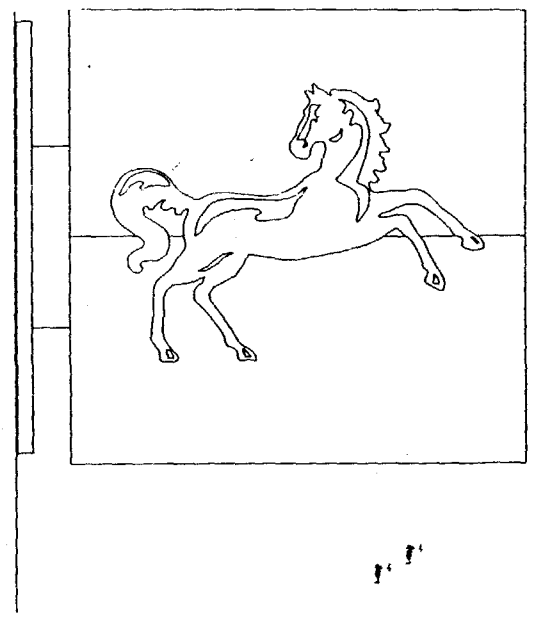


STANDARD INTERNALLY ILLUMINATED SIGN – ELEVATION

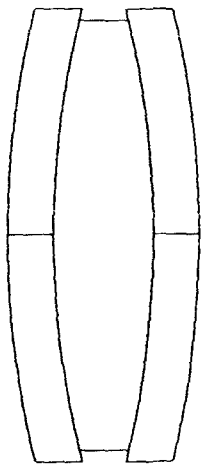


STANDARD INTERNALLY ILLUMINATED SIGN – SIDE ELEVATION


PROJECTING SIGN 600x600mm INTERNALLY ILLUMINATED WITH COLOUR CORPORATE IMAGE LOGO TO BOTH SIDES APPLIED ON ACRYLIC PANEL.
CASING AND BRACKETS TO BE STOVED BLUE RAL 5022 40% GLOSS.
CASHPOINT ADDENDUM TO BE METAL STOVED BLUE RAL 5022 40% GLOSS WITH STENCIL CUT TEXT WORDING 'Cashpoint' STYLE NEWS GOTHIC BT. INTERNALLY ILLUMINATED.

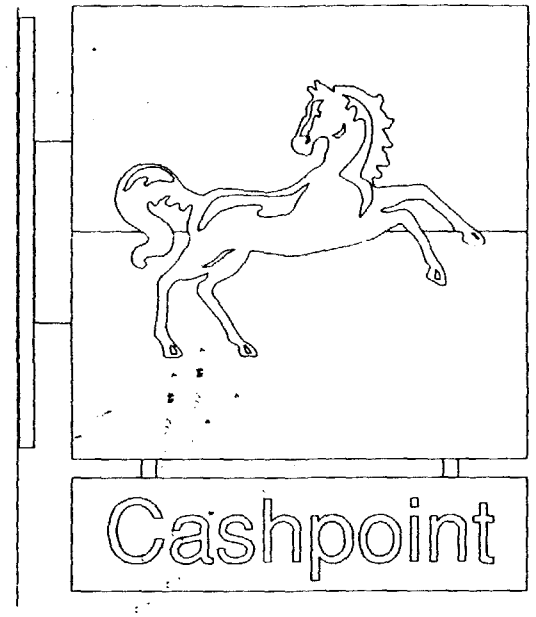


INTERNALLY ILLUMINATED SIGN WITH CASHPOINT ADDENDUM – ELEVATION

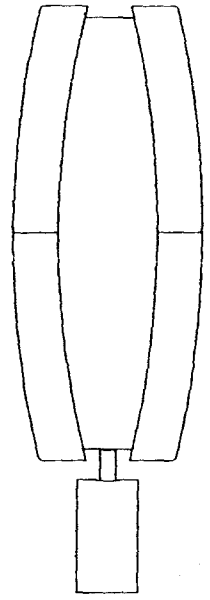


INTERNALLY ILLUMINATED SIGN WITH CASHPOINT ADDENDUM – SIDE ELEVATION

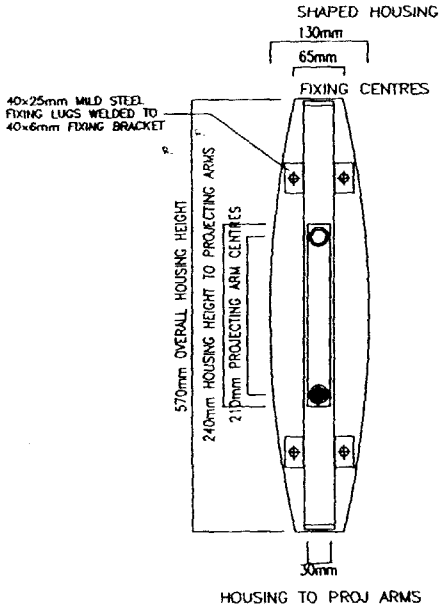

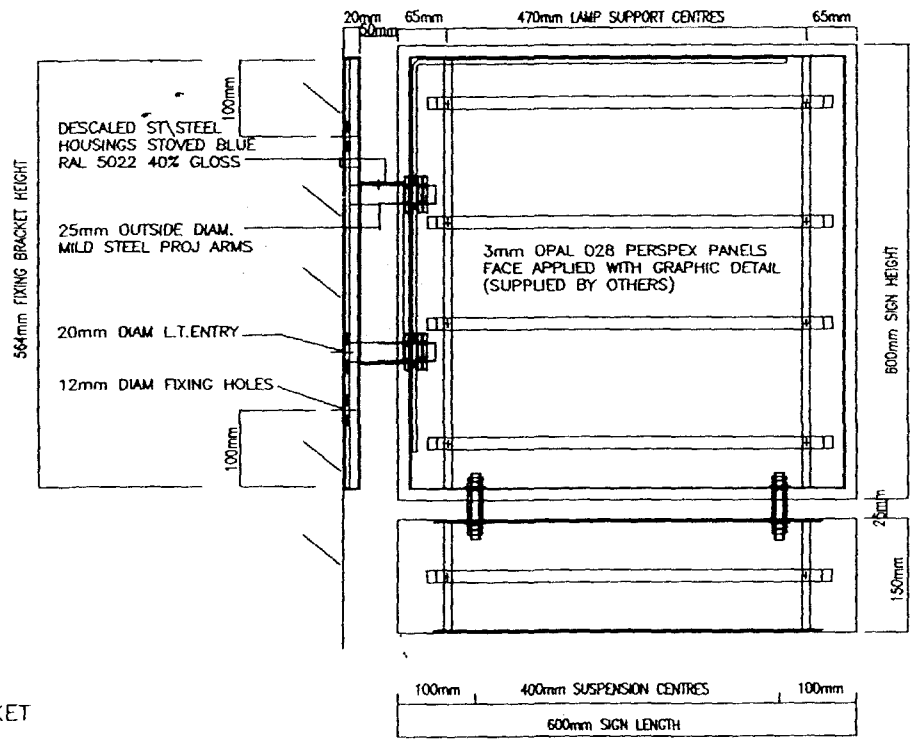

DETAIL OF FIXING BRACKET AND SHAPED HOUSING

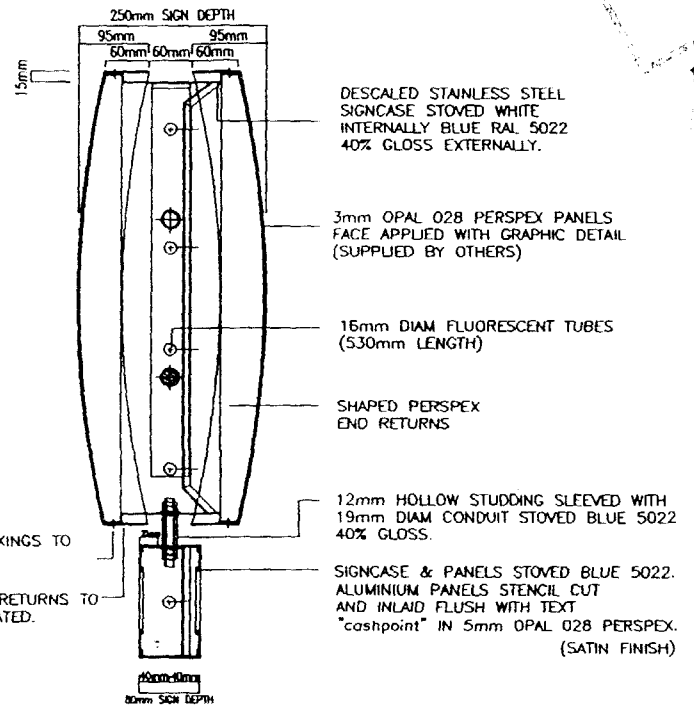

0944/98

REVISIONS	PREMISES NAME: LLOYDS TSB 23 HIGH STREET HOLBEACH.	DESCRIPTION: LLOYDS TSB INTERNALLY ILLUMINATED PROJECTING SIGN
	PREMISES CODE	
	PROJECT No. / DRAWING No.: \PS-01 / REV	THE PRINCIPAL ARCHITECT NETWORK PROPERTY MANAGEMENT (EASTERN & CENTRAL) LLOYDS TSB GROUP 133 STATION ROAD IMPINGTON CAMBRIDGE CB4 4EN Tel: 01223 452553 Fax: 01223 452558
	DATE: 29/05/98 / SCALE: 1:10 / DRAWN: C. D.	