




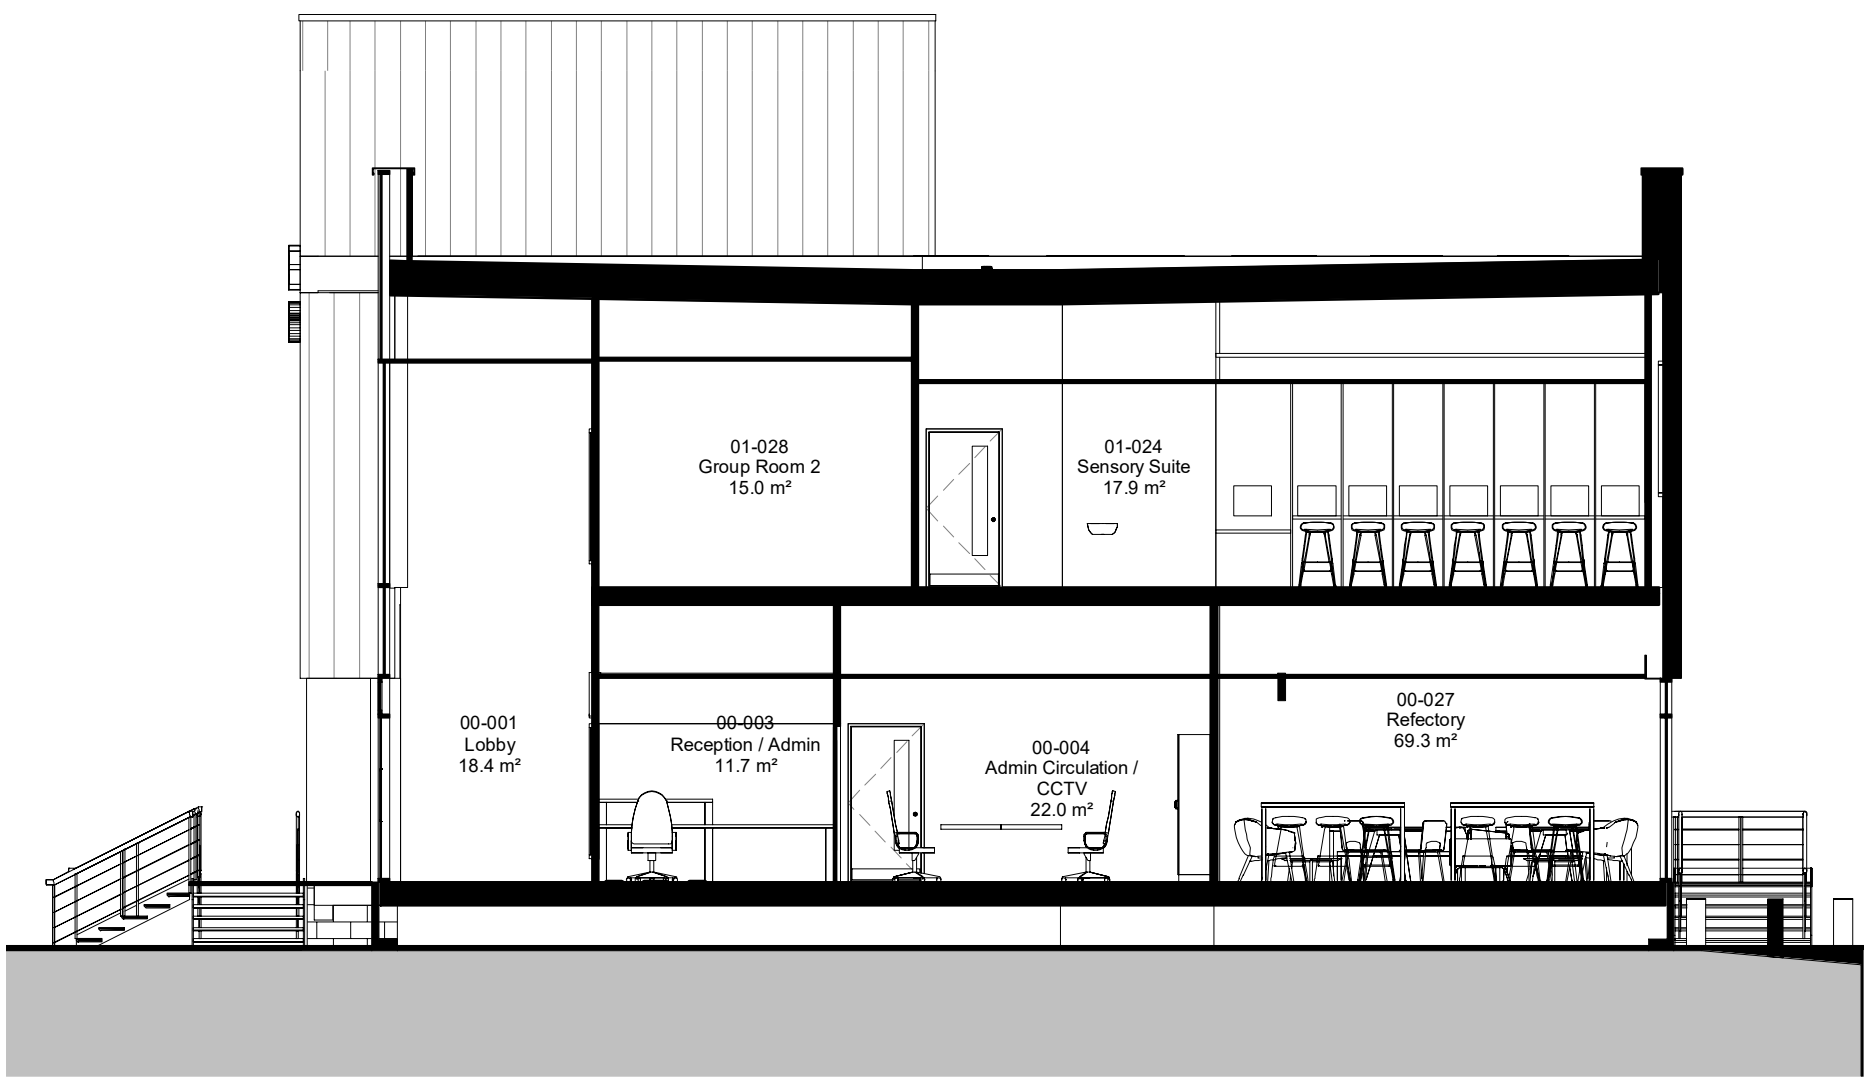


GA Section A (Planning)
1 : 100

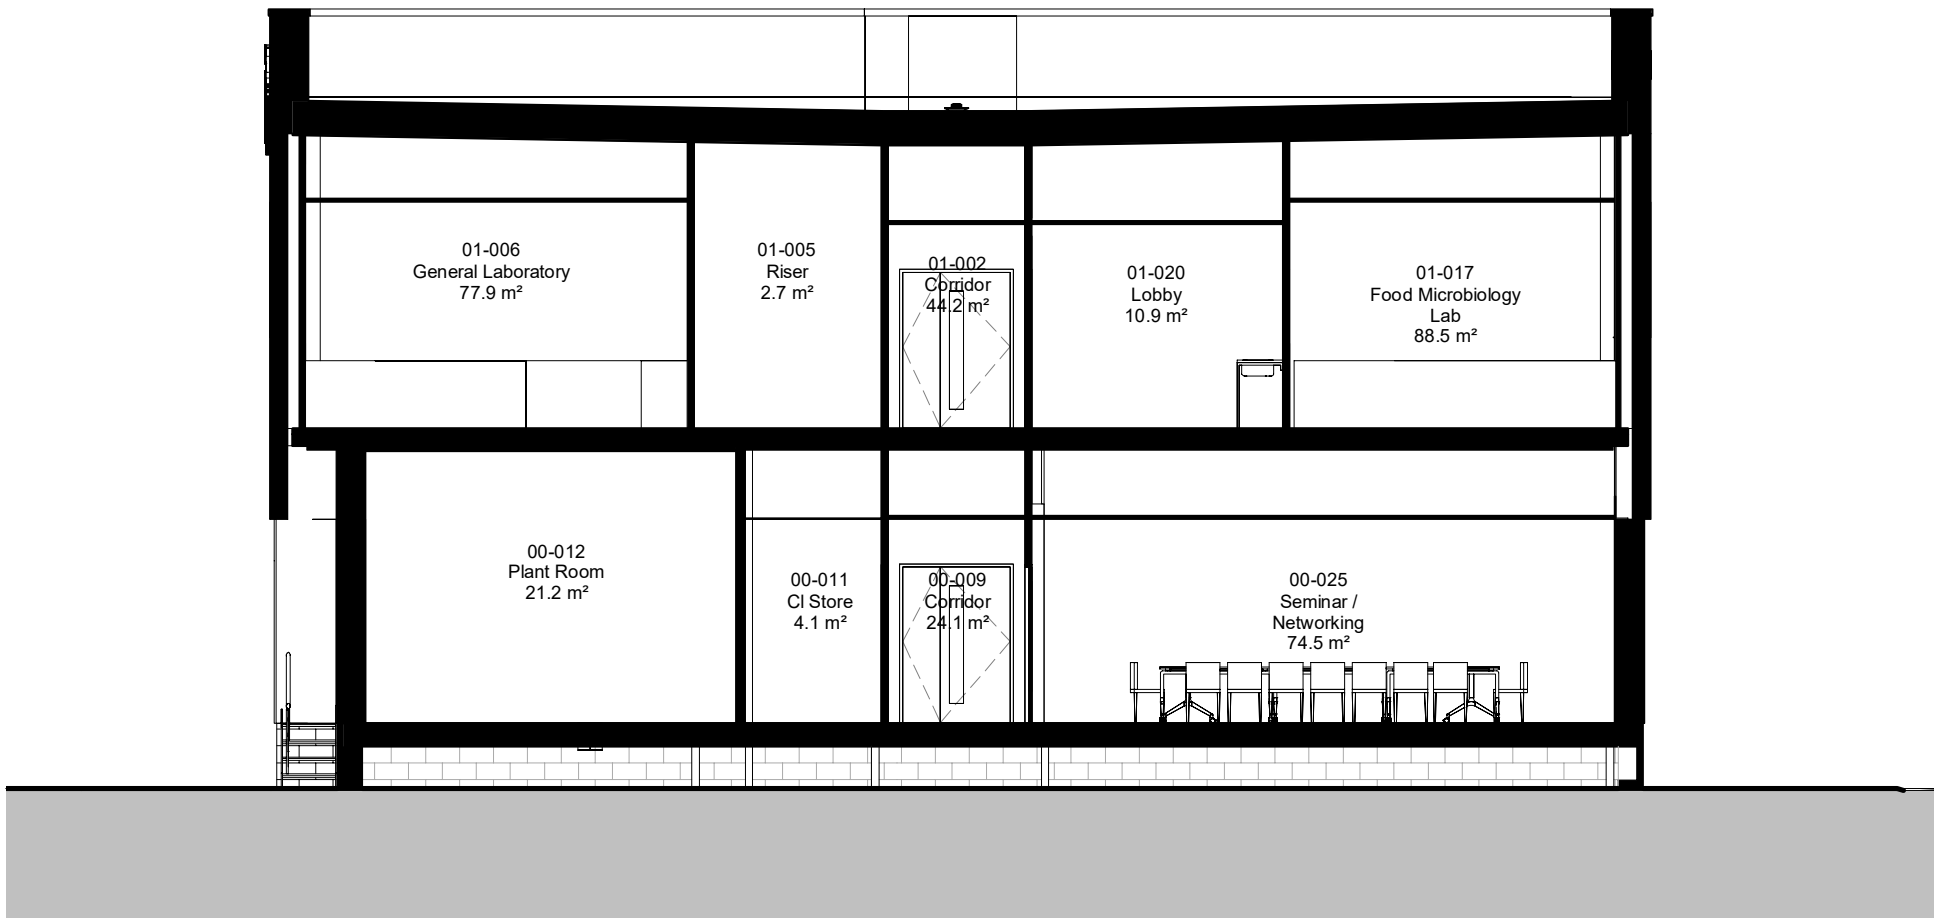


GA Section B (Planning)
1 : 100

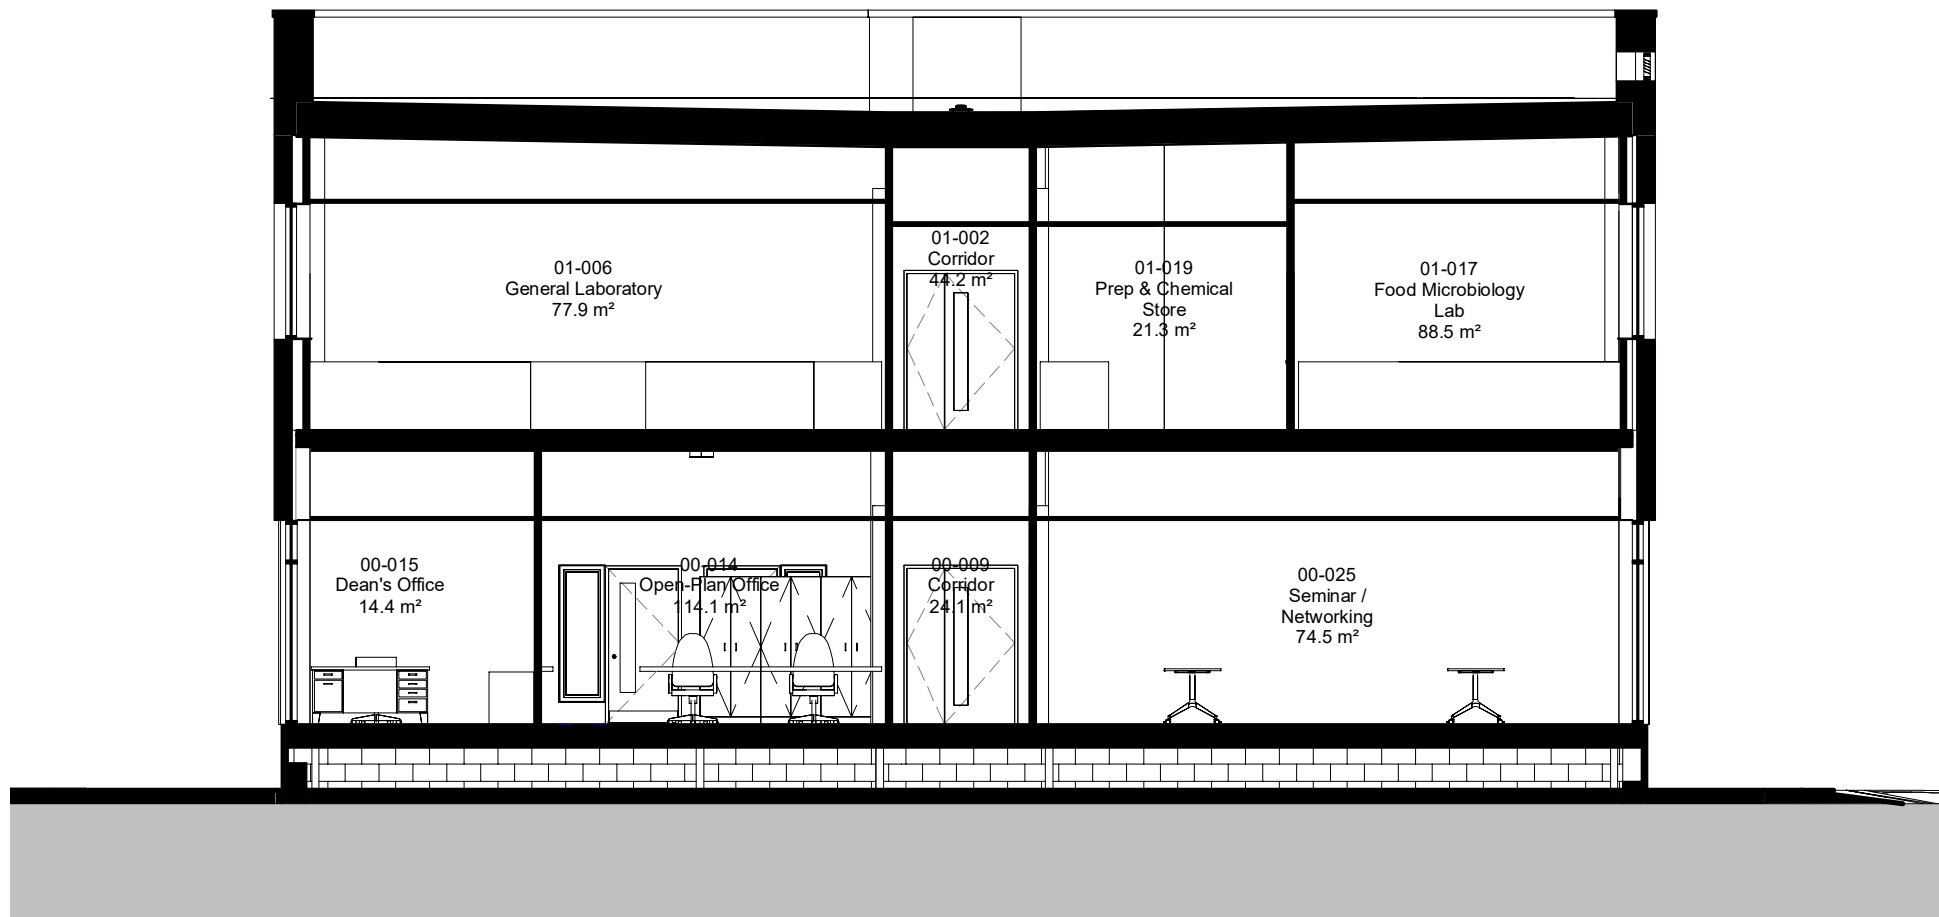

GA Section C (Planning)
1 : 100

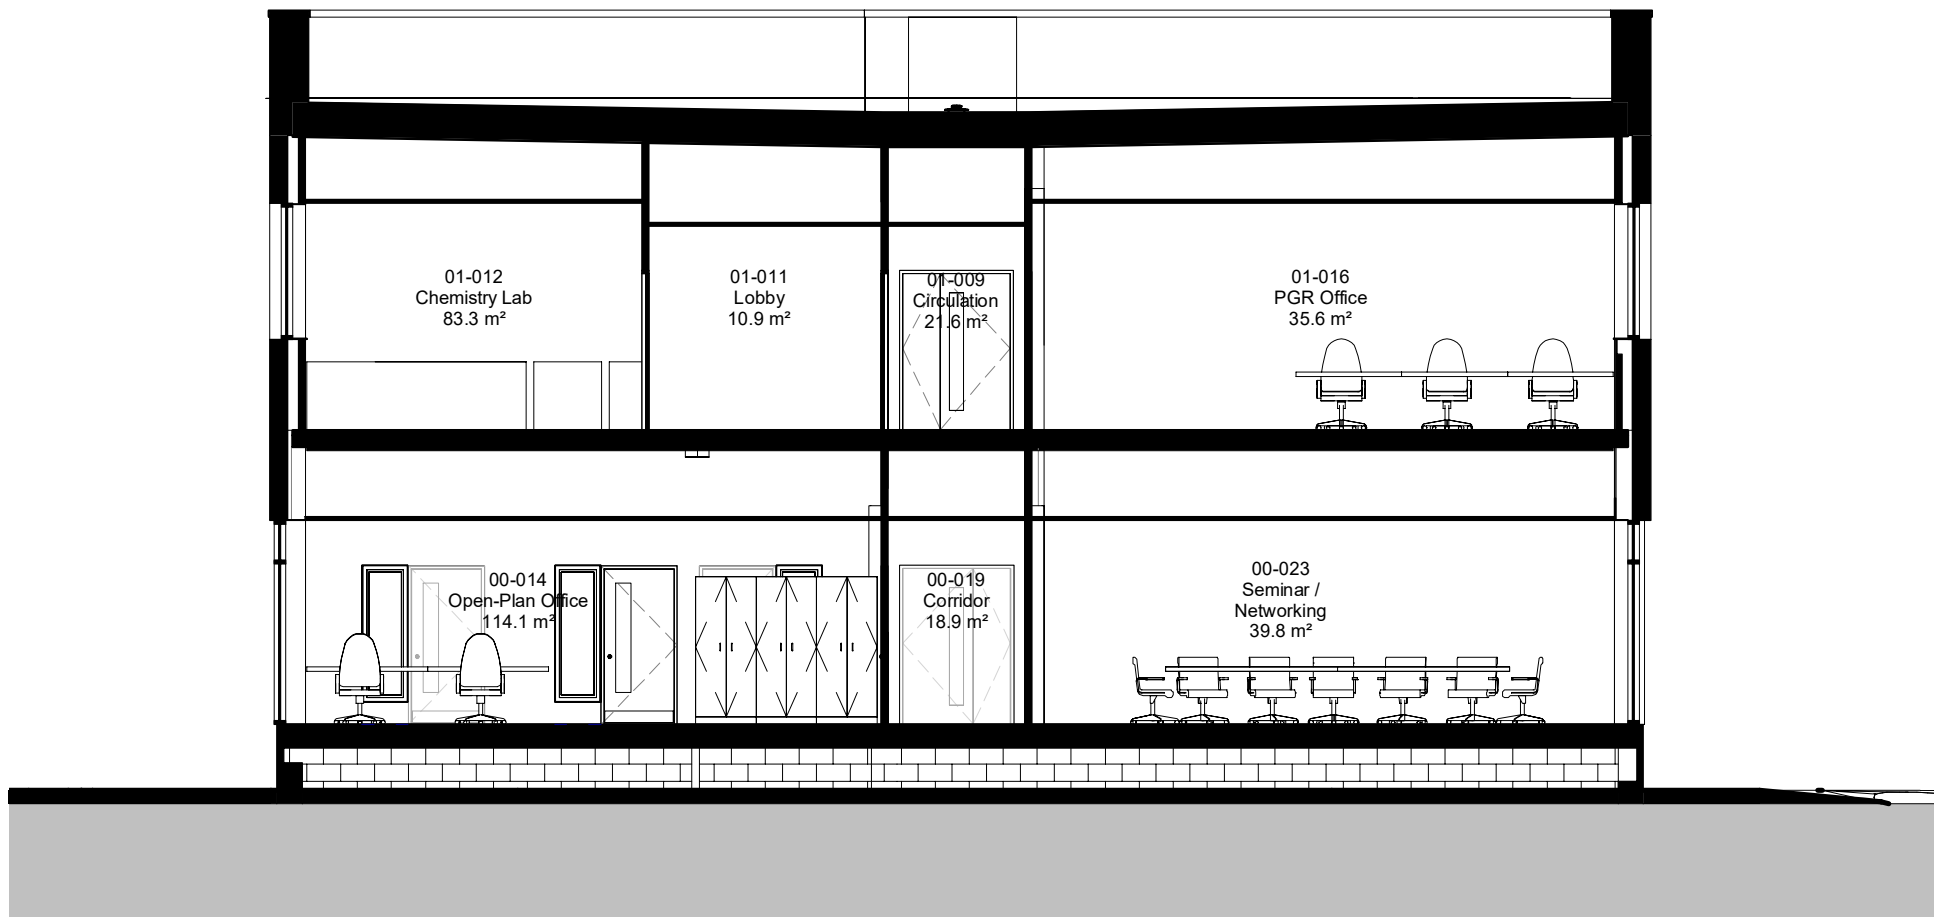

GA Section D (Planning)
1 : 100

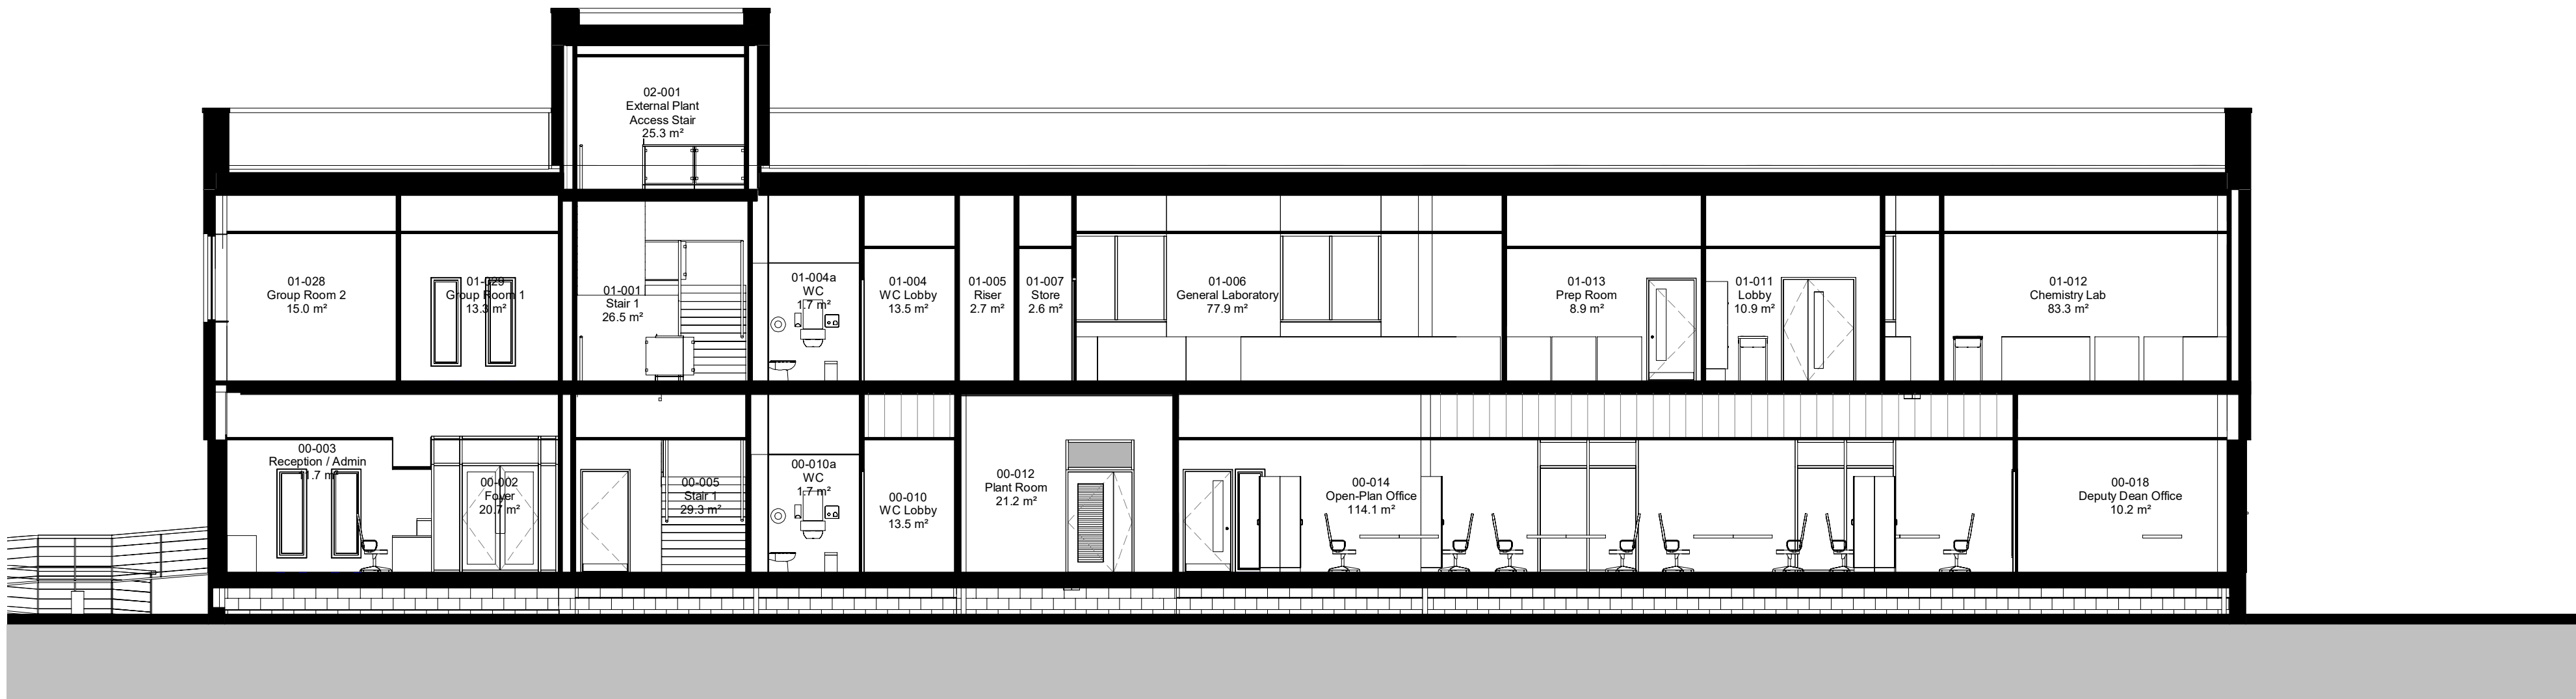

GA Section E (Planning)
1 : 100

P02	Timber cladding and timber plant roof enclosure omitted/ building overall length reduced/ Extent of curtain walling reduced/ Submitted for Planning approval	29.08.19	PAH	DPA
P01	Issued for Planning	29.02.18	RJT	DMS
Revision		Date	Dn	Chk
This document references the following files:				
Reference Name	Status	Revision		
M00439-01-22-W3-A-0001	S1	P03		

Client	Willmott Dixon Construction			
Project	University of Lincoln Centre of Excellence			
Drawing Title	Proposed Sections (Planning)			
Suitability Status	S2 - Suitable for Information			
Job No.	Scale	Size	Rev	
190747	1 : 100	@ A1	P02	
Drawing Number	M00439 - PEV - V1 - ZZ - DR - A - 9006			
Client Code	Originator	Zone	Level	Type
				Role
				Number