




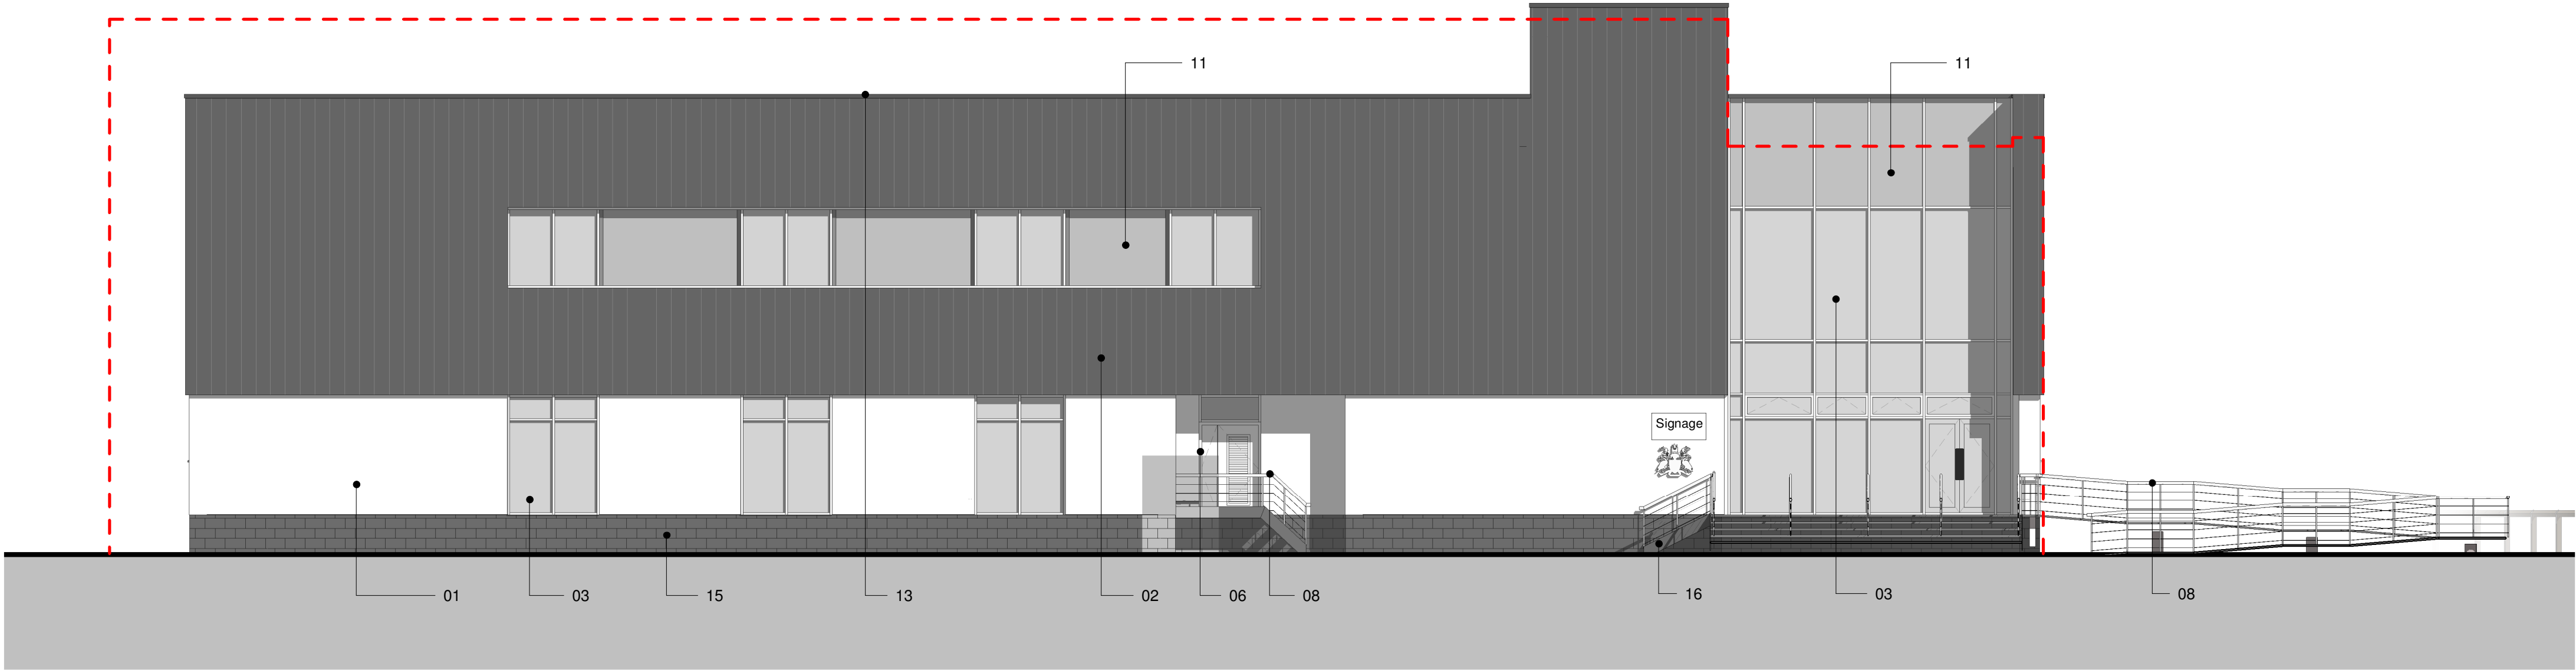


North-West Facing Elevation (Planning)
1 : 100

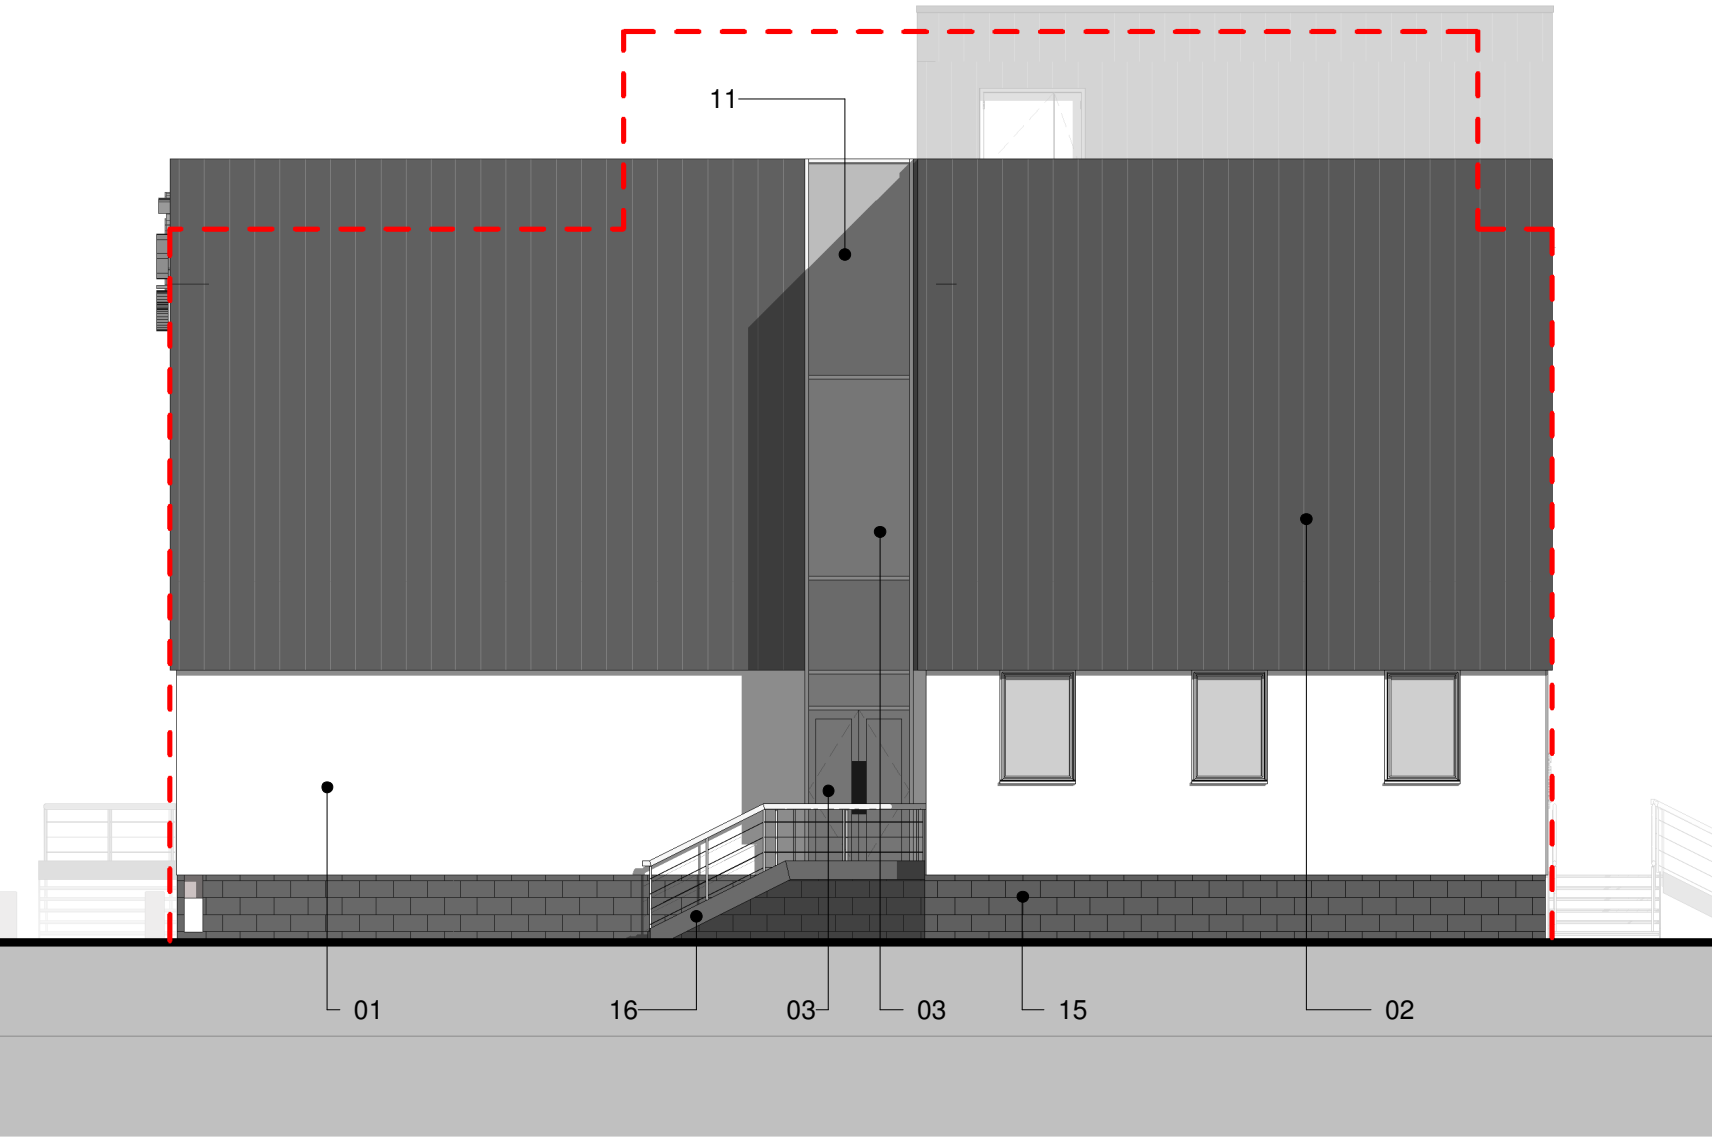

North-East Facing Elevation (Planning)
1 : 100

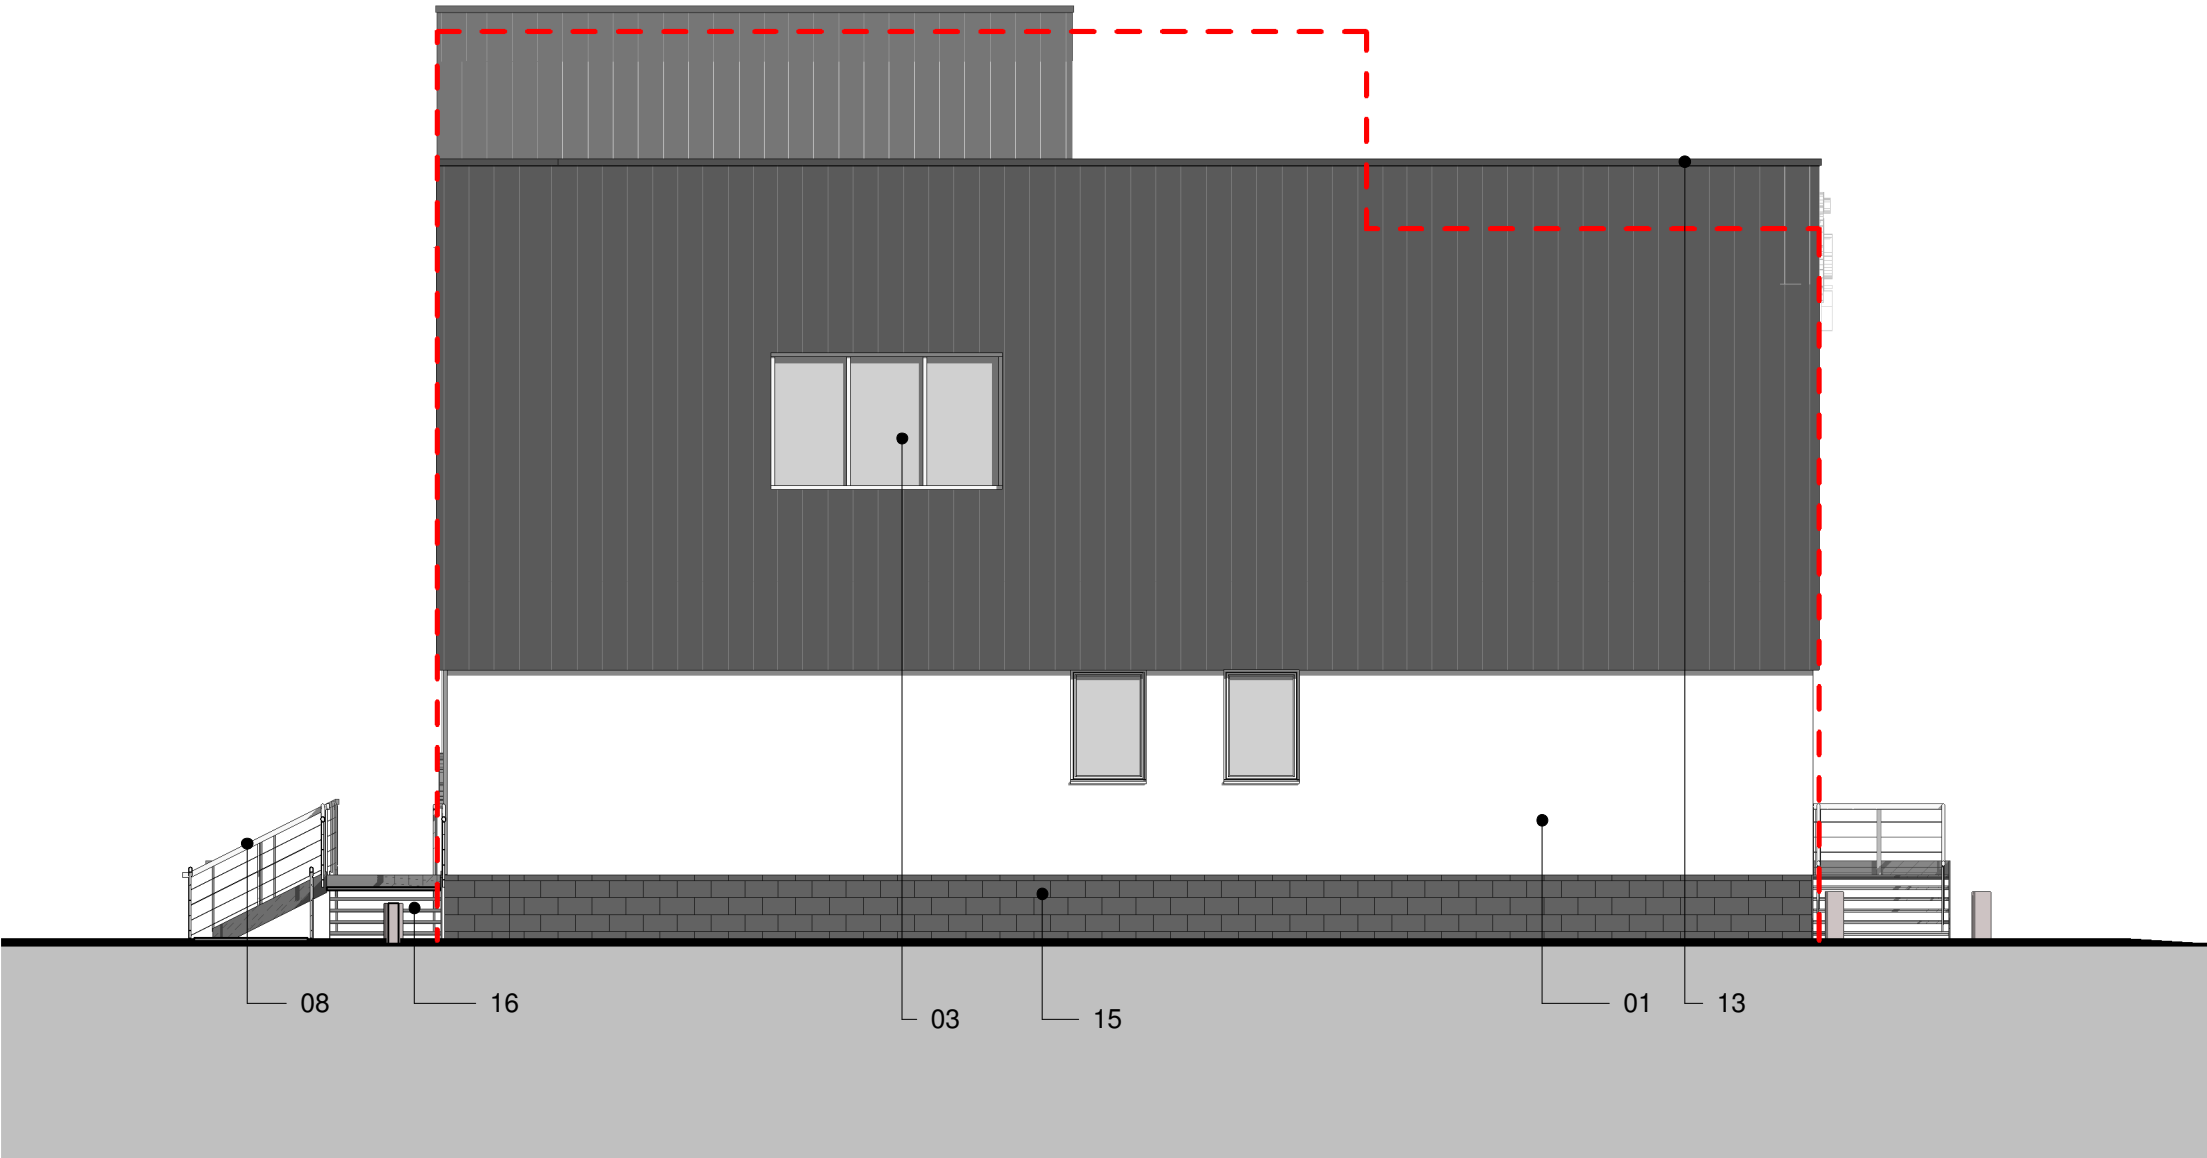

South-West Facing Elevation (Planning)
1 : 100

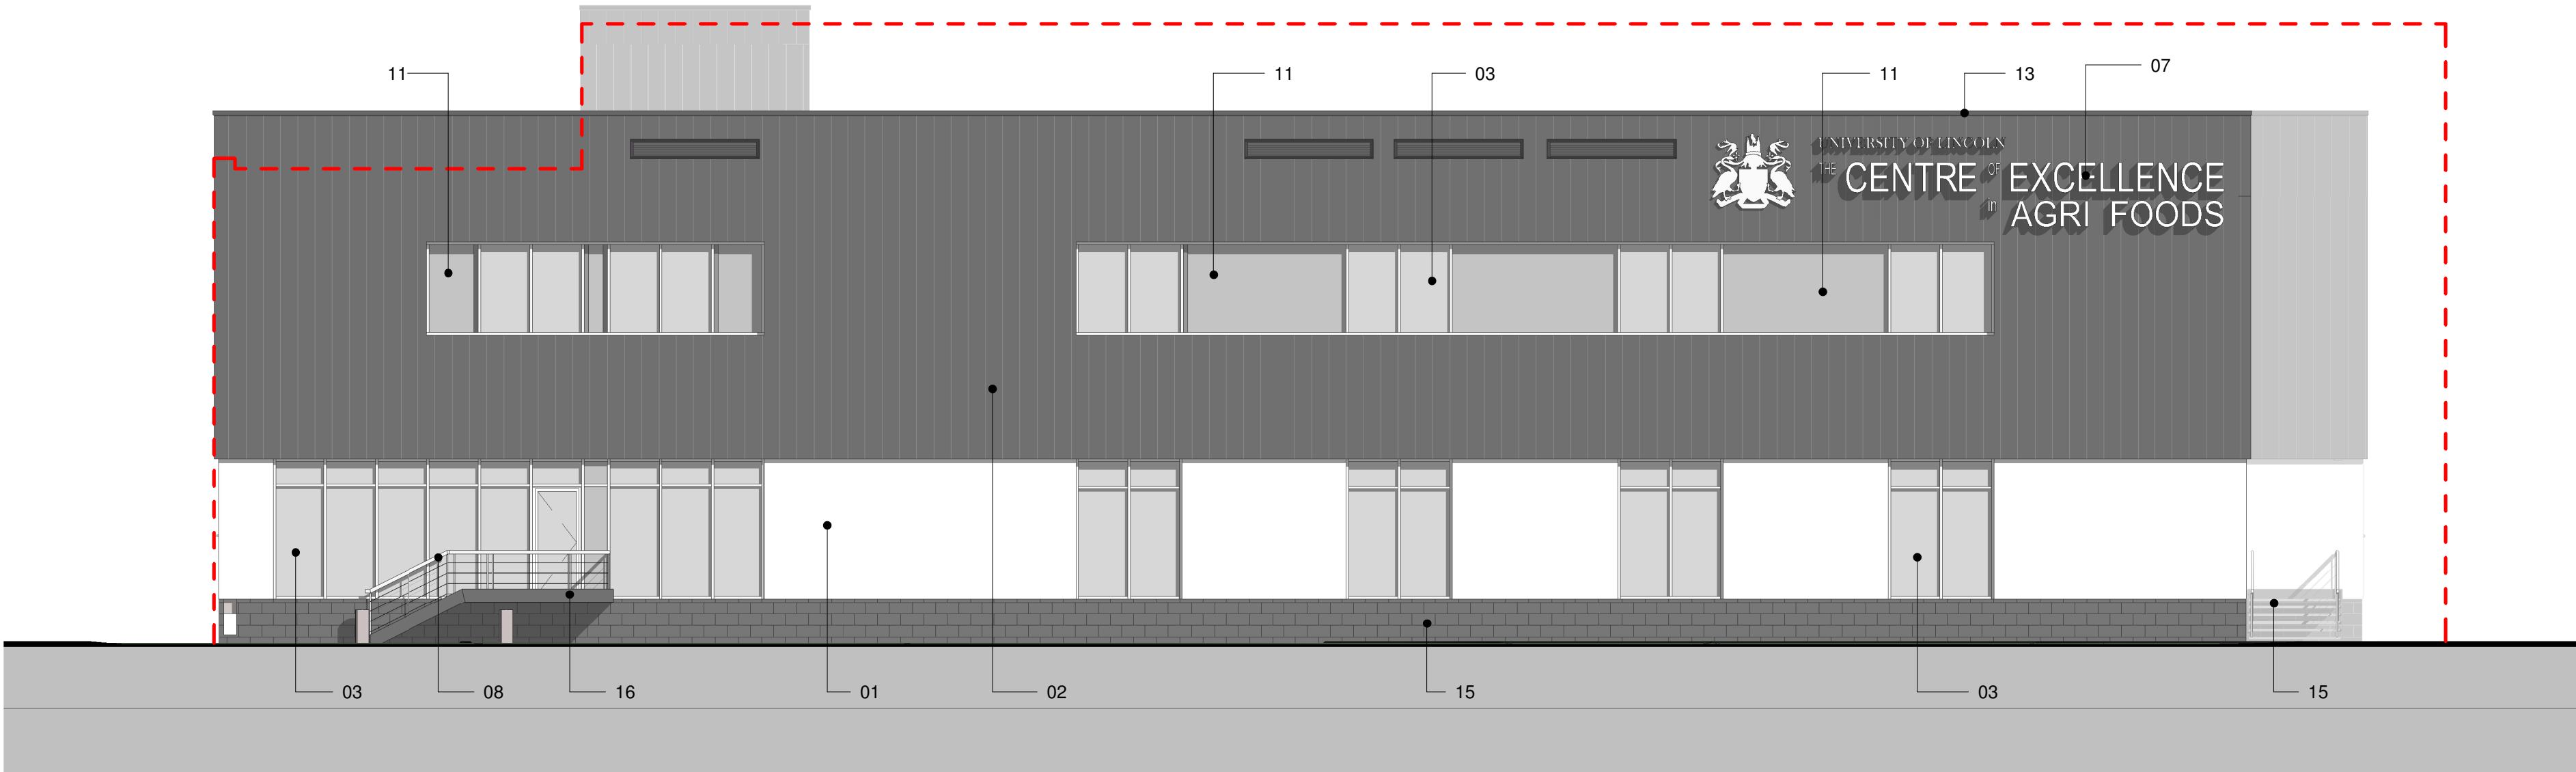

South-East Facing Elevation (Planning)
1 : 100

ELEVATIONS LEGEND	
Ref.	Material Type
01	Insulated light grey render
02	Vertical PPC Grey aluminium cladding panel
03	PPC Grey aluminium curtain walling
06	Steel plant door
07	Backlit stainless steel signage
08	Tension cable railing
10	Glazed door
11	Glazed lookalike spandrel panel
13	Dark grey aluminium roof parapet capping
14	Timber decking board
15	Polished Grey Concrete Block
16	Galvanized steel stairs

--- Massing extents of approved planning elevation proposals

P03	External signage revised - Submitted for planning approval	02.09.19	DPA	PAH
P02	Timber cladding and timber plant roof enclosure omitted/ building overall length/reduced/ extent of curtain walling reduced/ Submitted for Planning approval	29.08.19	PAH	DPA
P01	Issued for Planning	29.02.18	RJT	DMS
Revision		Date	Dm	Chk
This document references the following files:-				
Reference Name		Status		Revision
M00439-01-ZZ-M3-A-0001		S1		P03

Client
Willmott Dixon Construction

Project
**University of Lincoln
Centre of Excellence**

Drawing Title
**Proposed Elevations
(Planning)**

Suitability Status
S2 - Suitable for Information

Job No.	Scale	Size	Rev
190747	As indicated	@ A1	P03

Drawing Number
M00439 - PEV - V1 - ZZ - DR - A - 9005

Client Code	Originator	Zone	Level	Type	Role	Number
-------------	------------	------	-------	------	------	--------

**PICK
EVERARD**

T 0345 045 0050
www.pick-everard.co.uk
This drawing is issued for the sole and exclusive use of the intended recipient and is subject to copyright in favour of Pick Everard. Pick Everard does not accept any responsibility or liability whatsoever for its use by a person other than the intended recipient.