
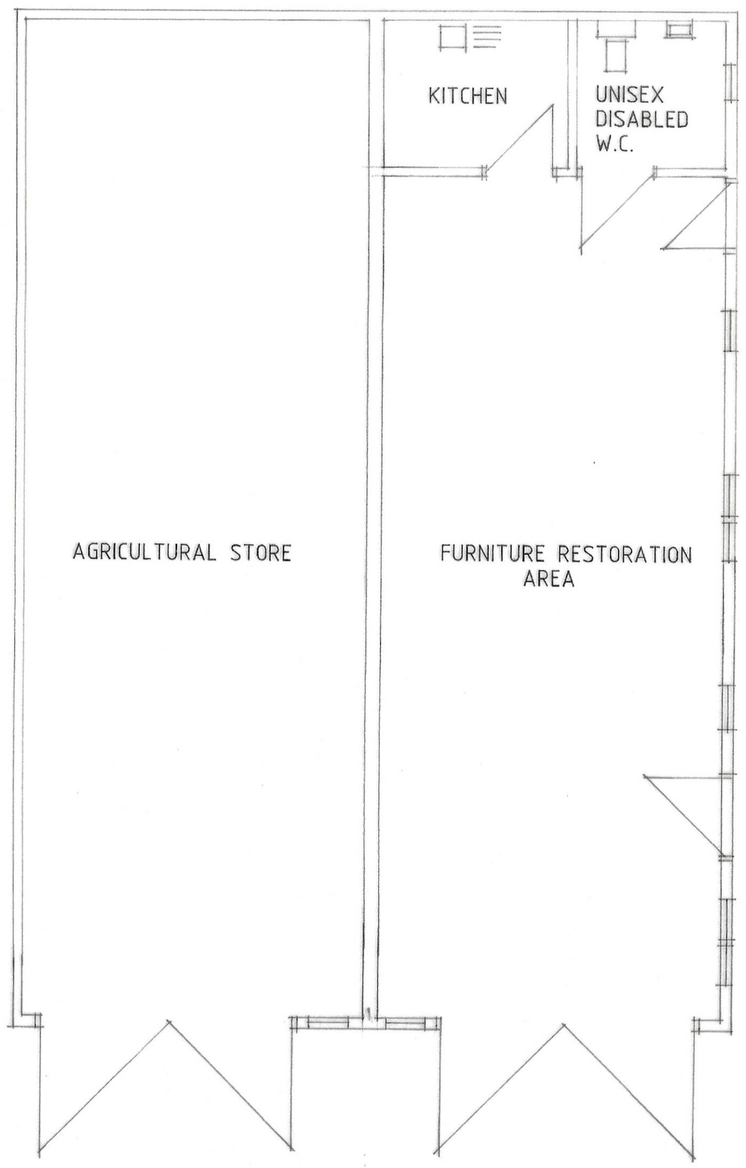


FLOOR PLAN

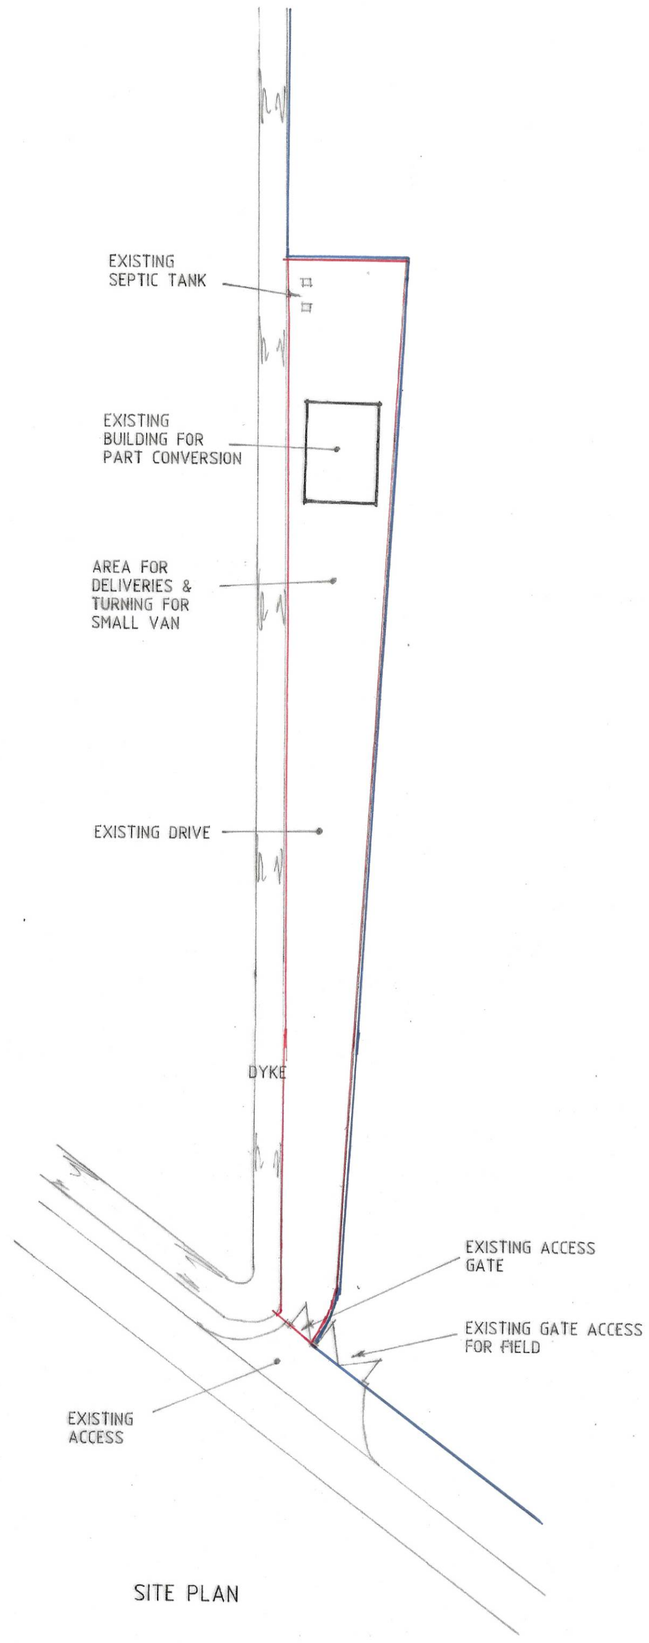

SITE PLAN

Status
DESIGN
CONSULTANTS IN ARCHITECTURE & PLANNING

PROPOSED CONVERSION OF PART OF AN AGRICULTURAL BUILDING TO FURNITURE RESTORATION ADJ. POPLAR COTTAGE, HOLBEACH DROVE GATE, HOLBEACH DROVE

FOR

MR.S. RUTLAND.

PLAN AS PROPOSED

1:50 1:500 | SD20-028/2

OCT-20 | B.GILHAM.

2 Edinburgh Walk, Holbeach,
Spalding, Lincs. PE12 7AP
Tel: 01406 424343 Fax: 01406 490702