NOTES
CONTRACTOR TO CHECK ALL DIMENSIONS ON SITE
DO NOT SCALE

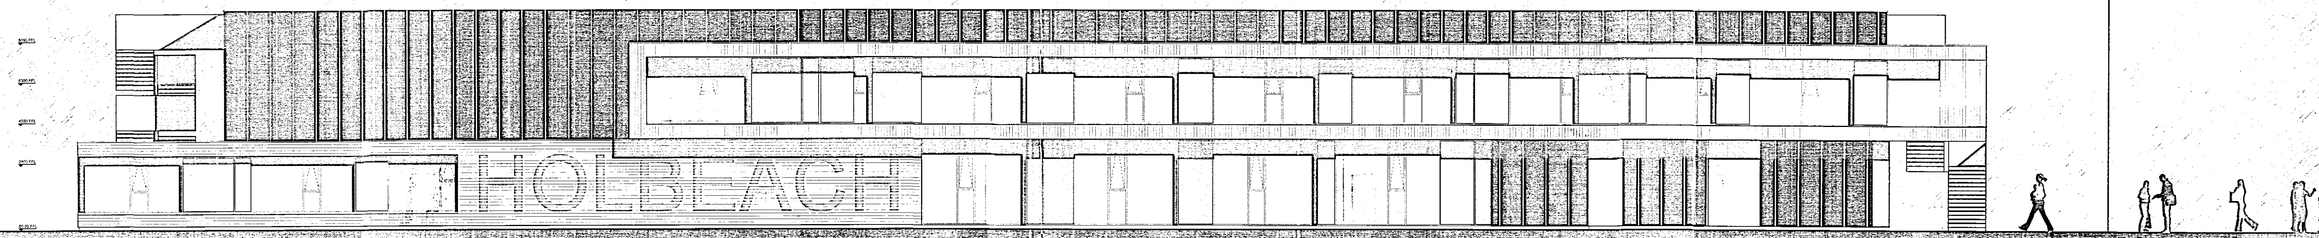

EAST ELEVATION

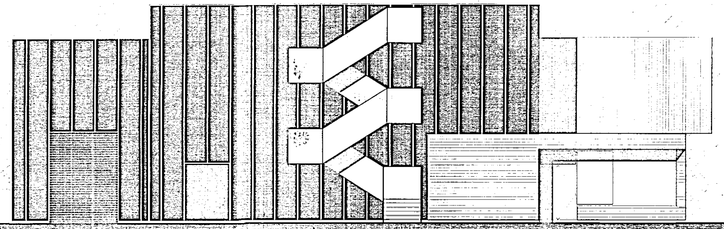

NOTRH ELEVATION

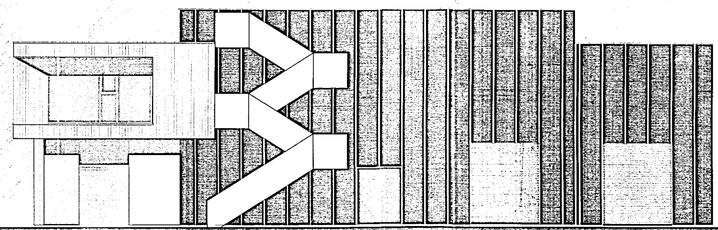

SOUTH ELEVATION

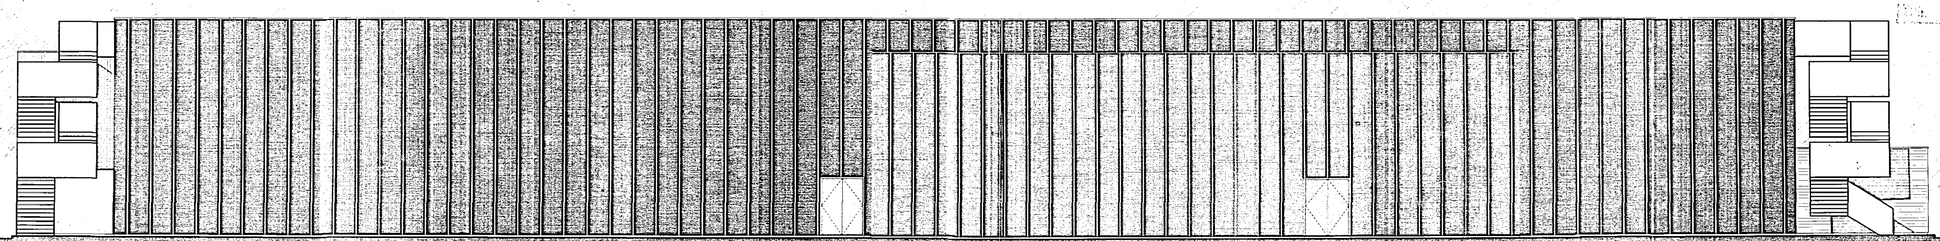

WEST ELEVATION

DETERMINED
PLAN

PLANNING & DEVELOPMENT
6 JUL 2007
Ref. 0956/06

Rev	Description	Date	Drwn

UNIVERSITY OF LINCOLN

UL Architects
PLANNING & DEVELOPMENT DIVISION
ESTATES AND FACILITIES
SOPHIA BUILDING
BRAYFORD POOL
LINCOLN, LN6 7TS
TEL: 01522 886748 FAX:01522 886747

PROJECT.	Holbeach 2
No.	442
DWG TITLE.	PROPOSED COLOUR ELEVATIONS
DWG No.	0401
REV	*
DRWN BY.	hz
CHECKED BY.	
SCALE.	A1@
DATE	05.06.06