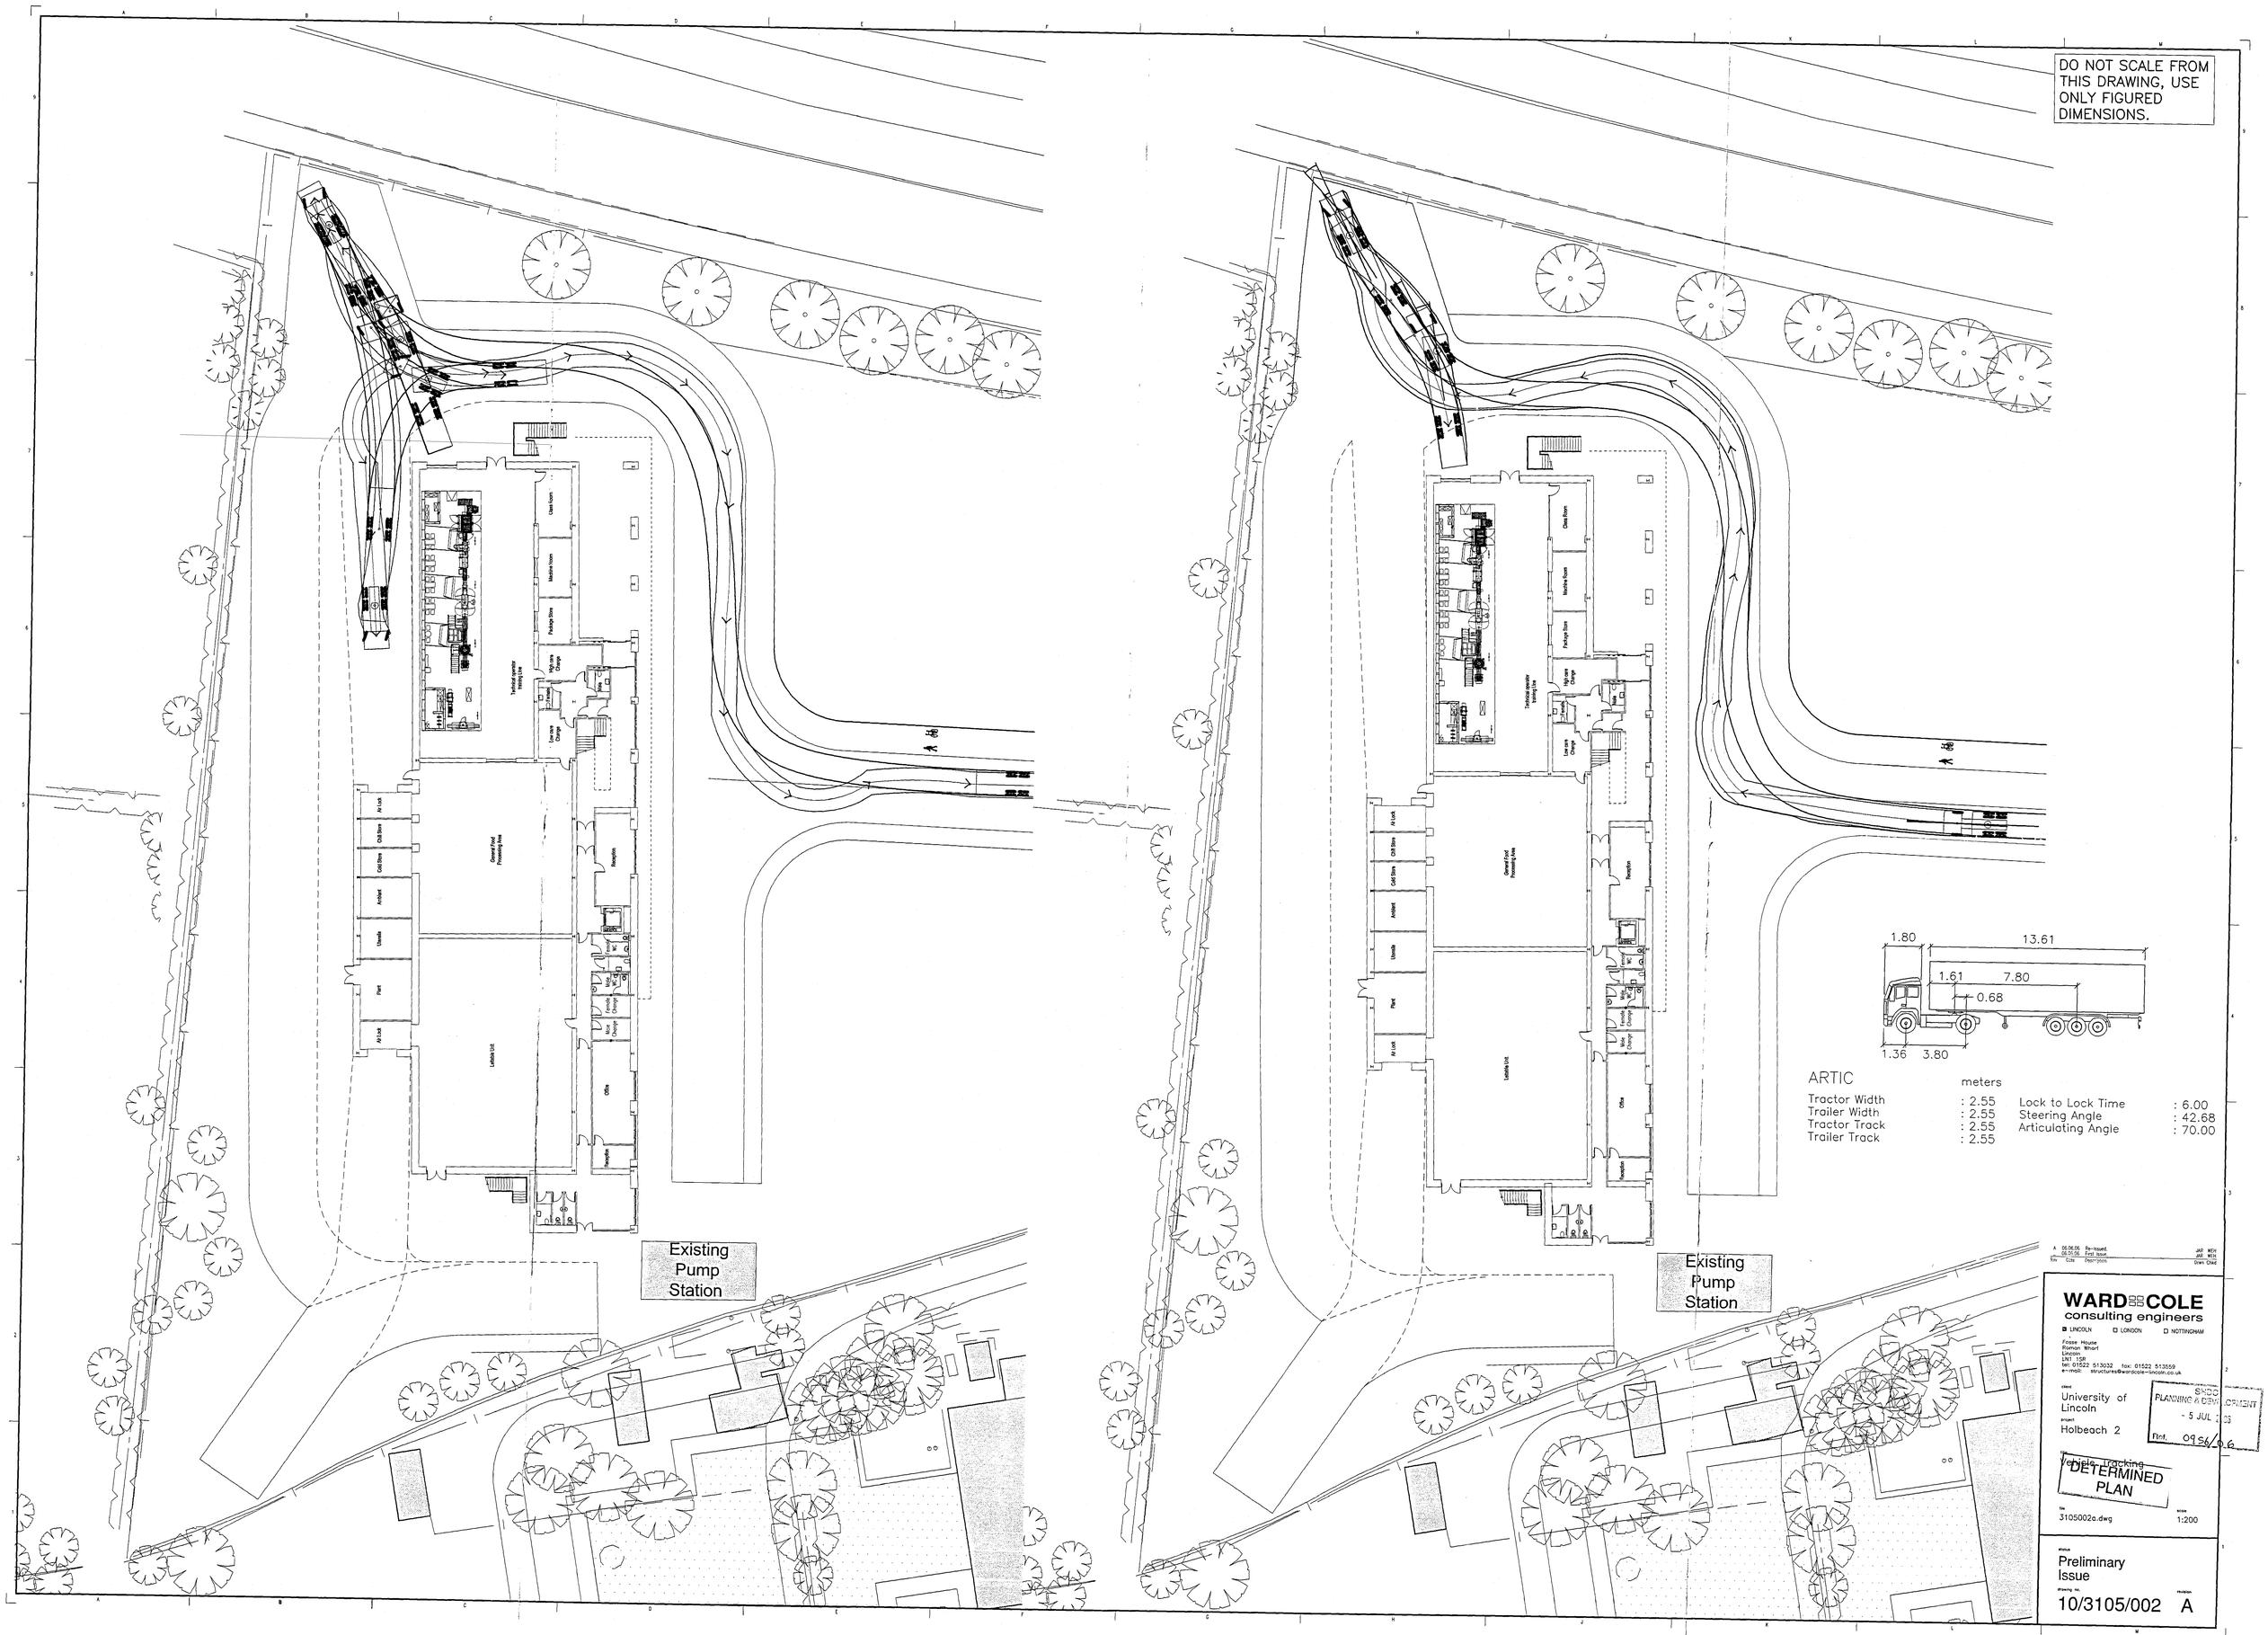
DO NOT SCALE FROM THIS DRAWING, USE ONLY FIGURED DIMENSIONS.
Existing Pump Station
Existing Pump Station
1.80
13.61
1.61
7.80
0.68
1.36
3.80
ARTIC
meters
Tractor Width : 2.55
Trailer Width : 2.55
Tractor Track : 2.55
Trailer Track : 2.55
Lock to Lock Time : 6.00
Steering Angle : 42.68
Articulating Angle : 70.00
A 06.06.06 Re-issued JAR WEH
06.05.06 First issue JAR WEH
Rev Date Description Drwn Chkd
WARD COLE
consulting engineers
LINCOLN LONDON NOTTINGHAM
Fosse House
Roman Wharf
Lincoln
LN1 1SR
tel: 01522 513032 fax: 01522 513559
e-mail: structures@wardcole-lincoln.co.uk
client
University of Lincoln
project
Holbeach 2
Vehicle Tracking
file
3105002a.dwg
scale
1:200
status
Preliminary Issue
drawing no.
10/3105/002
revision
A
SHDC PLANNING & DEVELOPMENT
- 5 JUL 2006
Ref. 0956/06
DETERMINED PLAN