NOTES
CONTRACTOR TO CHECK ALL DIMENSIONS ON SITE
DO NOT SCALE

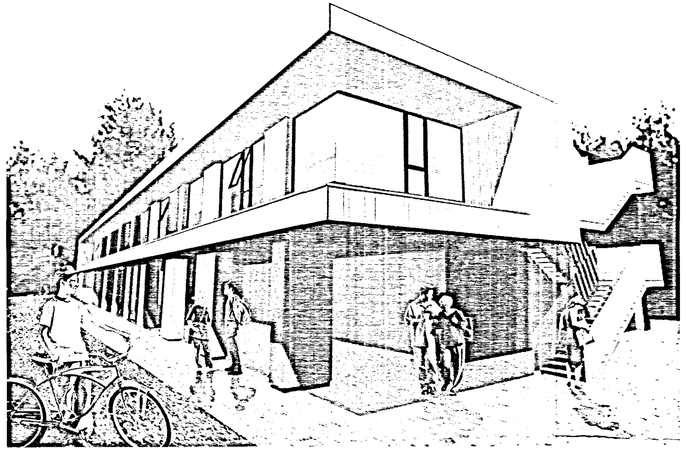

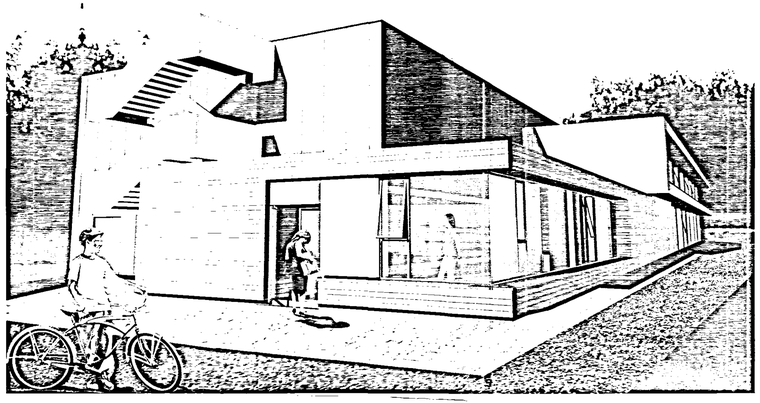

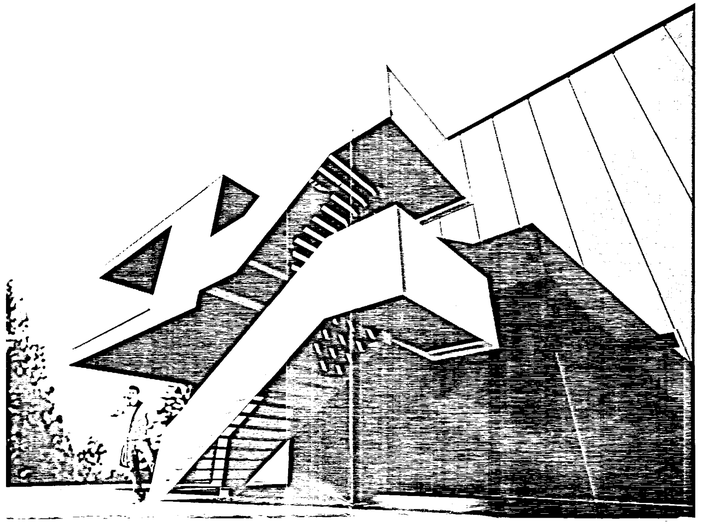

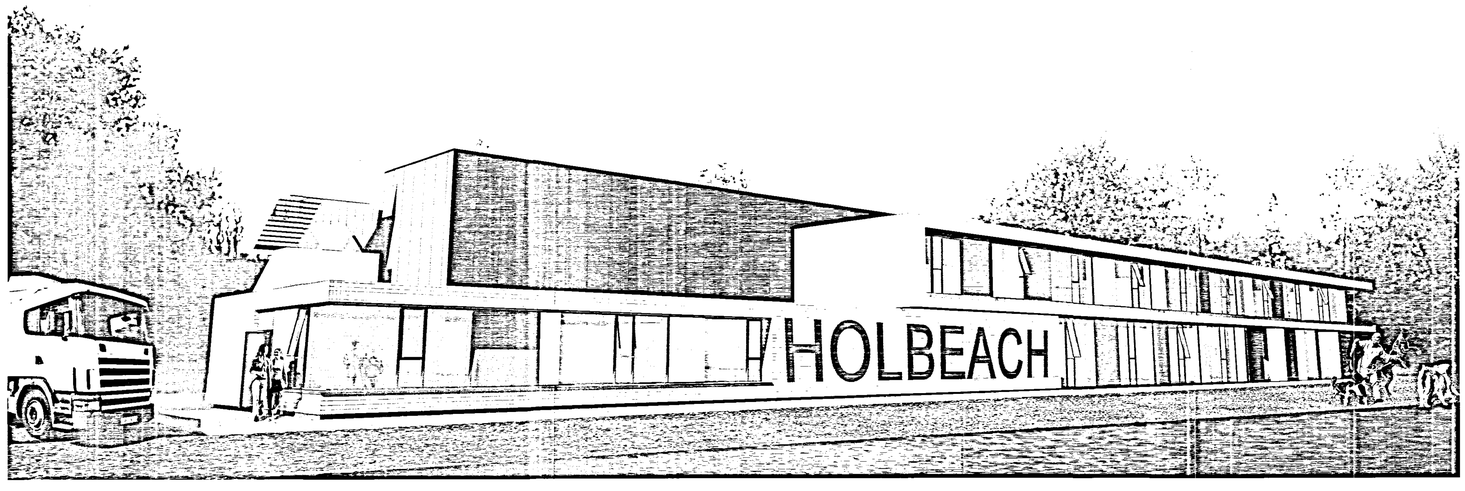

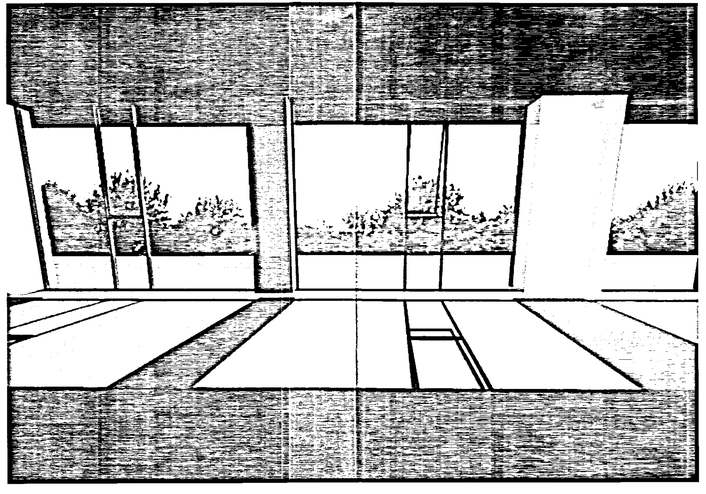

DETERMINED PLAN

SHDC
PLANNING & DEVELOPMENT
- 5 JUL 2006
Ref 0956/06

Rev	Description	Date	Drwn

UNIVERSITY OF LINCOLN

UL Architects
PLANNING & DEVELOPMENT DIVISION
ESTATES AND FACILITIES
SERVICE BUILDING
BRAYFORD POOL
LINCOLN, LN6 7TS
TEL: 01522 886733 FAX 01522 886727

PROJECT. Holbeach 2	
No. 442	
DWG TITLE.	
DWG No. 0401	REV. *
DRWN BY. hz	CHECKED BY.
SCALE. A1@	DATE 05.06.06