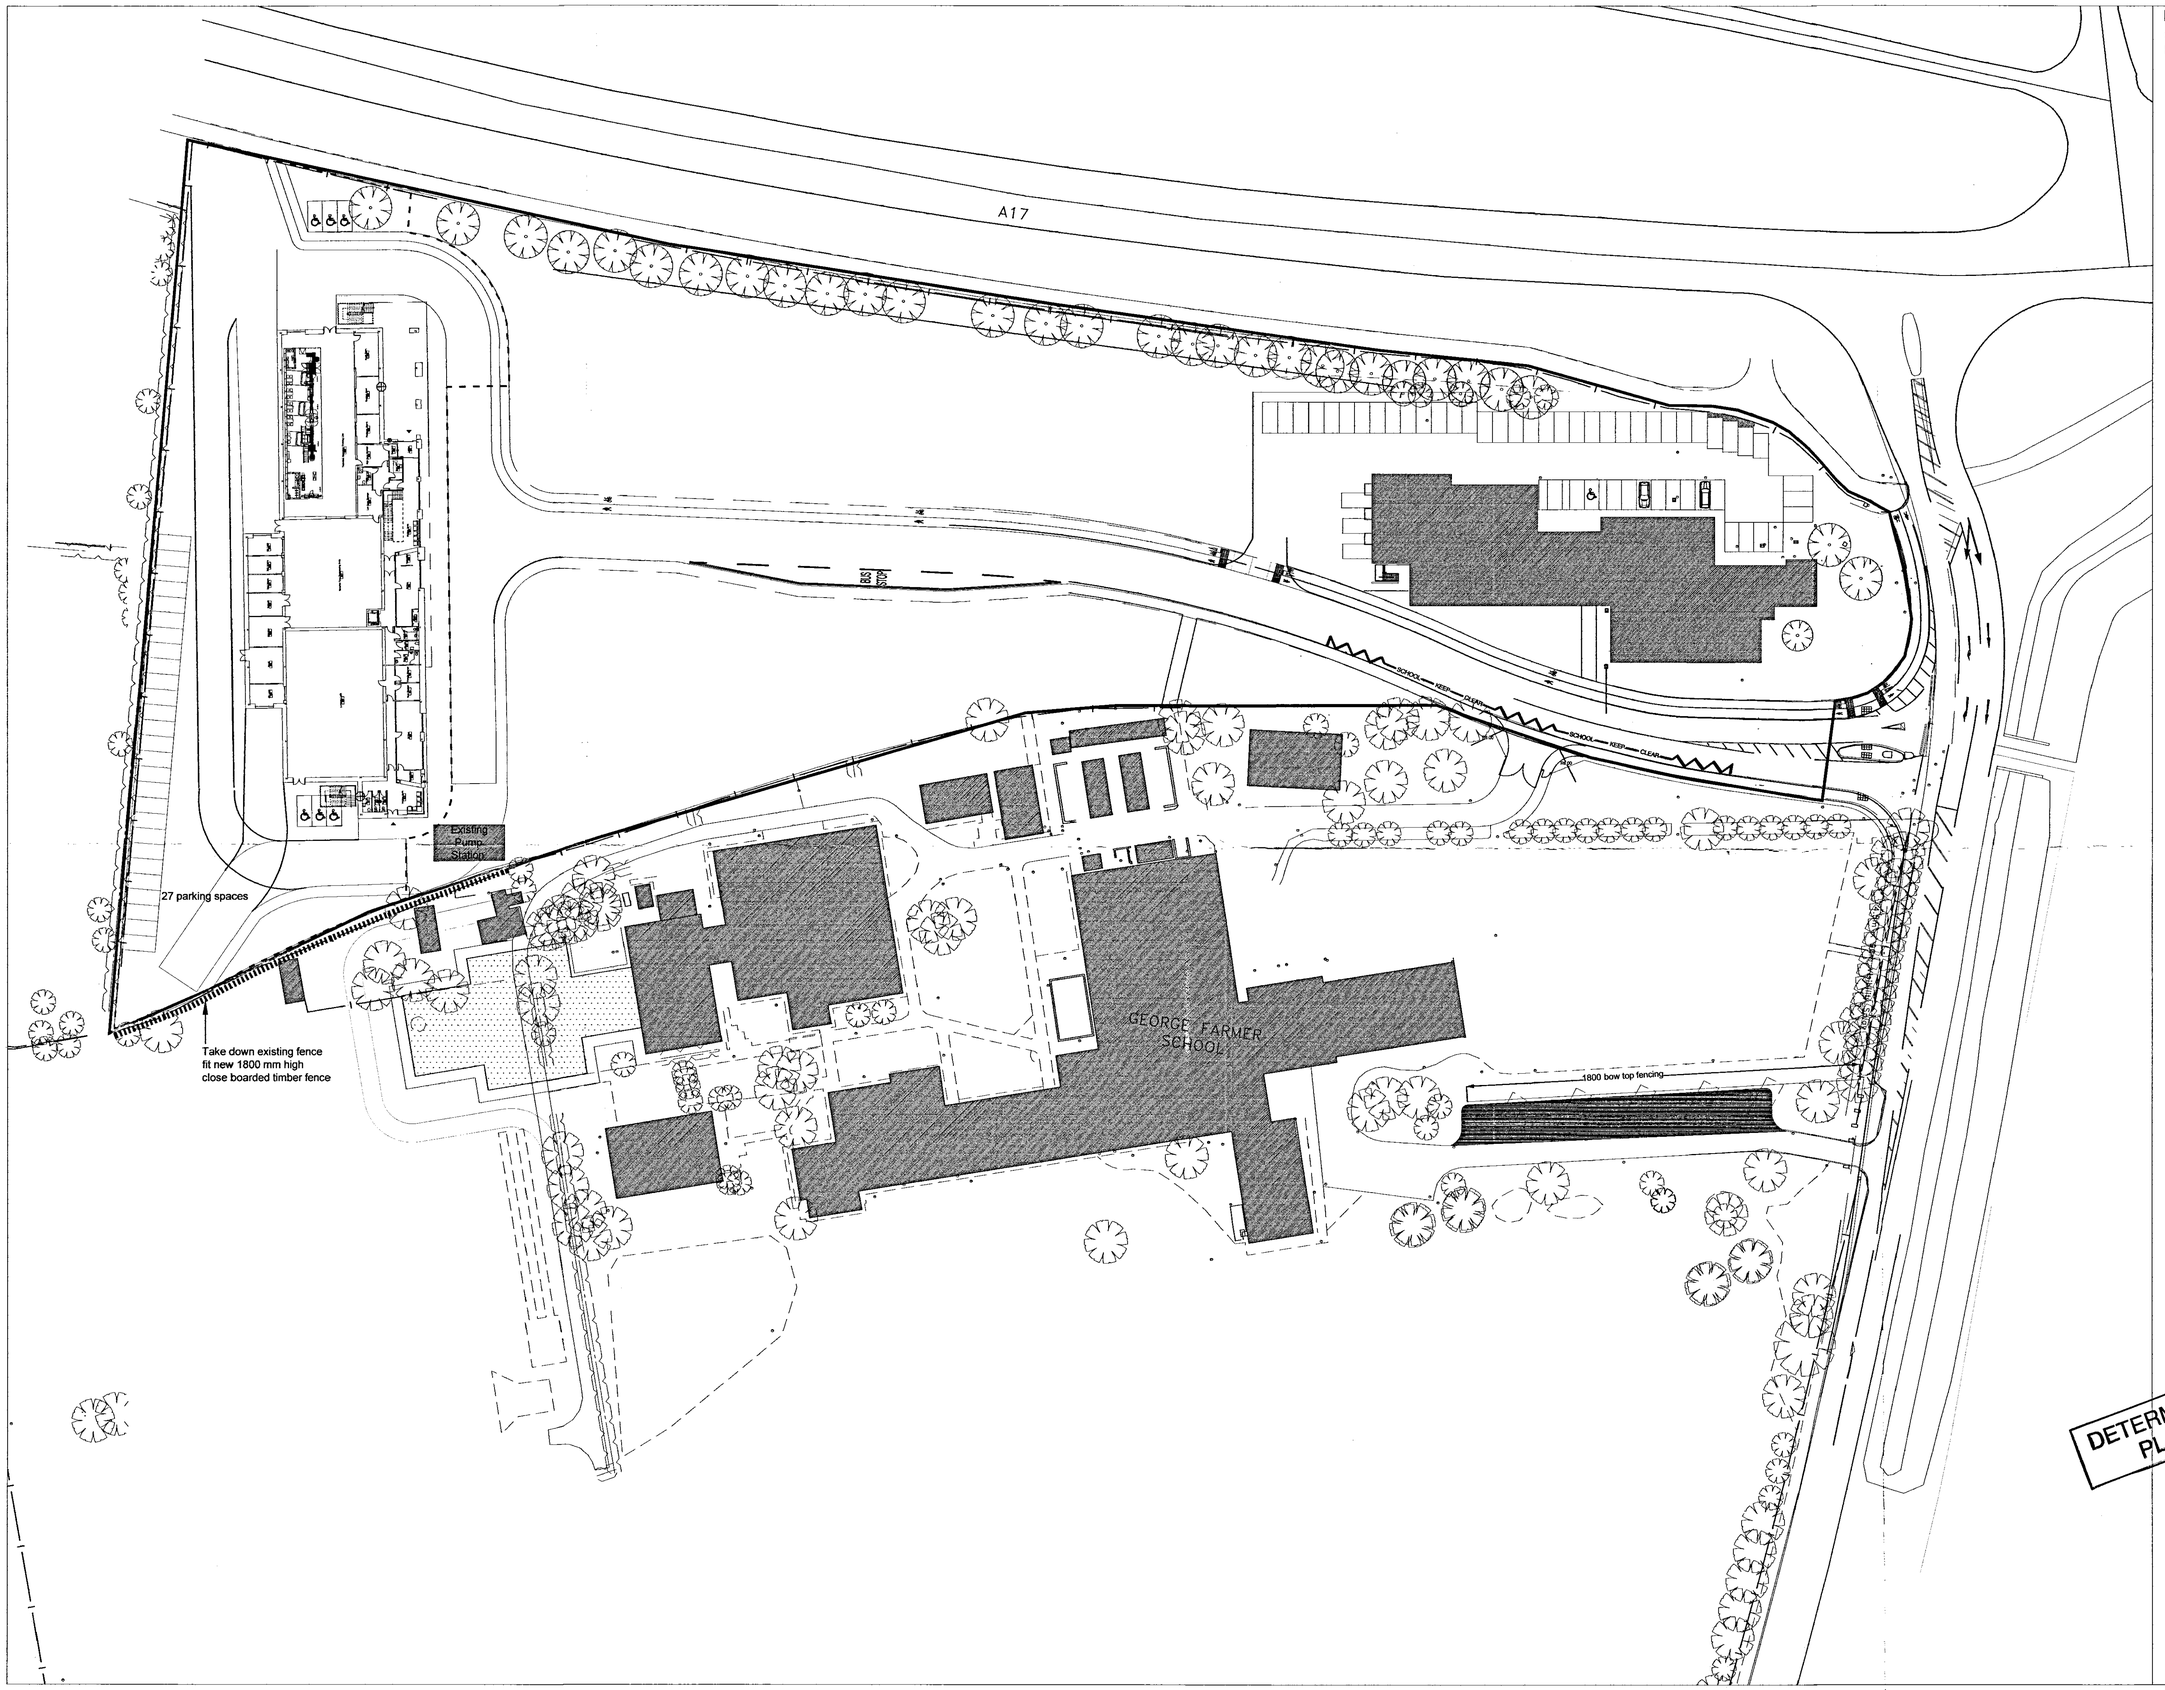

NOTES
CONTRACTOR TO CHECK ALL DIMENSIONS ON SITE
DO NOT SCALE

N

- - - Development Site boundary

—— Ownership boundary

SHDC
PLANNING & DEVELOPMENT
- 5 JUL 2006
Ref. 0956/06

Rev	Description	Date	Drwn

UL Architects
PLANNING & DEVELOPMENT DIVISION
ESTATES AND FACILITIES
SERVICE BUILDING
BRAYFORD POOL
LINCOLN, LN6 7TS
TEL: 01522 886749 FAX:01522 886247

UNIVERSITY OF LINCOLN

DETERMINED PLAN

PROJECT. HOLBEACH 2

No. 442

DWG TITLE. PROPOSED SITE LOCATION PLAN

DWG No. 0009 REV B

DRWN BY. PJ CHECKED BY.

SCALE. A1@ 1:500 DATE 25.05.05