NOTES

CONTRACTOR TO CHECK ALL DIMENSIONS ON SITE
DO NOT SCALE

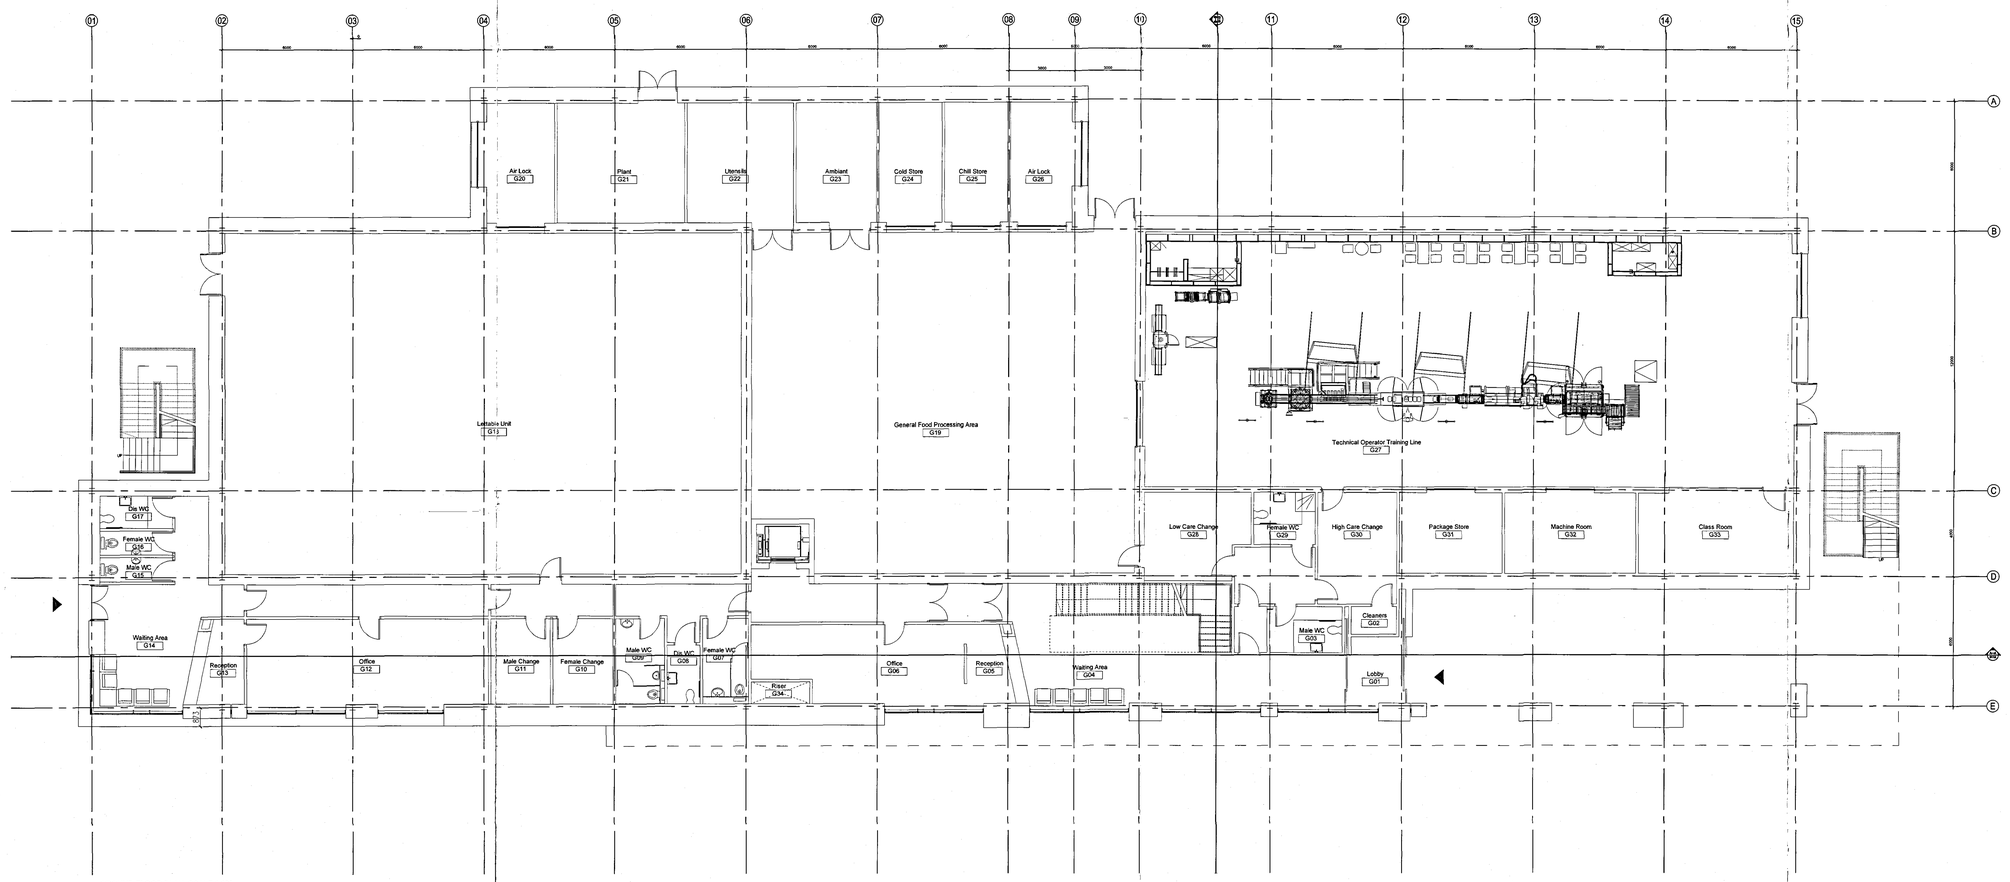

GROUND FLOOR PLAN, SCALE 1:100

SHDC PLANNING & DEVELOPMENT - 5 JUL 2006 Ref. 0954/06

DETERMINED PLAN

Rev	Description	Date	Drwn
B	General ammendments	15.06.06	itz
A	General ammendments		mk

UL Architects
PLANNING & DEVELOPMENT DIVISION
ESTATES AND FACILITIES
SERVICE BUILDING
BRAYFORD POOL
LINCOLN, LN6 7TS
TEL: 01522 886749 FAX:01522 886247

UNIVERSITY OF LINCOLN

PROJECT. Holbeach	
No. 442	
DWG TITLE. Proposed Ground Floor Plan	
DWG No. 0110	REV B
DRWN BY. MK	CHECKED BY.
SCALE. A0@ 1:100	DATE 31.05.06