NOTES

CONTRACTOR TO CHECK ALL DIMENSIONS ON SITE
DO NOT SCALE

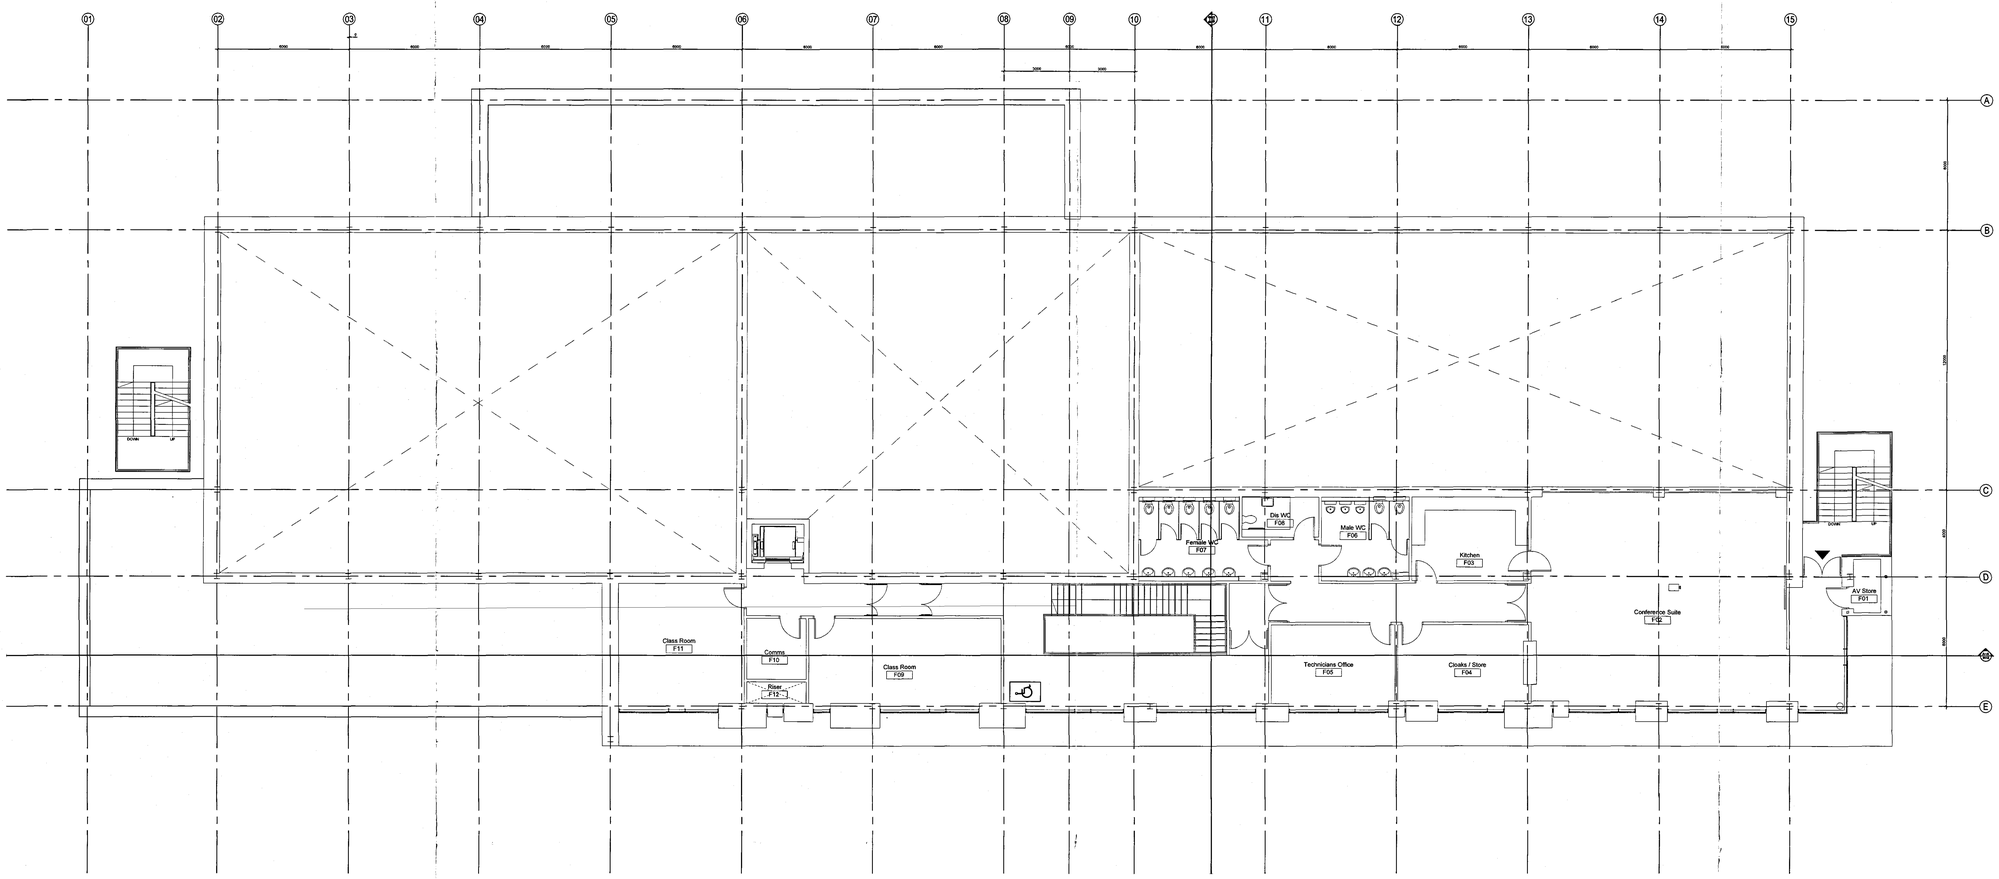

FIRST FLOOR PLAN, SCALE 1:100

SHDC
PLANNING & DEVELOPMENT
- 5 JUL 2006
Ref. 0956/06

DETERMINED
PLAN

Rev	Description	Date	Drwn
B	General ammendments	15.06.06	hz
A	General ammendments		mc

UNIVERSITY OF LINCOLN

UL Architects
PLANNING & DEVELOPMENT DIVISION
ESTATES AND FACILITIES
SERVICE BUILDING
BRAYFORD POOL
LINCOLN, LN6 7TS
TEL: 01522 886749 FAX:01522 886247

PROJECT. **Holbeach**

No. **442**

DWG TITLE. **Proposed First Floor Plan**

DWG No. **0111** REV **B**

DRWN BY. **MK** | CHECKED BY.

SCALE. A0@ **1:100** | DATE **31.05.06**