NOTES

CONTRACTOR TO CHECK ALL DIMENSIONS ON SITE
DO NOT SCALE

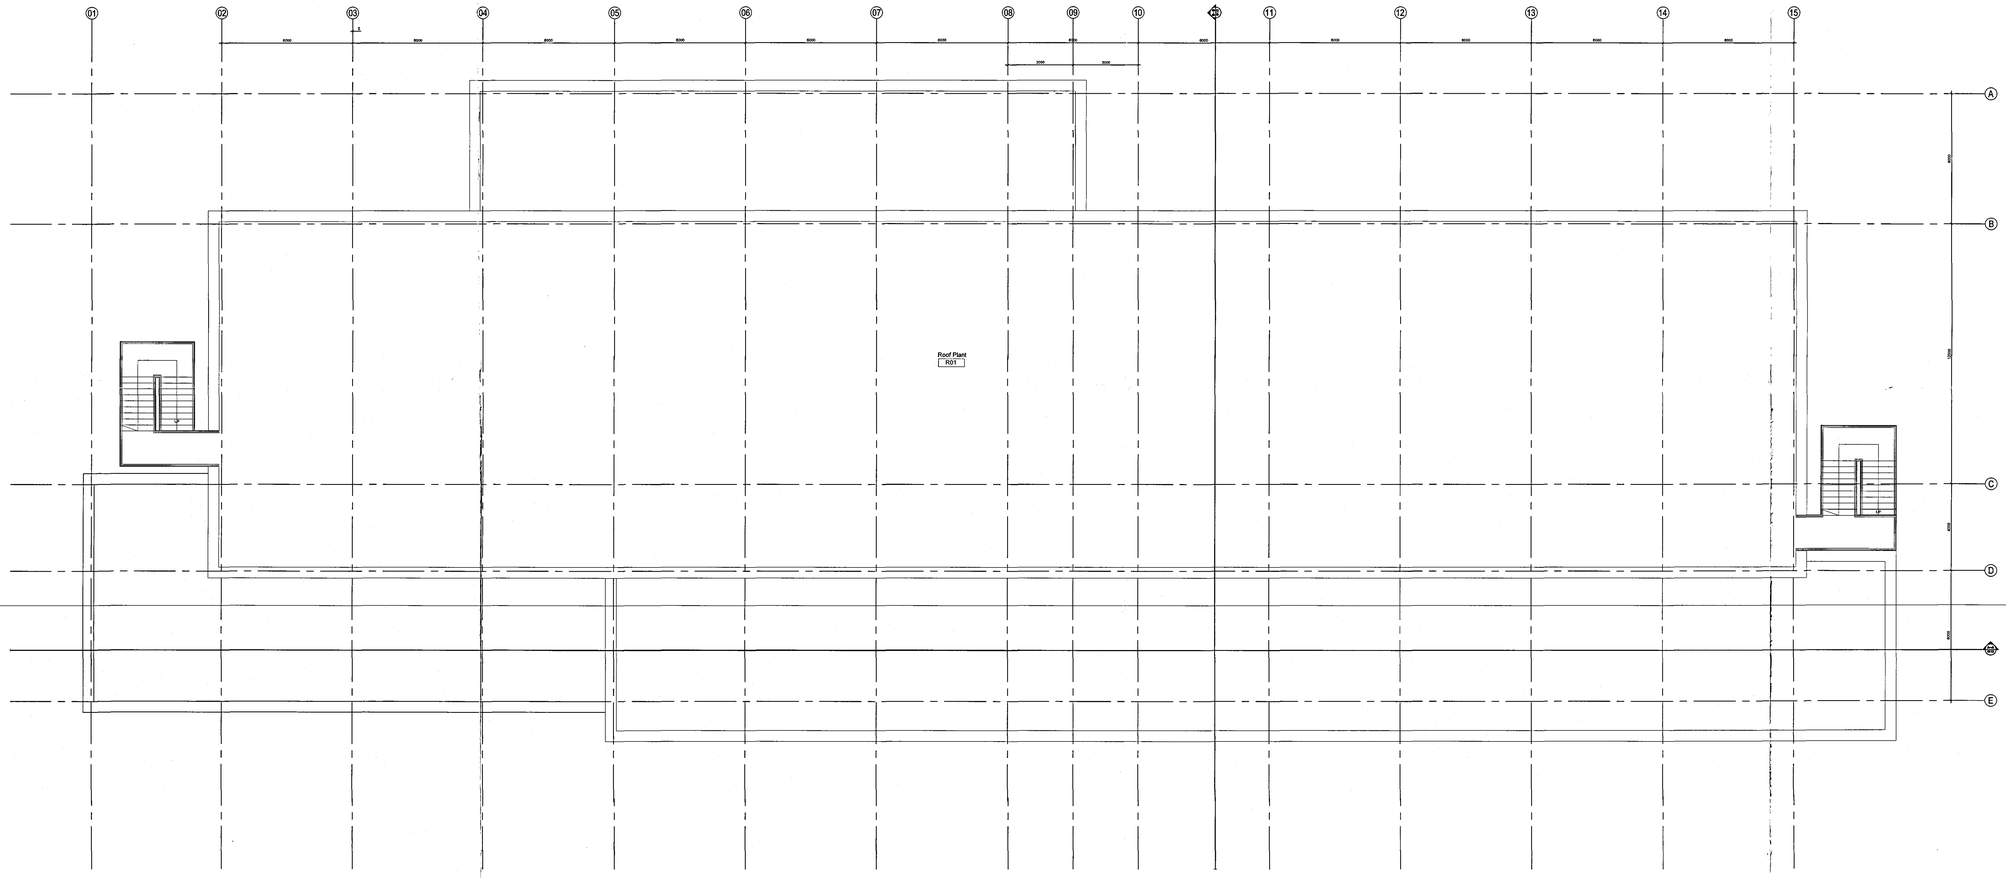

ROOF PLAN. SCALE 1:100

SHDC
PLANNING & DEVELOPMENT
- 5 JUL 2006
Ref. S/936/06

DETERMINED
PLAN

Rev	Description	Date	Drwn

UL | Architects
PLANNING & DEVELOPMENT DIVISION
ESTATES AND FACILITIES
SERVICE BUILDING
BRAYFORD POOL
LINCOLN, LN6 7TS
TEL: 01522 886749 FAX:01522 886247

UNIVERSITY OF LINCOLN

PROJECT. **Holbeach 2**	
No. **442**	
DWG TITLE. **Proposed Roof Plan**	
DWG No. **0112**	REV *****
DRWN BY. **hz**	CHECKED BY.
SCALE. A0@ **1:100**	DATE **06.06.06**