NOTES

CONTRACTOR TO CHECK ALL DIMENSIONS ON SITE
DO NOT SCALE

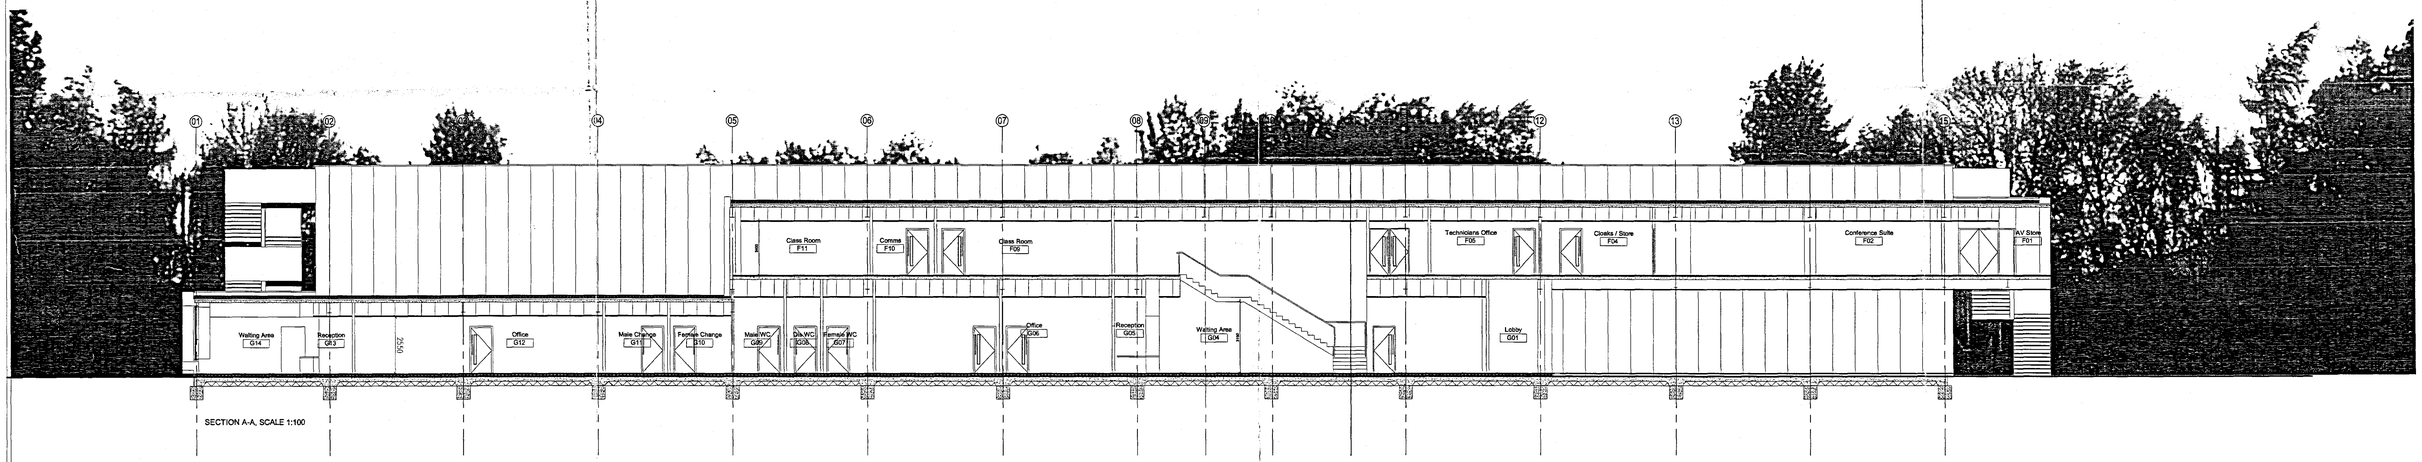

SECTION A-A, SCALE 1:100

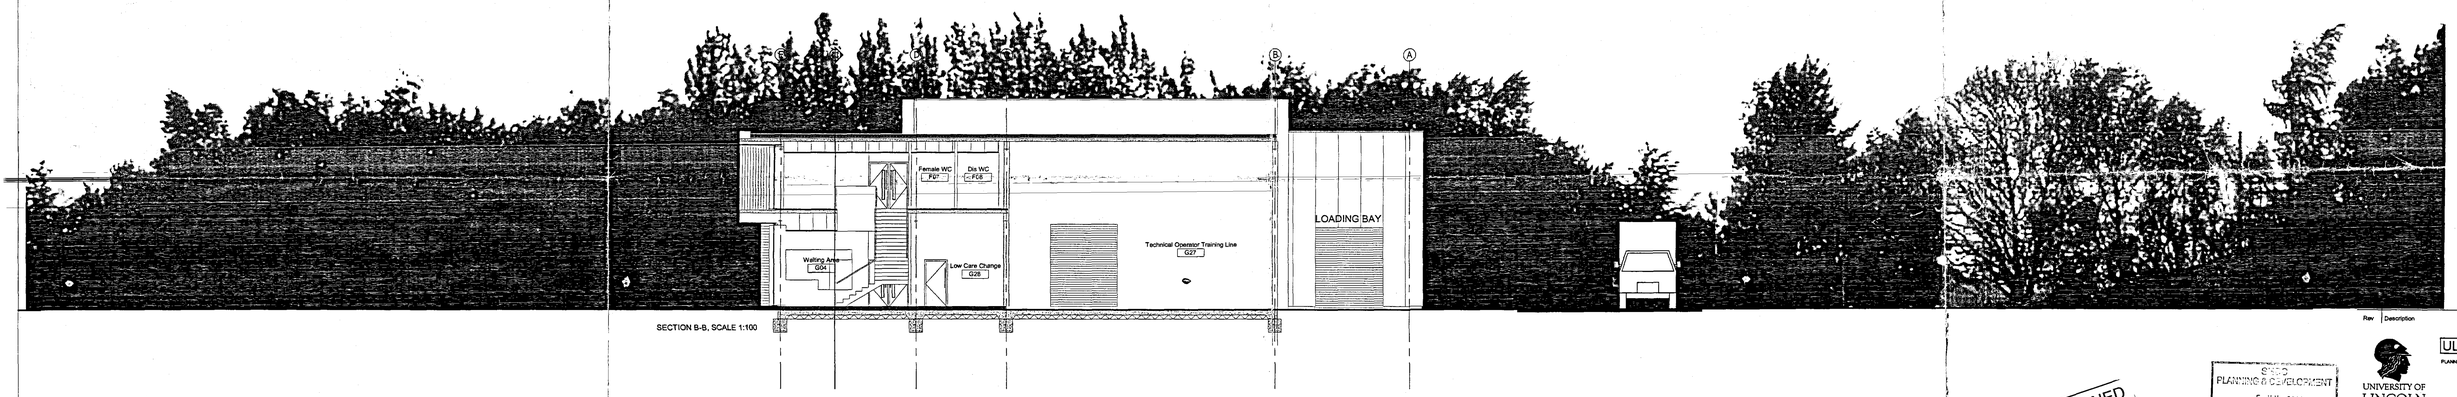

SECTION B-B, SCALE 1:100

DETERMINED PLAN

SSD PLANNING & DEVELOPMENT - 5 JUL 2006 Ref. 0956/06

Rev	Description	Date	Drwn

UNIVERSITY OF LINCOLN

UL Architects
PLANNING & DEVELOPMENT DIVISION
ESTATES AND FACILITIES
SERVICE BUILDING
BRAYFORD POOL
LINCOLN, LN6 7TS
TEL: 01522 886748 FAX:01522 886567

PROJECT. Holbeach 2	
No. 442	
DWG TITLE. Proposed Sections A-A, B-B	
DWG No. 0113	REV *
DRWN BY. hz	CHECKED BY.
SCALE. A0@ 1:100	DATE 26/06/06