

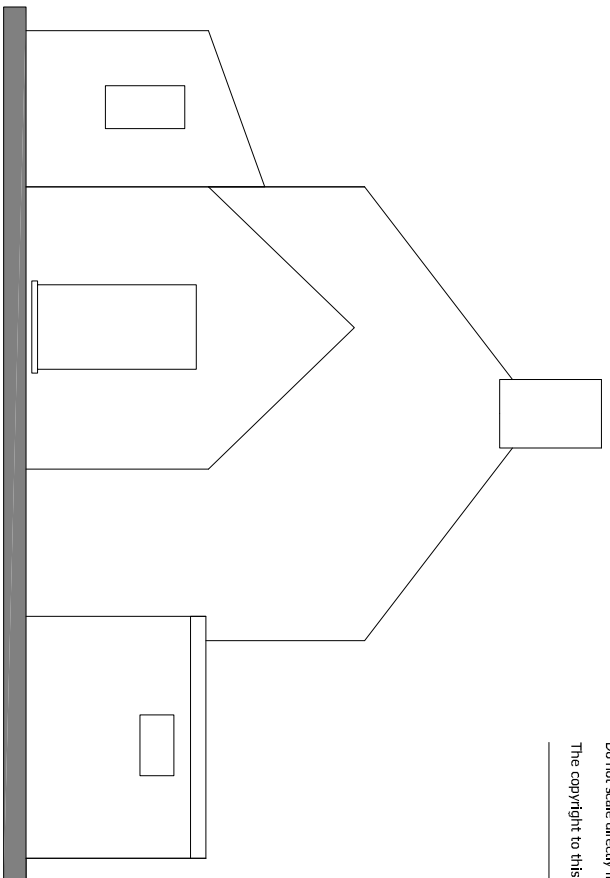
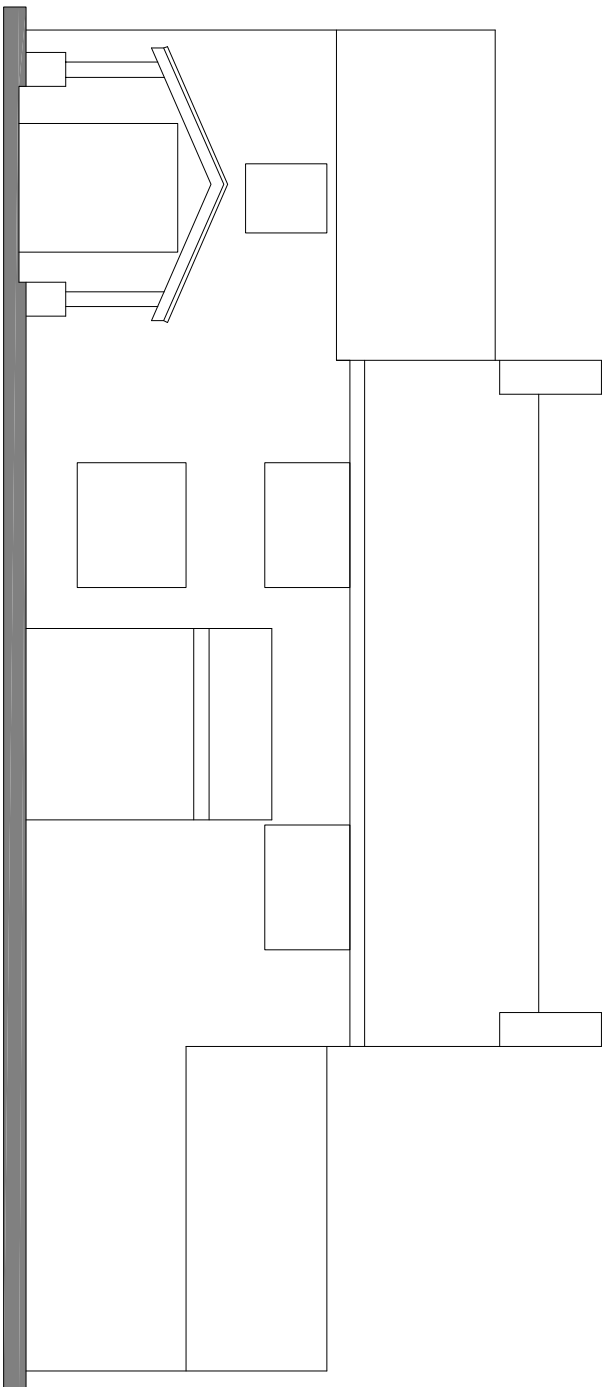
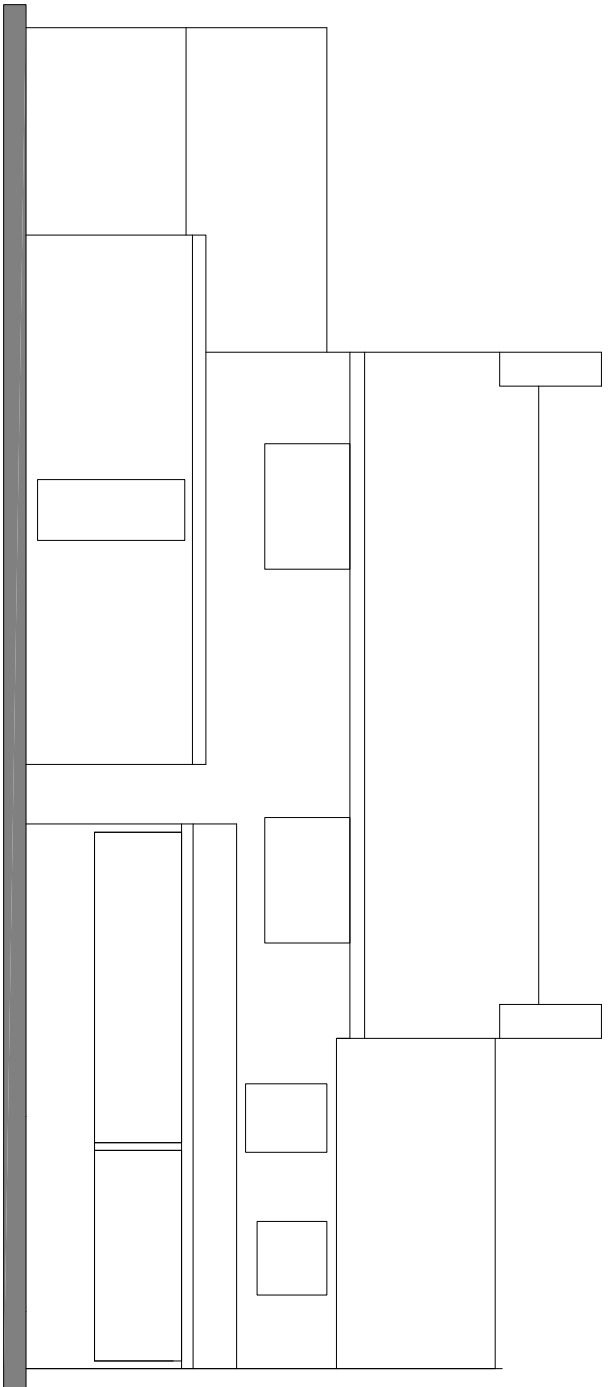


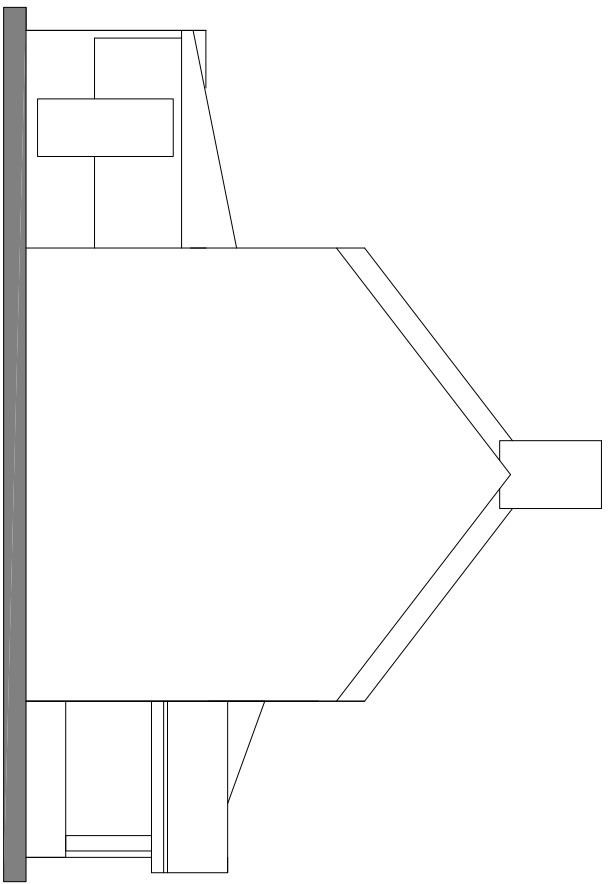


Do not scale directly from this drawing. All dimensions are to be checked by the architect. The copyright in this drawing is owned by Trevor A Day RIBA Ltd.

EXISTING ELEVATIONS

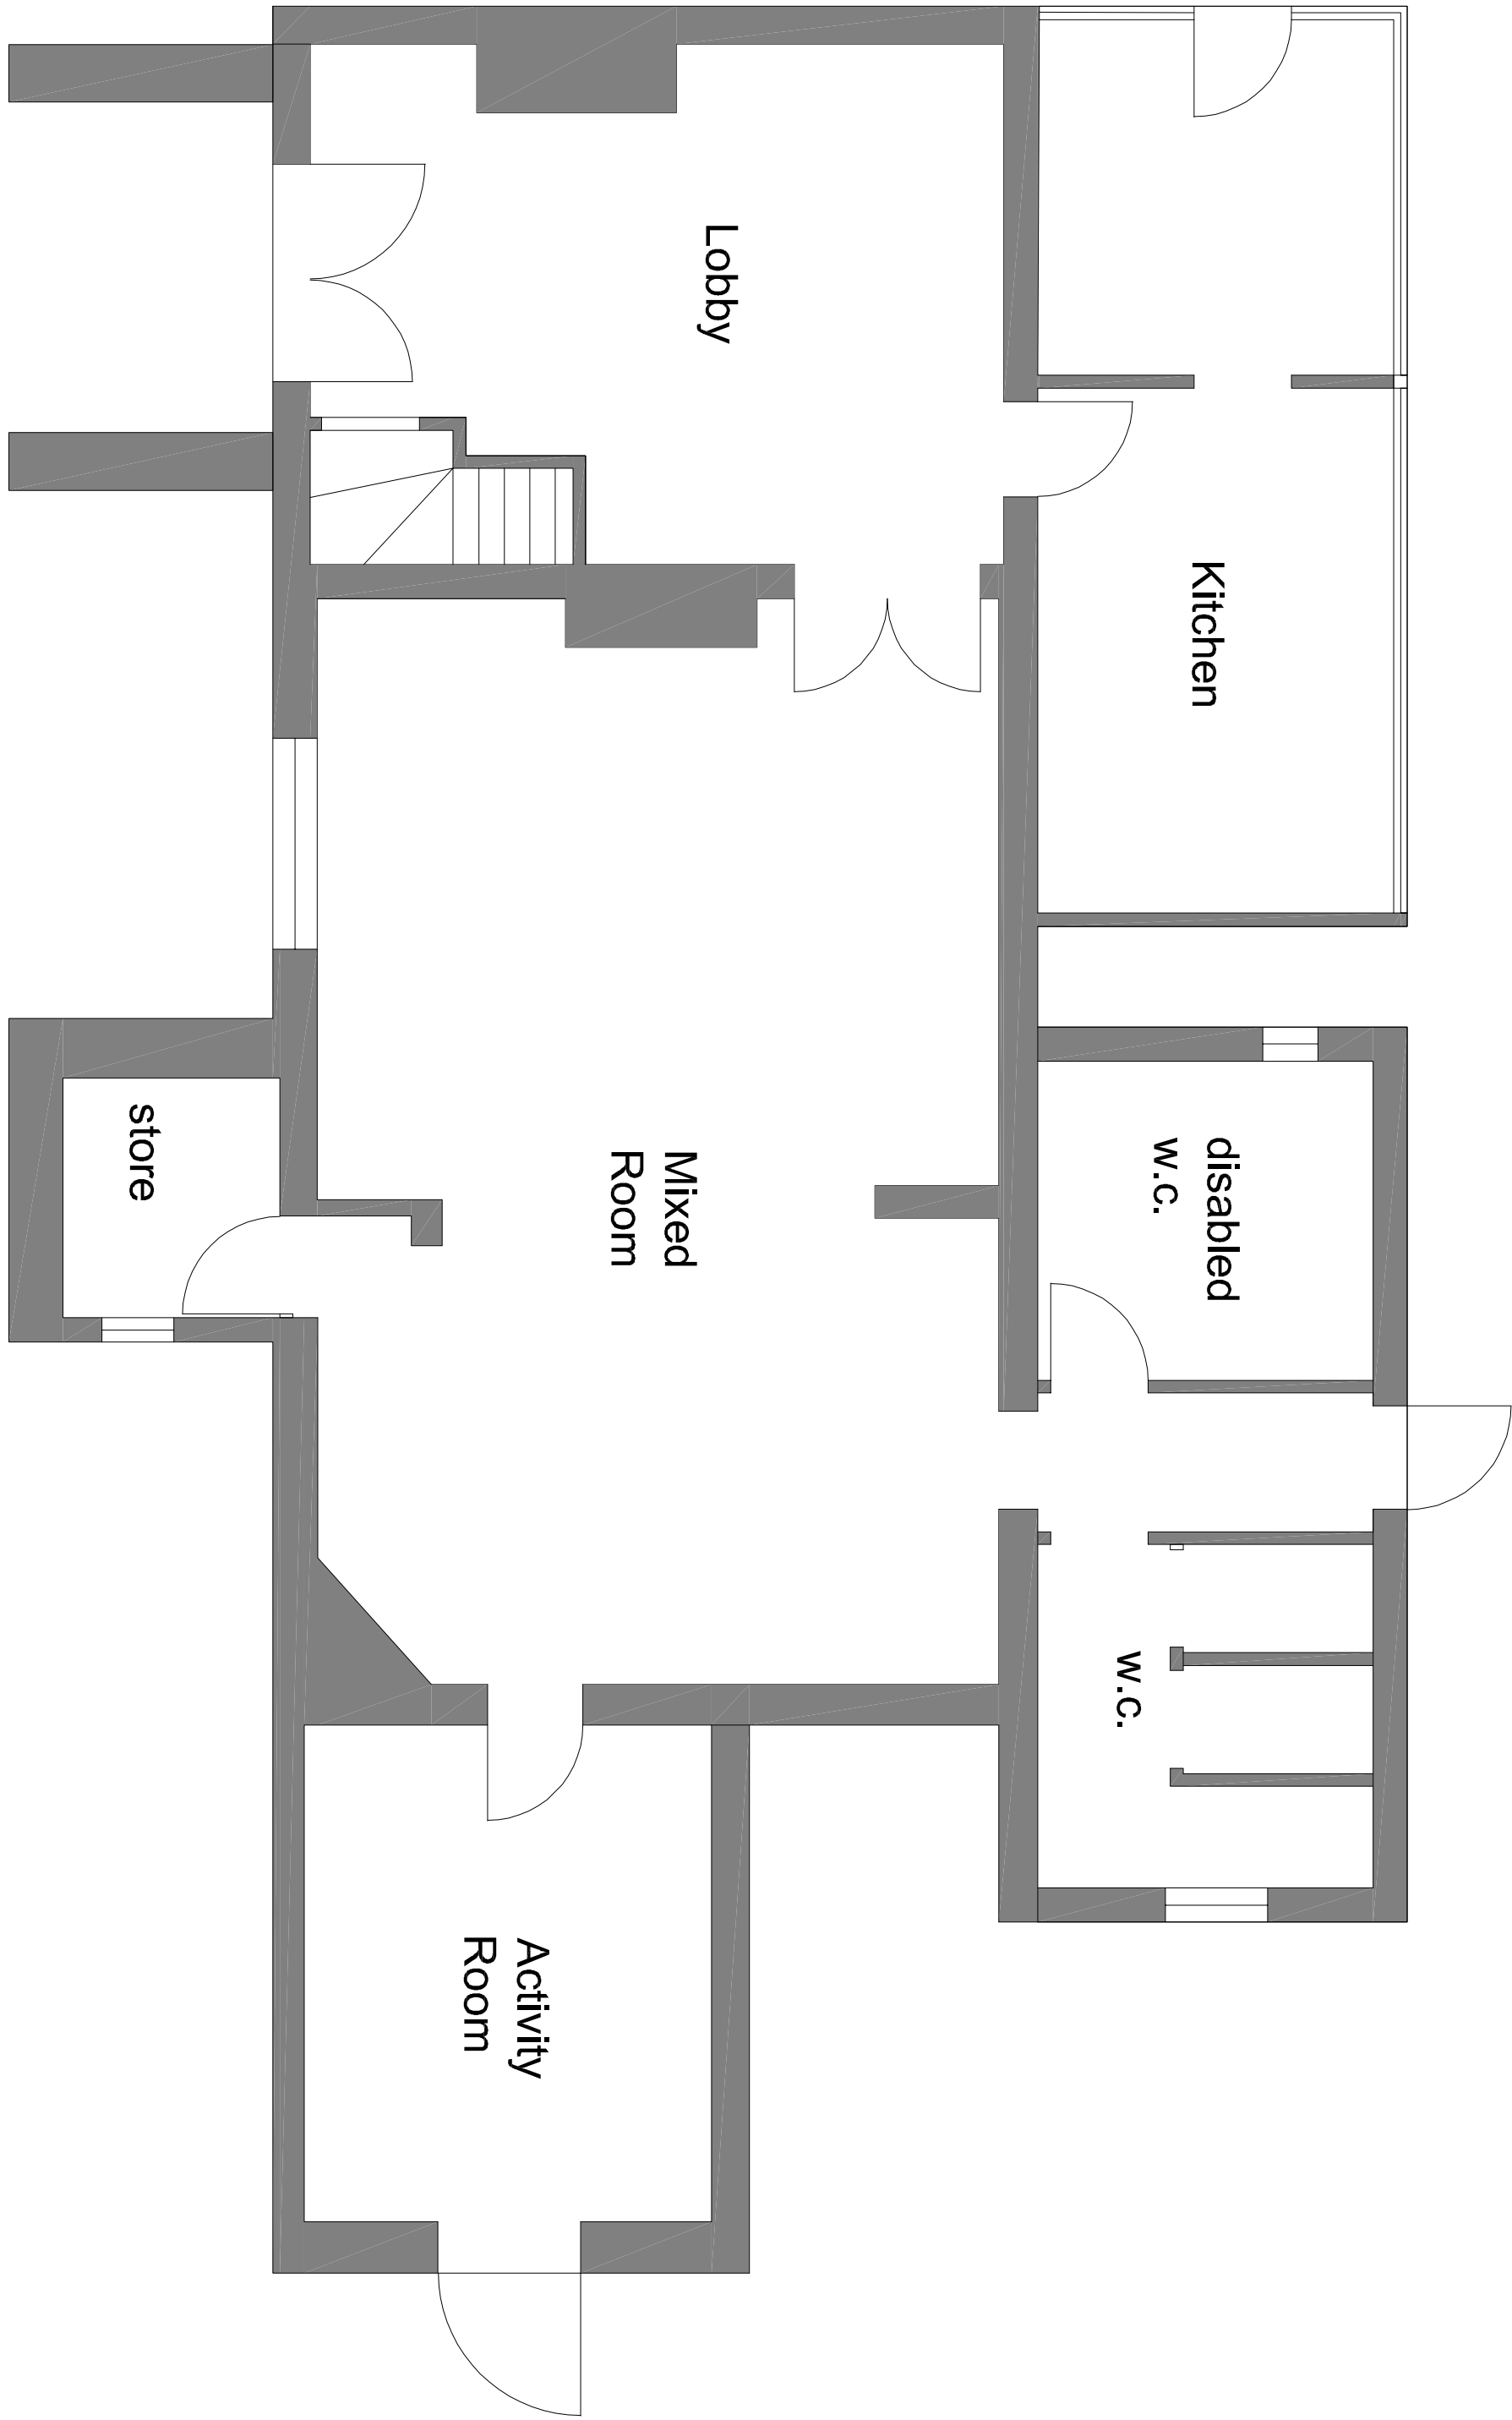

EXISTING GROUND FLOOR

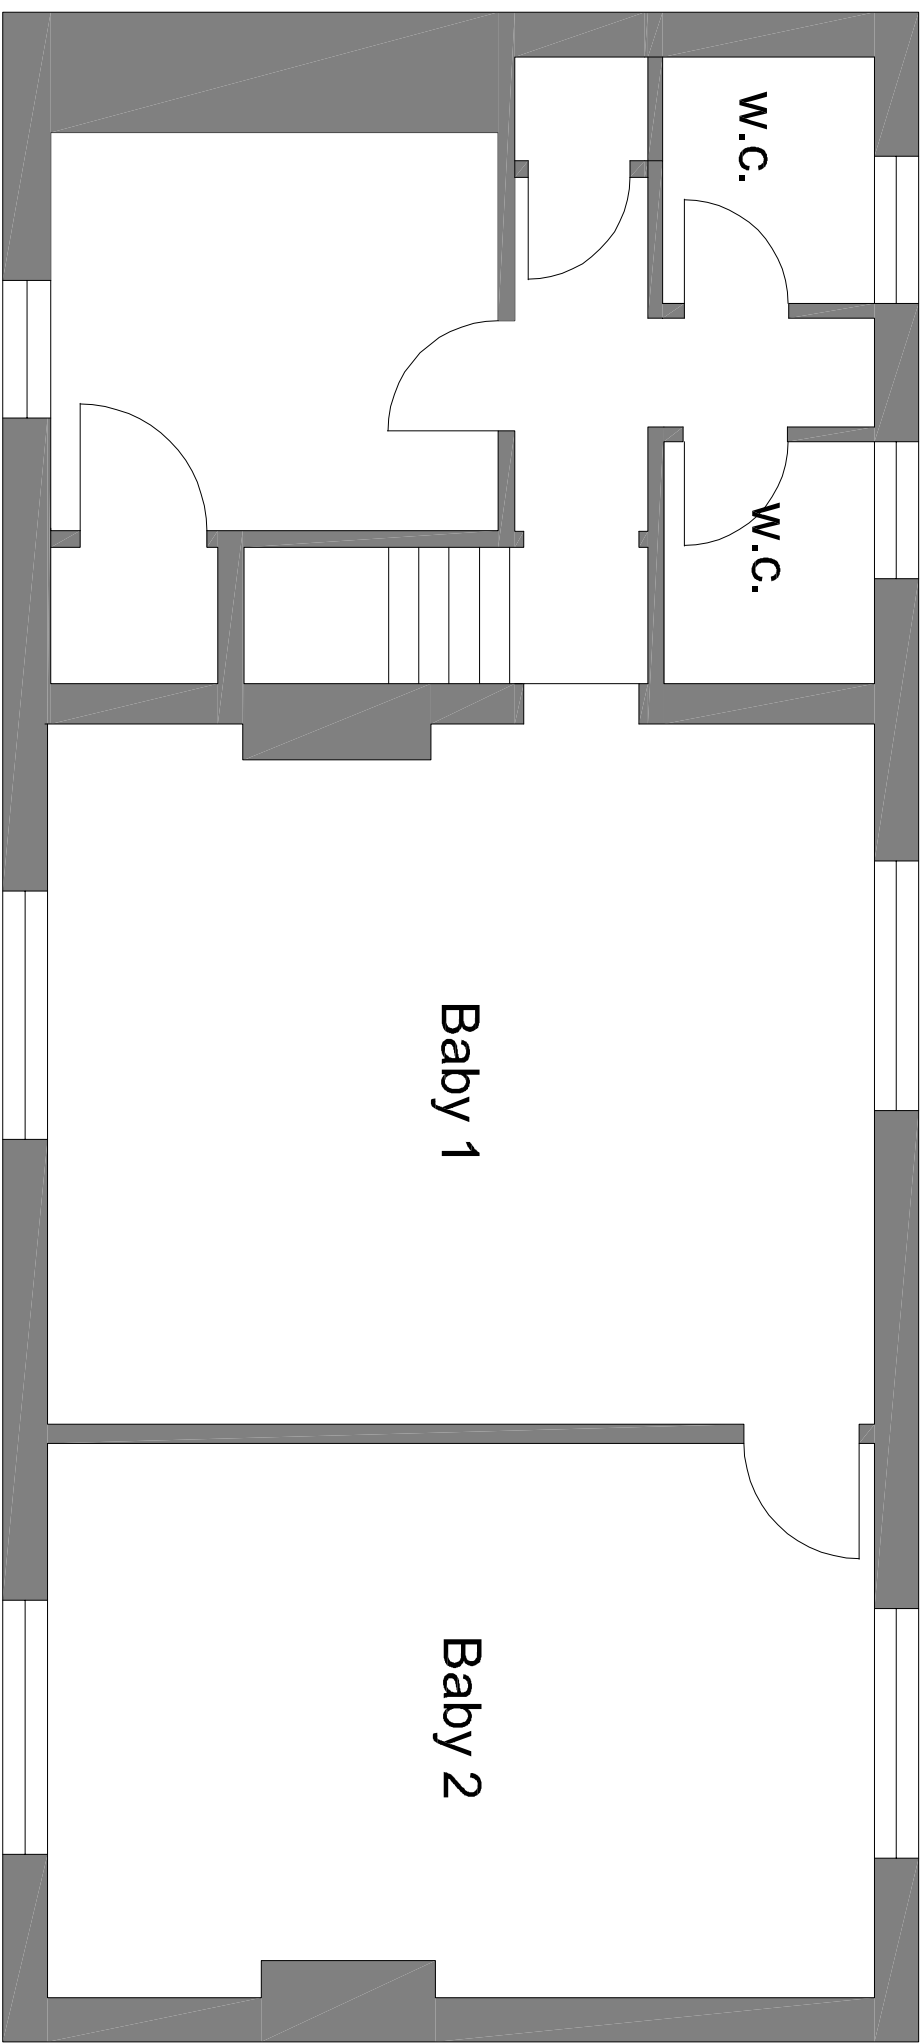

EXISTING FIRST FLOOR

Revision Date Drawn Description

Client Country Kids Day Nursery

Project Extension & Alteration @ Country Kids Day Nursery, Holbeach Drive

Drawing Planning (Existing)

Scale 1:50, 1:100, @ A1 Drawn AWM Checked TAC Date 19/05/2026 Drawing No. 24/656/PA/007

Trevor A Day RIBA Ltd, 14 Old Fenlake Road, Weston Hills, Spalding, Lincs, PE236DD
01405 380027 trevor@tdayarchitects.co.uk www.tdayarchitects.co.uk

