


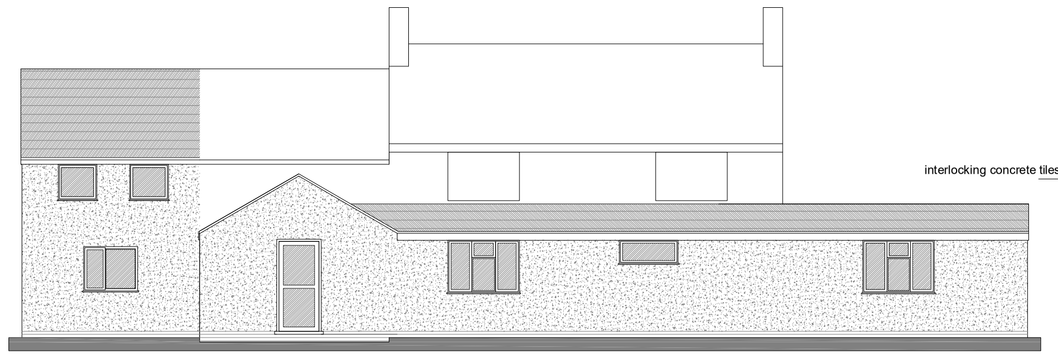


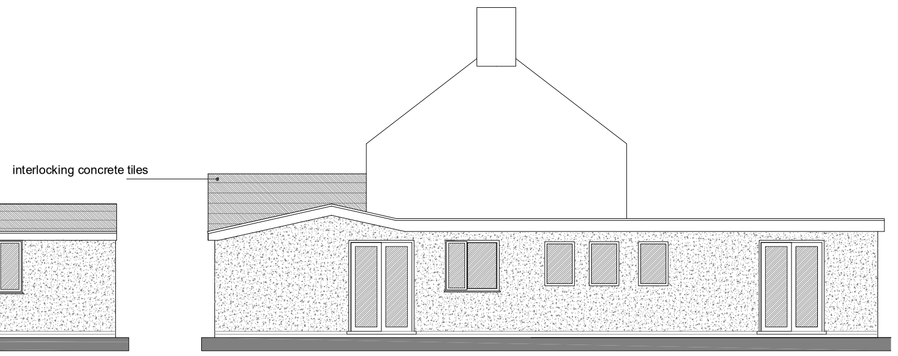


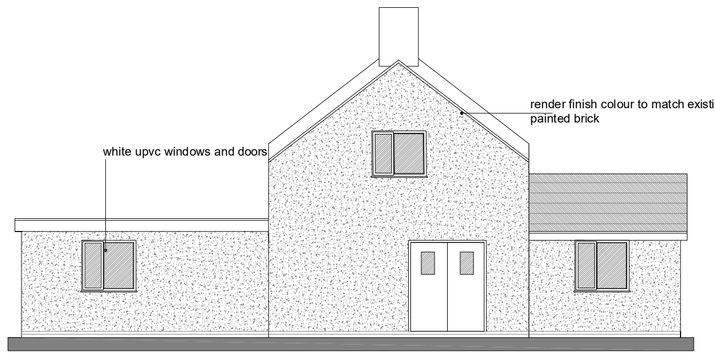

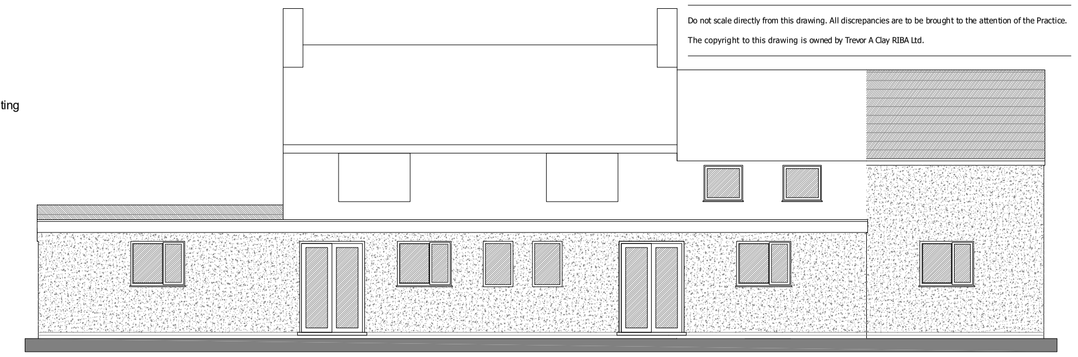


Do not scale directly from this drawing. All discrepancies are to be brought to the attention of the Practice.
The copyright to this drawing is owned by Trevor A Clay RIBA Ltd.

PROPOSED ELEVATIONS

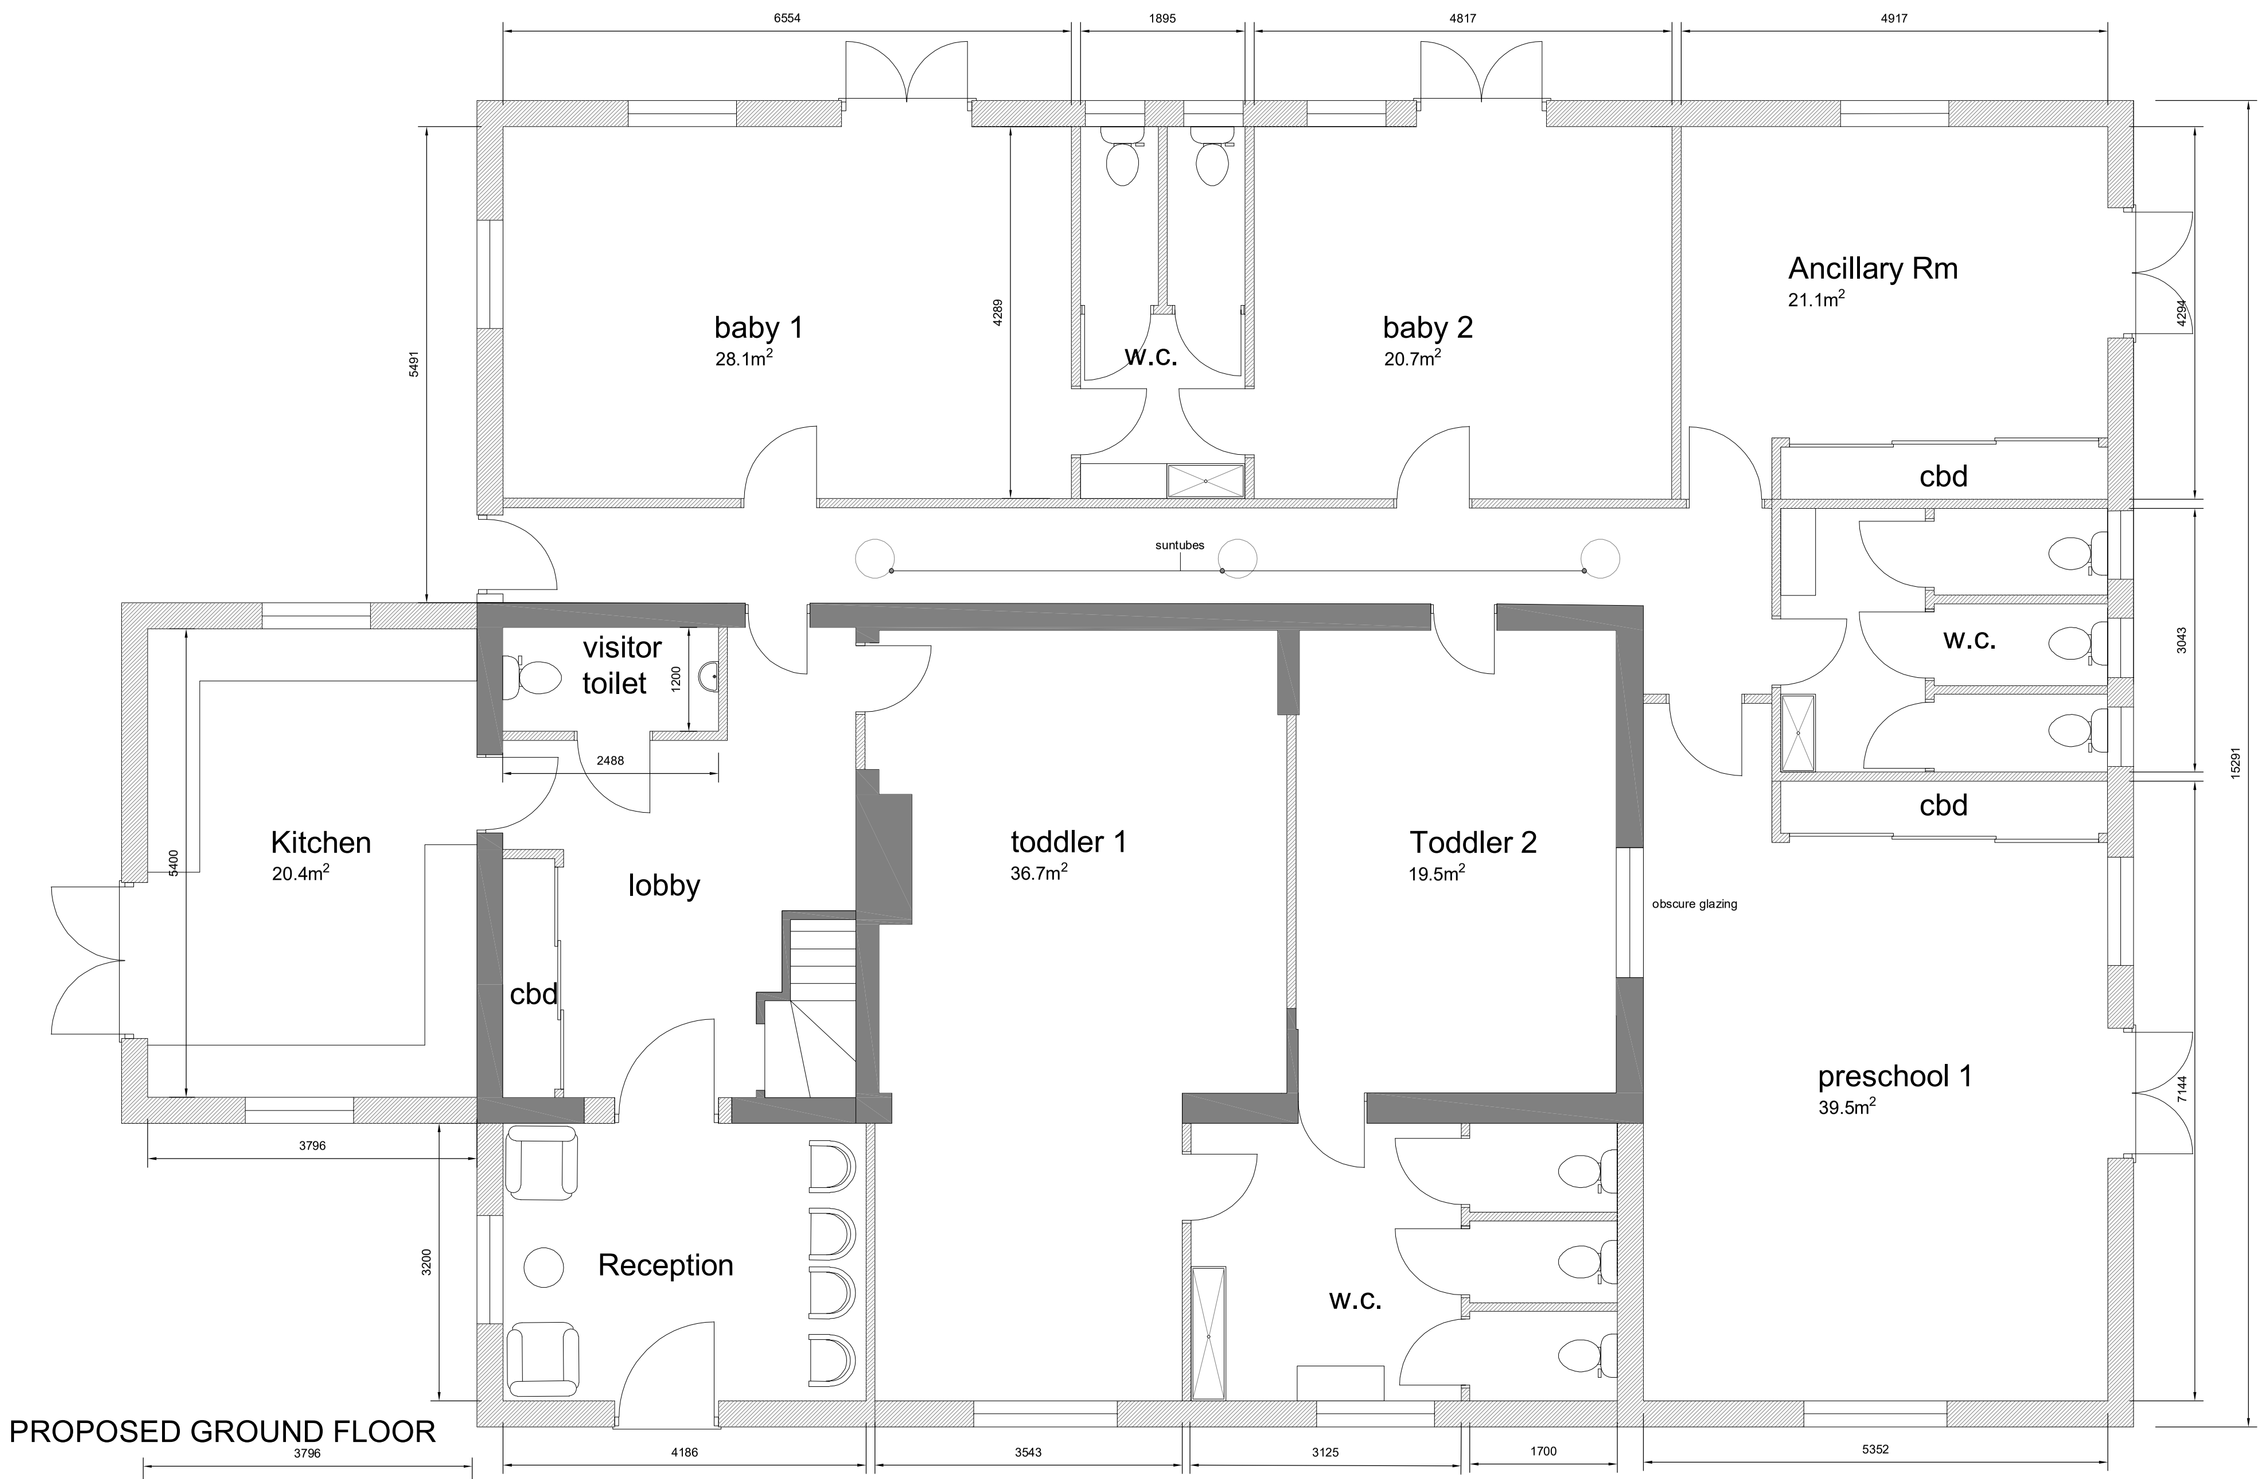

PROPOSED GROUND FLOOR

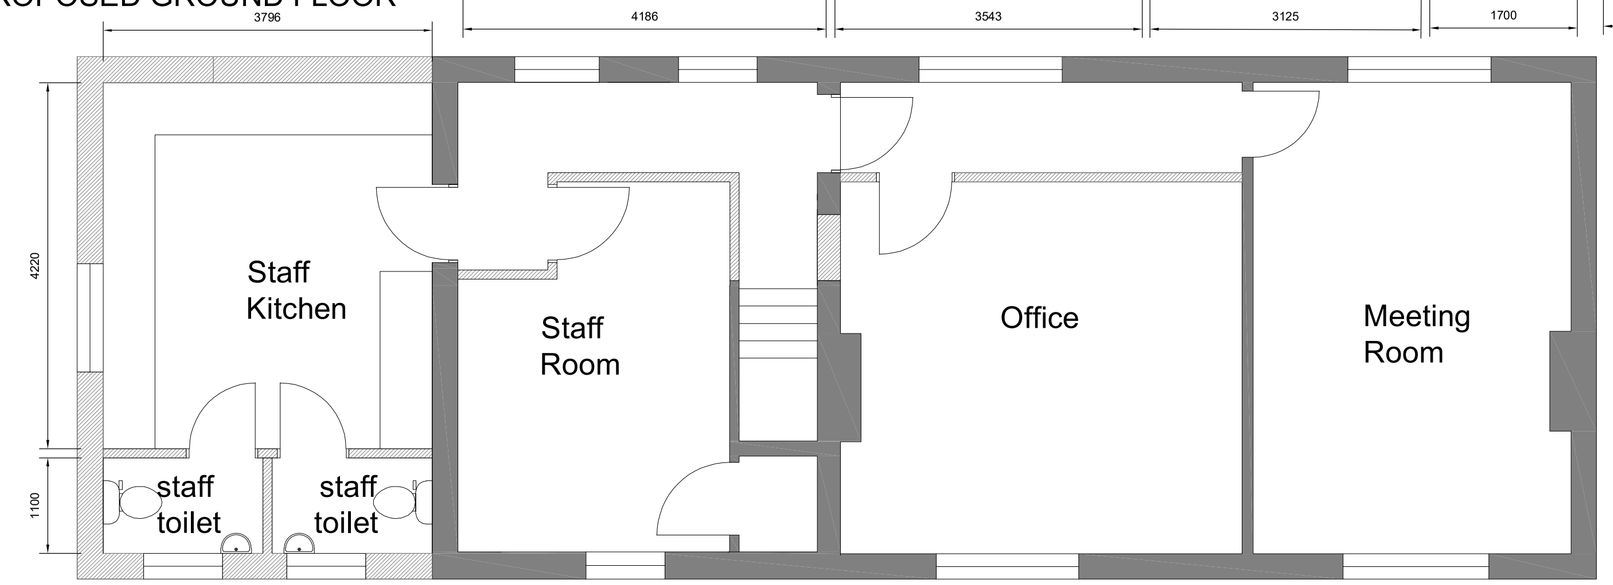

PROPOSED FIRST FLOOR

Revision	Date	Drawn	Description
B	26/09/26	AWM	Amendment kitchen window
A	21/07/26	AWM	Amendment to entrance porch roof

Client: Country Kids Day Nursery

Project: Extension & Alteration @ Country Kids Day Nursery, Holbeach Drove

Drawing: Planning (Proposed)

Scale: 1:50, 1:100, @ A1 Drawn: AWM Checked: TAC Date: 19/05/2026

Drawing No.: 24/656/PA/006AB

Trevor A Clay RIBA Ltd, 14 Old Fendike Road, Weston Hills, Spalding, Lincs. PE126DD
01406 380027 07778 597975 trevor@tacarchitects.co.uk www.tacarchitects.co.uk