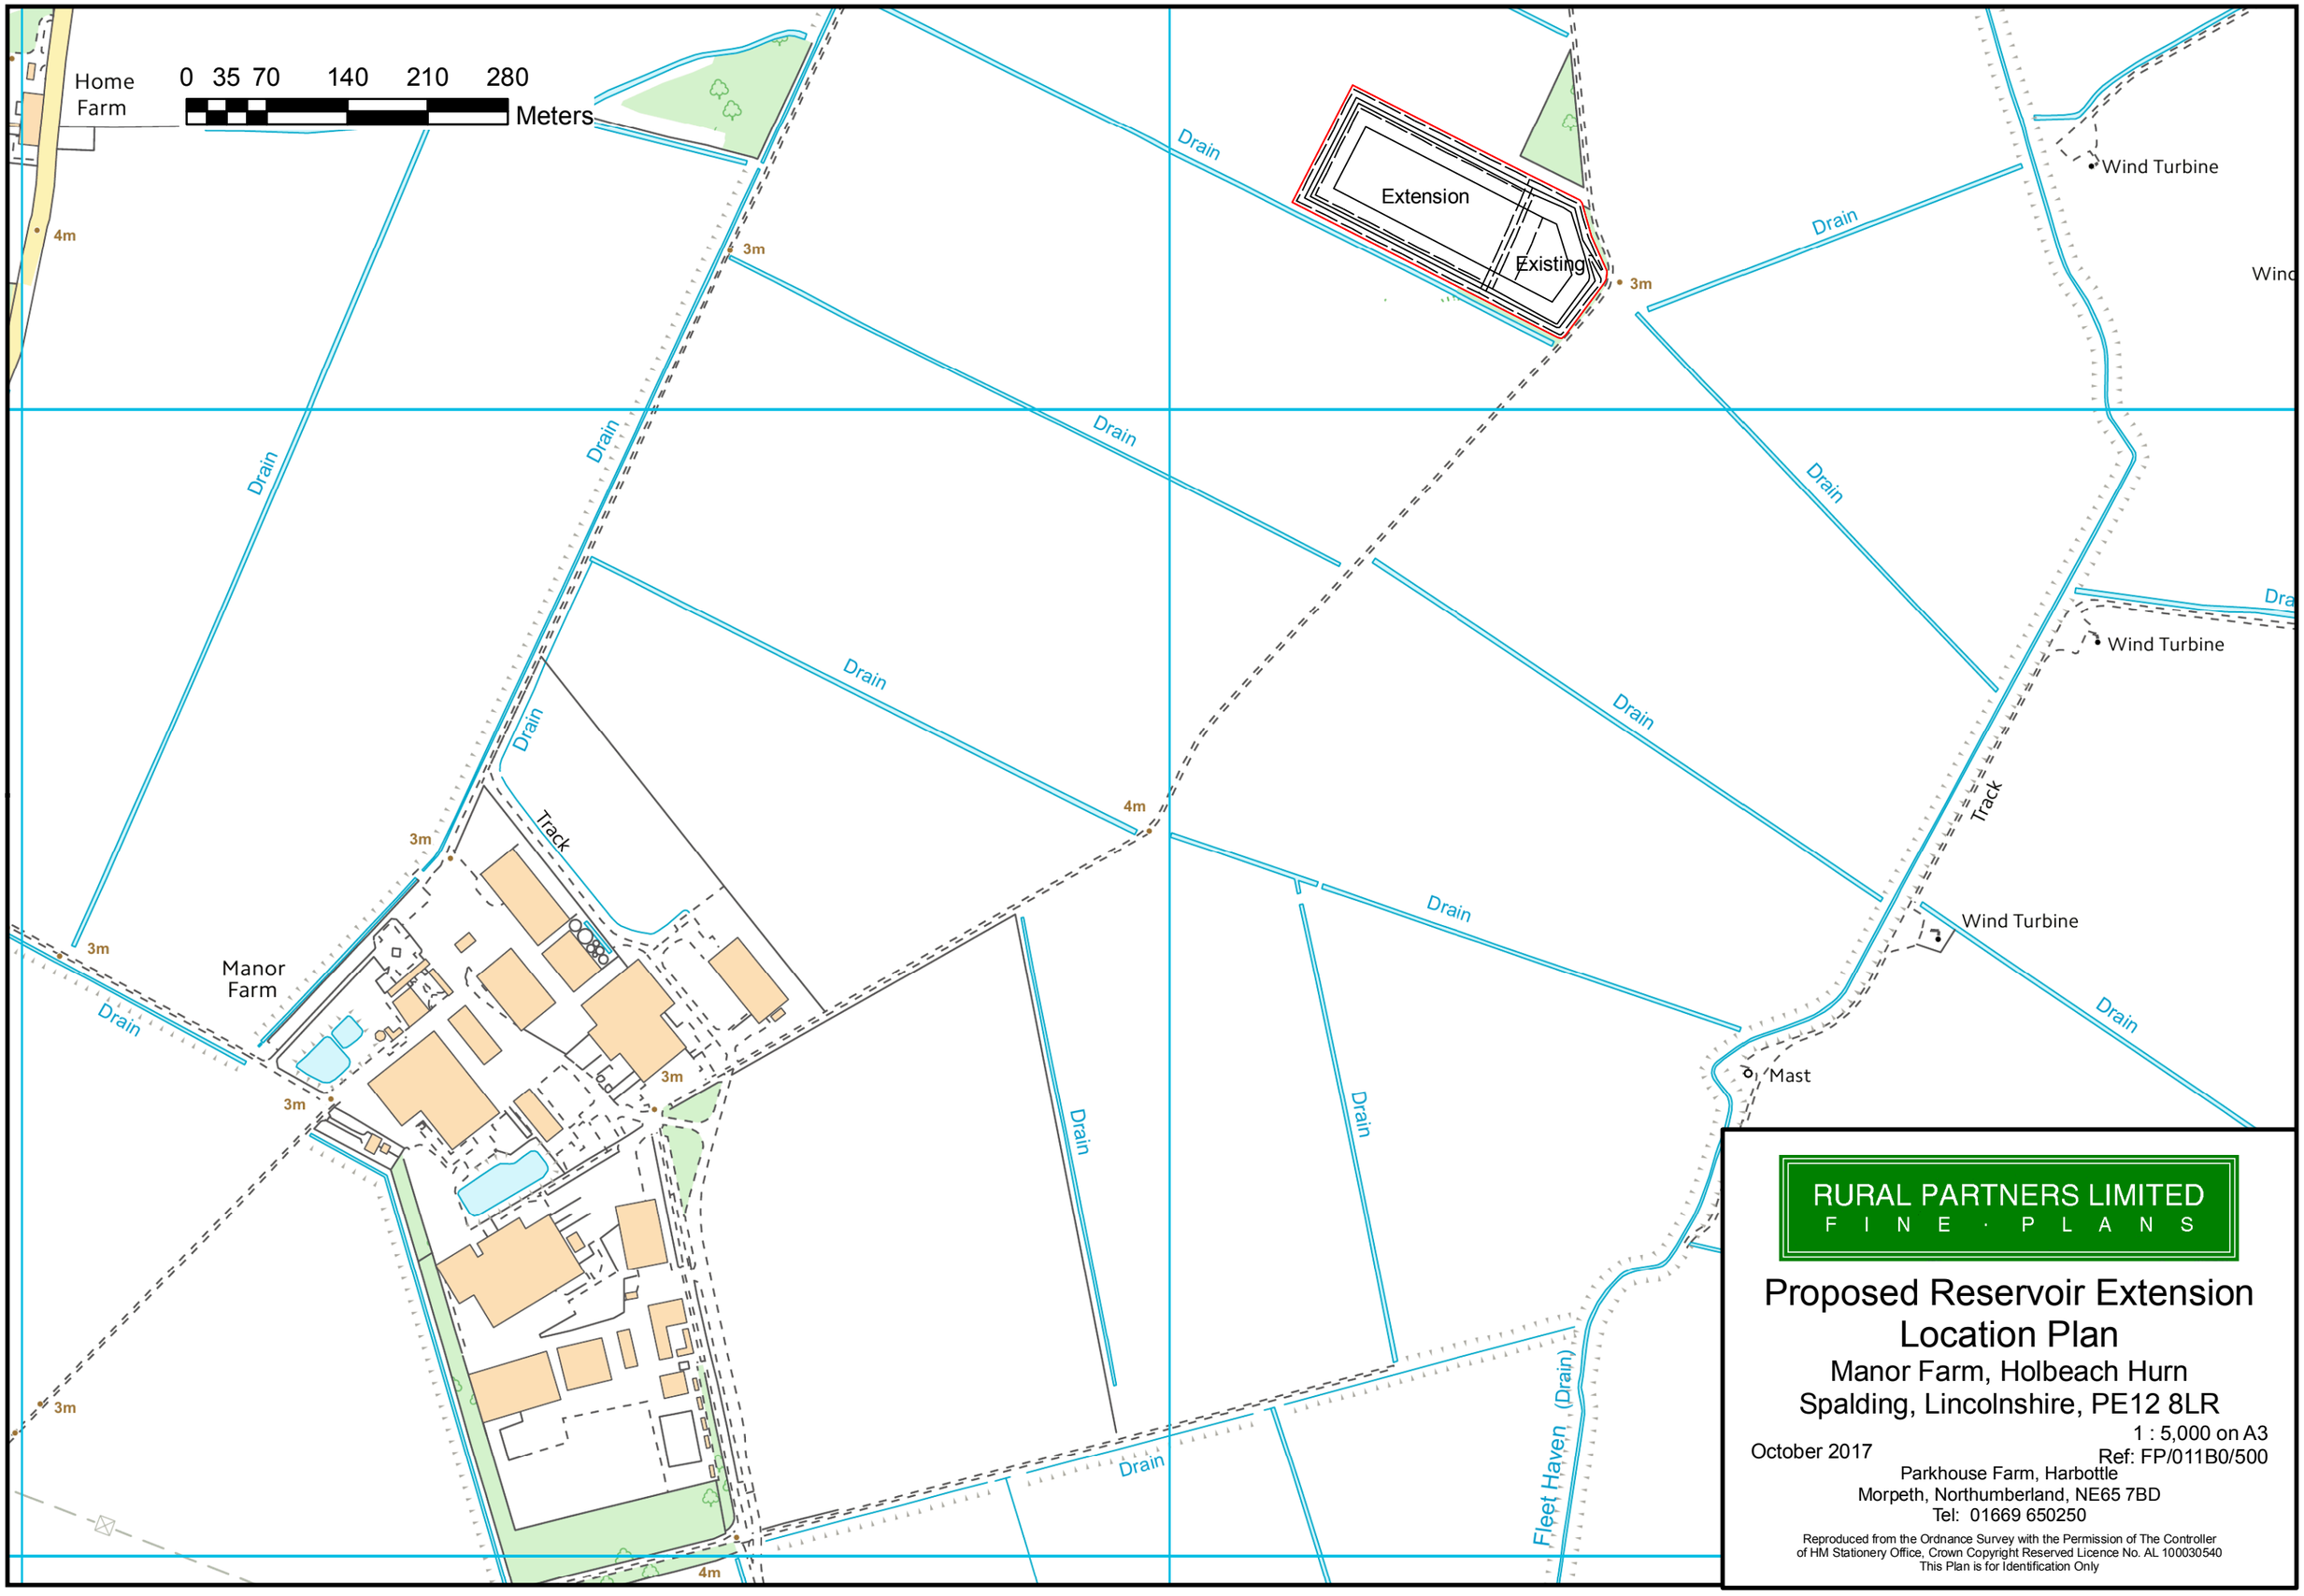

RURAL PARTNERS LIMITED
F I N E · P L A N S

Proposed Reservoir Extension Location Plan

Manor Farm, Holbeach Hurn
Spalding, Lincolnshire, PE12 8LR

October 2017

1 : 5,000 on A3
Ref: FP/011B0/500

Parkhouse Farm, Harbottle
Morpeth, Northumberland, NE65 7BD
Tel: 01669 650250

Reproduced from the Ordnance Survey with the Permission of The Controller of HM Stationery Office, Crown Copyright Reserved Licence No. AL 100030540
This Plan is for Identification Only