

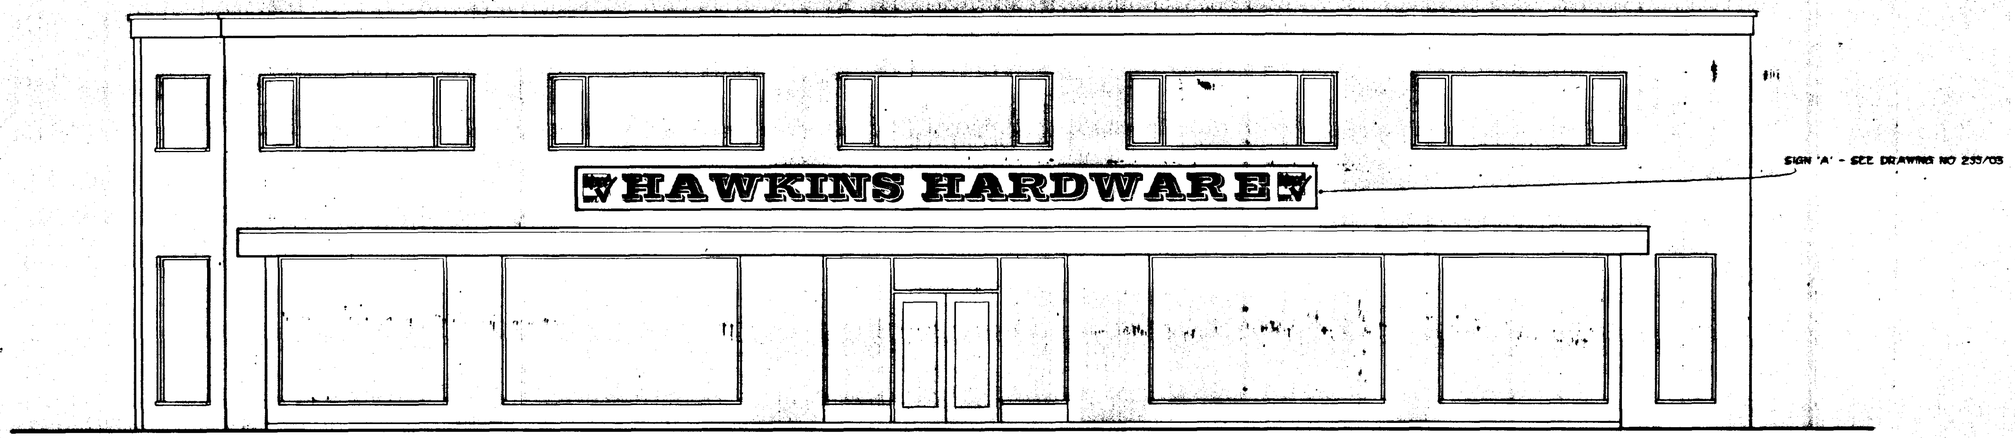


FRONT ELEVATION (TO CHAPEL STREET)

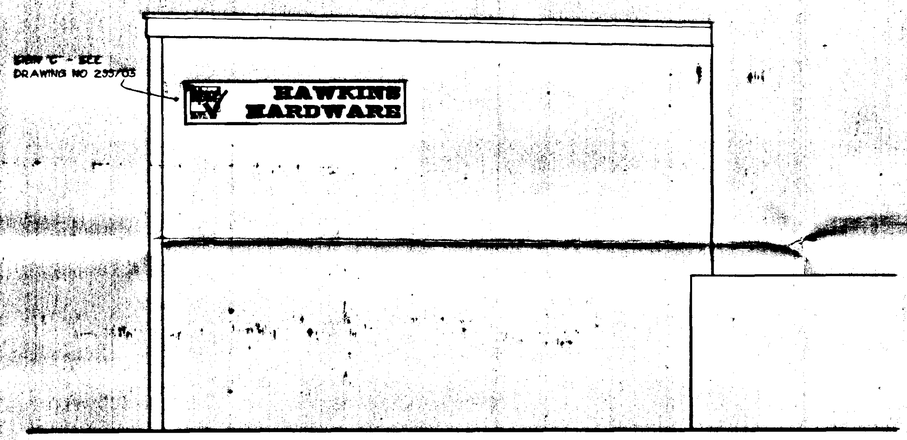

SIDE ELEVATION (TO HIGH STREET)

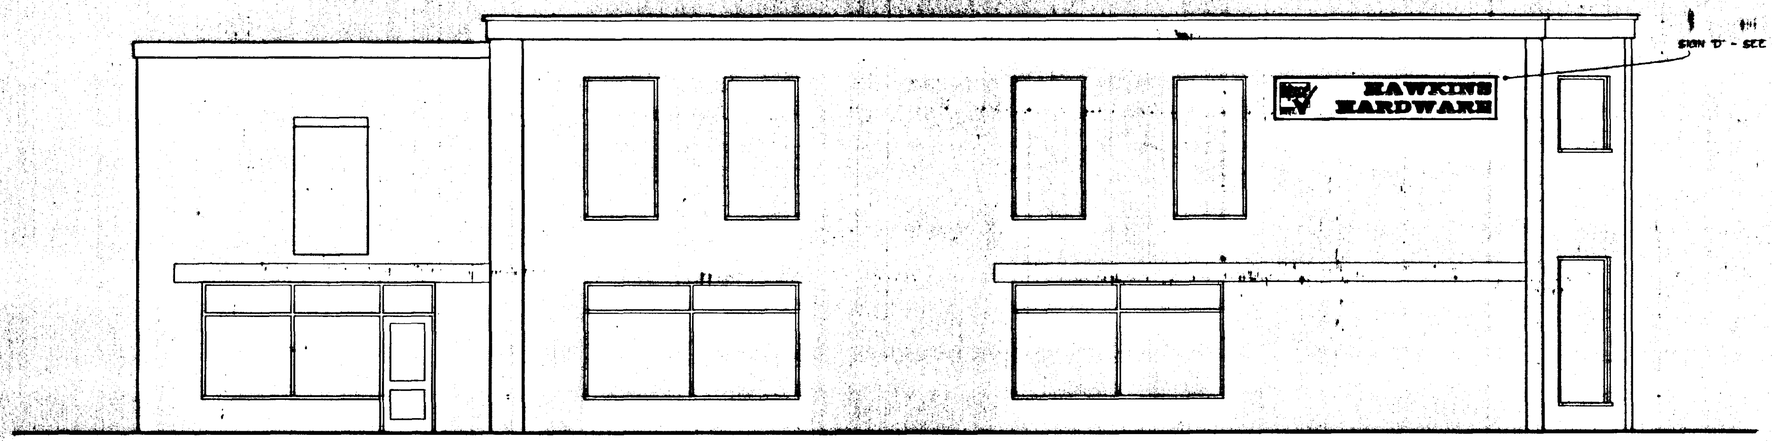

SIDE ELEVATION (TO VICTORIA STREET)

SOUTH HOLLAND DC
HOUSING & PLANNING
19 NOV 1999
Ref: 0960/99

APPROVED PLAN
Ref.

DETERMINED PLAN

NOTES

DIMENSIONS

Do not scale from this drawing.

All dimensions are to be checked on site by the builder who shall take responsibility for measurements for construction and ordering purposes from commencement of site works.

Whilst every effort is made to ensure accuracy in dimensioning, measurements should be carefully checked to ensure compatibility with existing structures and features.

A Sign 'B' on corner of building omitted. 2.2500mm fascia sign omitted. 15/11/99

Revisions

Richard J Diggle
Building Design Consultant
9 Cassons Close
Weston Hills
Spalding
Lincs
PE12 6DX
Telephone/Fax: 01775 710201
Mobile: 07771 621902


Project
NEW SHOP SIGNAGE
RETAIL STORE
CHAPEL STREET
HOLBEACH
LINCS
PE12 7DJ

L & S HAWKINS & SON


Drawing
PROPOSED ELEVATIONS

Scale	Date	Drawn
1:50	Sept 99	R J Diggle

Drawing Number
299/01 A

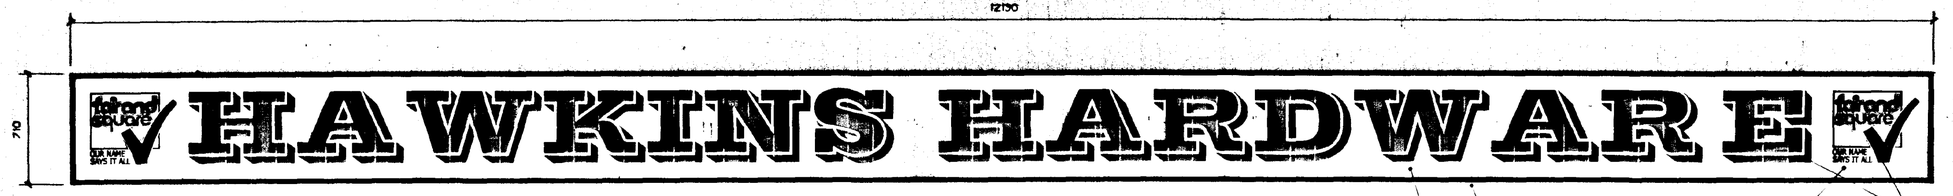

SIGN 'A' DETAIL 1:20 (1NO TOTAL)

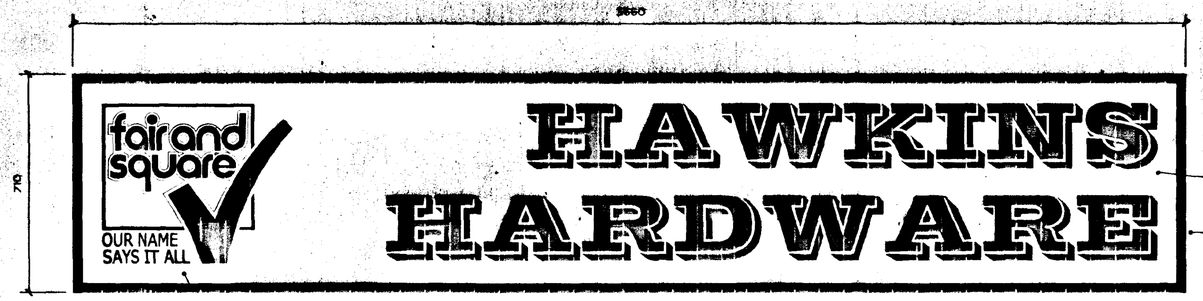

SIGN 'C' & 'D' DETAIL 1:10 (2NO TOTAL)

AMENDED PLAN
Ref.

SOUTH HOLLAND DC
HOUSING & PLANNING
19 NOV 1999
Ref: S/0960/99

DETERMINED PLAN

NOTES

DIMENSIONS

Do not scale from this drawing.

All dimensions are to be checked on site by the builder who shall take responsibility for measurements for construction and ordering purposes from commencement of site works.

Whilst every effort is made to ensure accuracy in dimensioning, measurements should be carefully checked to ensure compatibility with existing structures and features.

A Sign 'B' removed. Matt finish added. 15/11/99

Revisions

Richard J Diggle
Building Design Consultant
9 Cassons Close
Weston Hills
Spalding
Lincs
PE12 6DX
Tel/Fax/Fax: 01775 710281
Mobile: 07771 821902


Project
NEW SHOP SIGNAGE
RETAIL STORE
CHAPEL STREET
HOLBEACH
LINCS
PE12 7DJ

L S HAWKINS & SON

Drawing
SIGN DETAILS

Scale	Date	Drawn
1:20 / 1:10	Sept 99	R J Diggle

Drawing Number
299/03 A

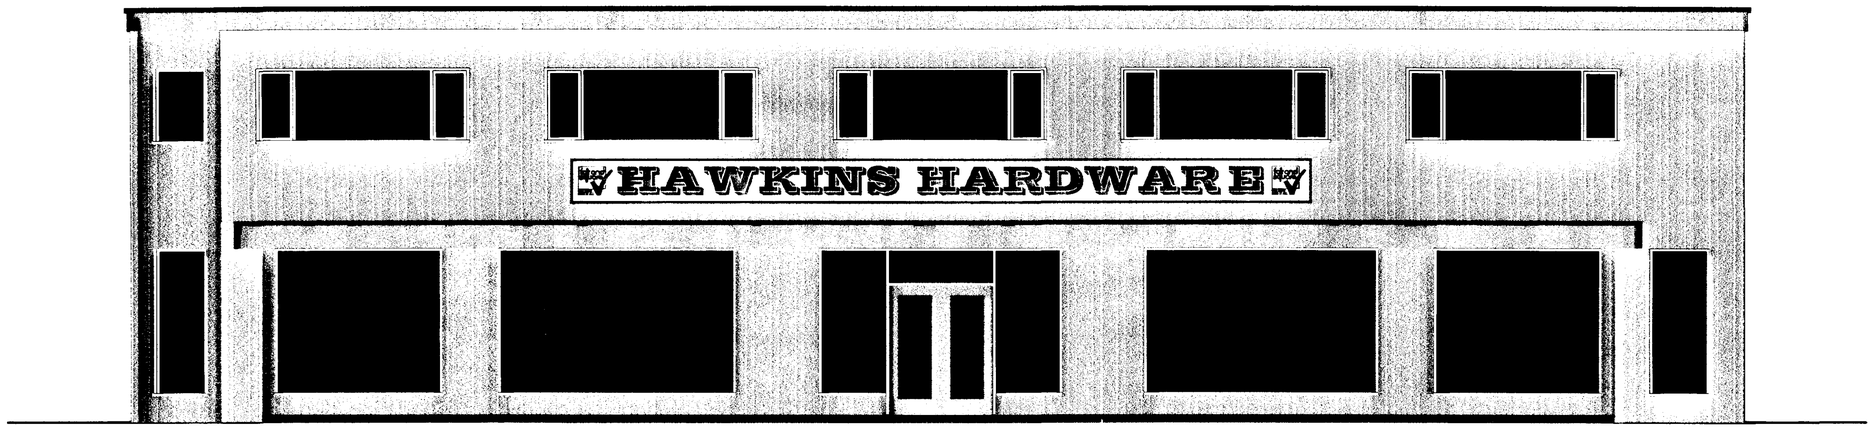


FRONT ELEVATION (TO CHAPEL STREET)

fair and square


OUR NAME SAYS IT ALL

LOGO DETAIL - NTS

NB Colour of building not entirely accurate.

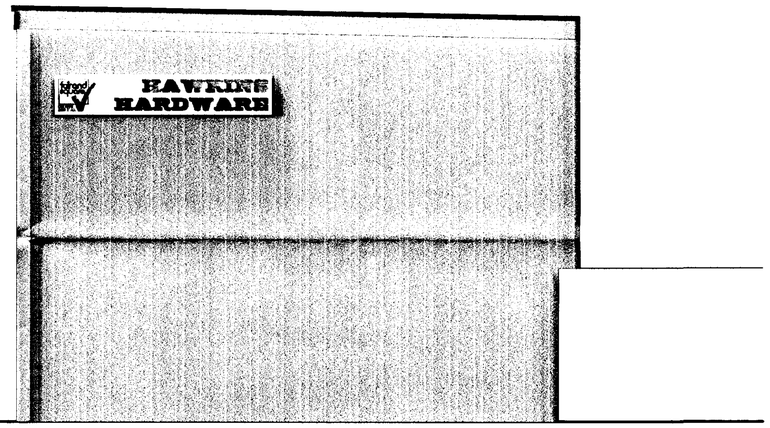

SIDE ELEVATION (TO HIGH STREET)

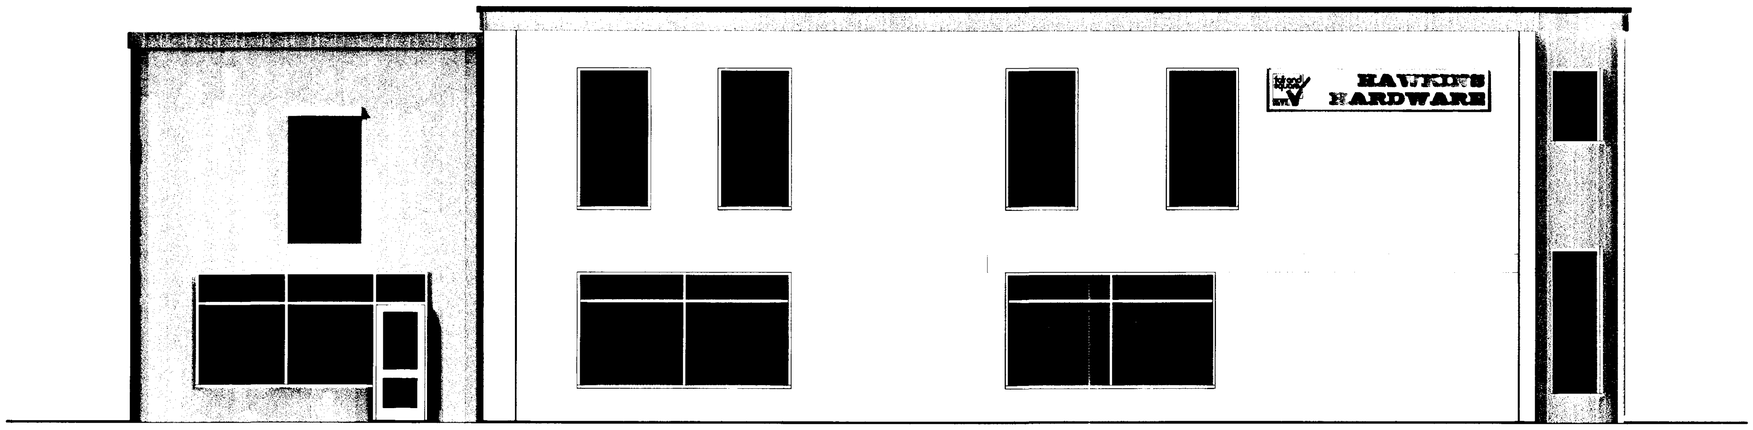

SIDE ELEVATION (TO VICTORIA STREET)

NOTES

DIMENSIONS

Do not scale from this drawing.

All dimensions are to be checked on site by the builder who shall take responsibility for measurements for construction and ordering purposes from commencement of site works.

Whilst every effort is made to ensure accuracy in dimensioning, measurements should be carefully checked to ensure compatibility with existing structures and features.

A Sign B on corner of building omitted. 22500mm fascia sign omitted. 15/11/99

Revisions

Ref.

0960/99

Richard J Diggle

Building Design Consultant

9 Cassons Close
Weston Hills
Spalding
Lincs
PE12 6DX

Telephone/Fax: 01775 710281
Mobile: 07771 621902

Project

NEW SHOP SIGNAGE
RETAIL STORE
CHAPEL STREET
HOLBEACH
LINCS
PE12 7DJ

L S HAWKINS & SON

Drawing

PROPOSED ELEVATIONS (COLOURED)

Scale	Date	Drawn
1:50	Sept 99	R J Diggle

Drawing Number

299/02 A