
DO NOT REMOVE FROM FILE

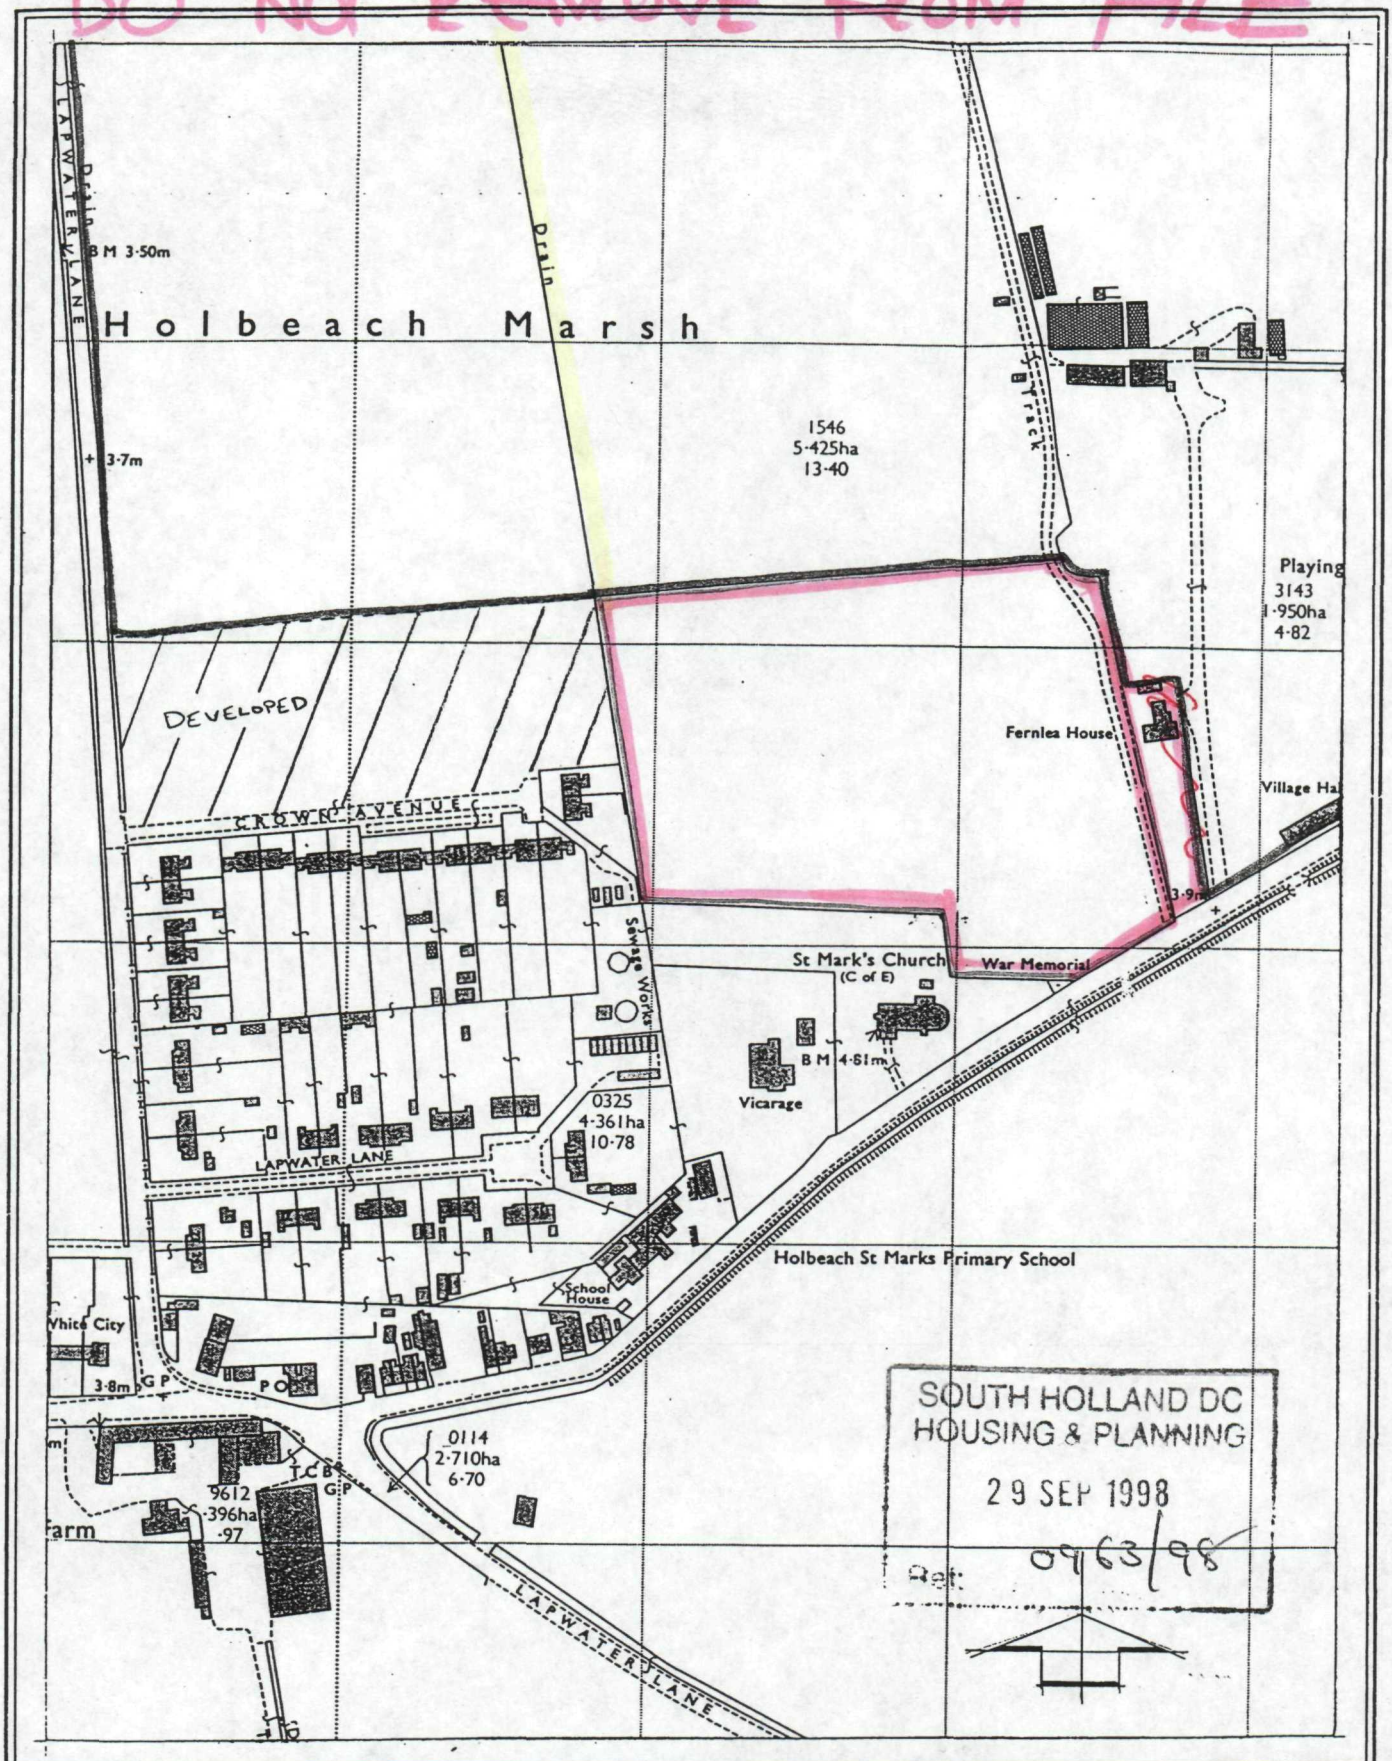

CROWN ESTATE : WHAPLODE
PROPOSED DEVELOPMENT AT
LAPWATER LANE HOLBEACH ST MARKS

Date: APRIL 98 | Scale: 1:2500

Reproduced from/based upon the Ordnance Survey Map with the permission of the Controller of H.M. Stationery Office. Crown Copyright reserved. Licence No. ES 765074

This plan is provided for reference purposes only and its accuracy is not guaranteed. It is expressly excluded from forming any part of a contract.

CARTER JONAS
6-8 HILLS ROAD CAMBRIDGE CB2 1NH
TEL: 01223 368771 FAX: 01223 369950

CBN 4514

COPY OF PLAN ACCOMPANYING PERMISSION H09/0963/98

Hall

Proposed
Access point

St Mark's Church

Vicarage

ST MARKS ROAD

963/98

Rev.	Date	Description

CARTER JONAS

6-8 HILLS ROAD CAMBRIDGE CB2 1NH


TEL: 01223 368771 FAX: 01223 369950

Client: Crown Estate

Project Title: Planning Application St Marks Road

Drawing Title: Proposed Access

Scale 1:500	Drawn by DNP
Date Oct 98	Checked
Drg. No. 4514/1	Rev.

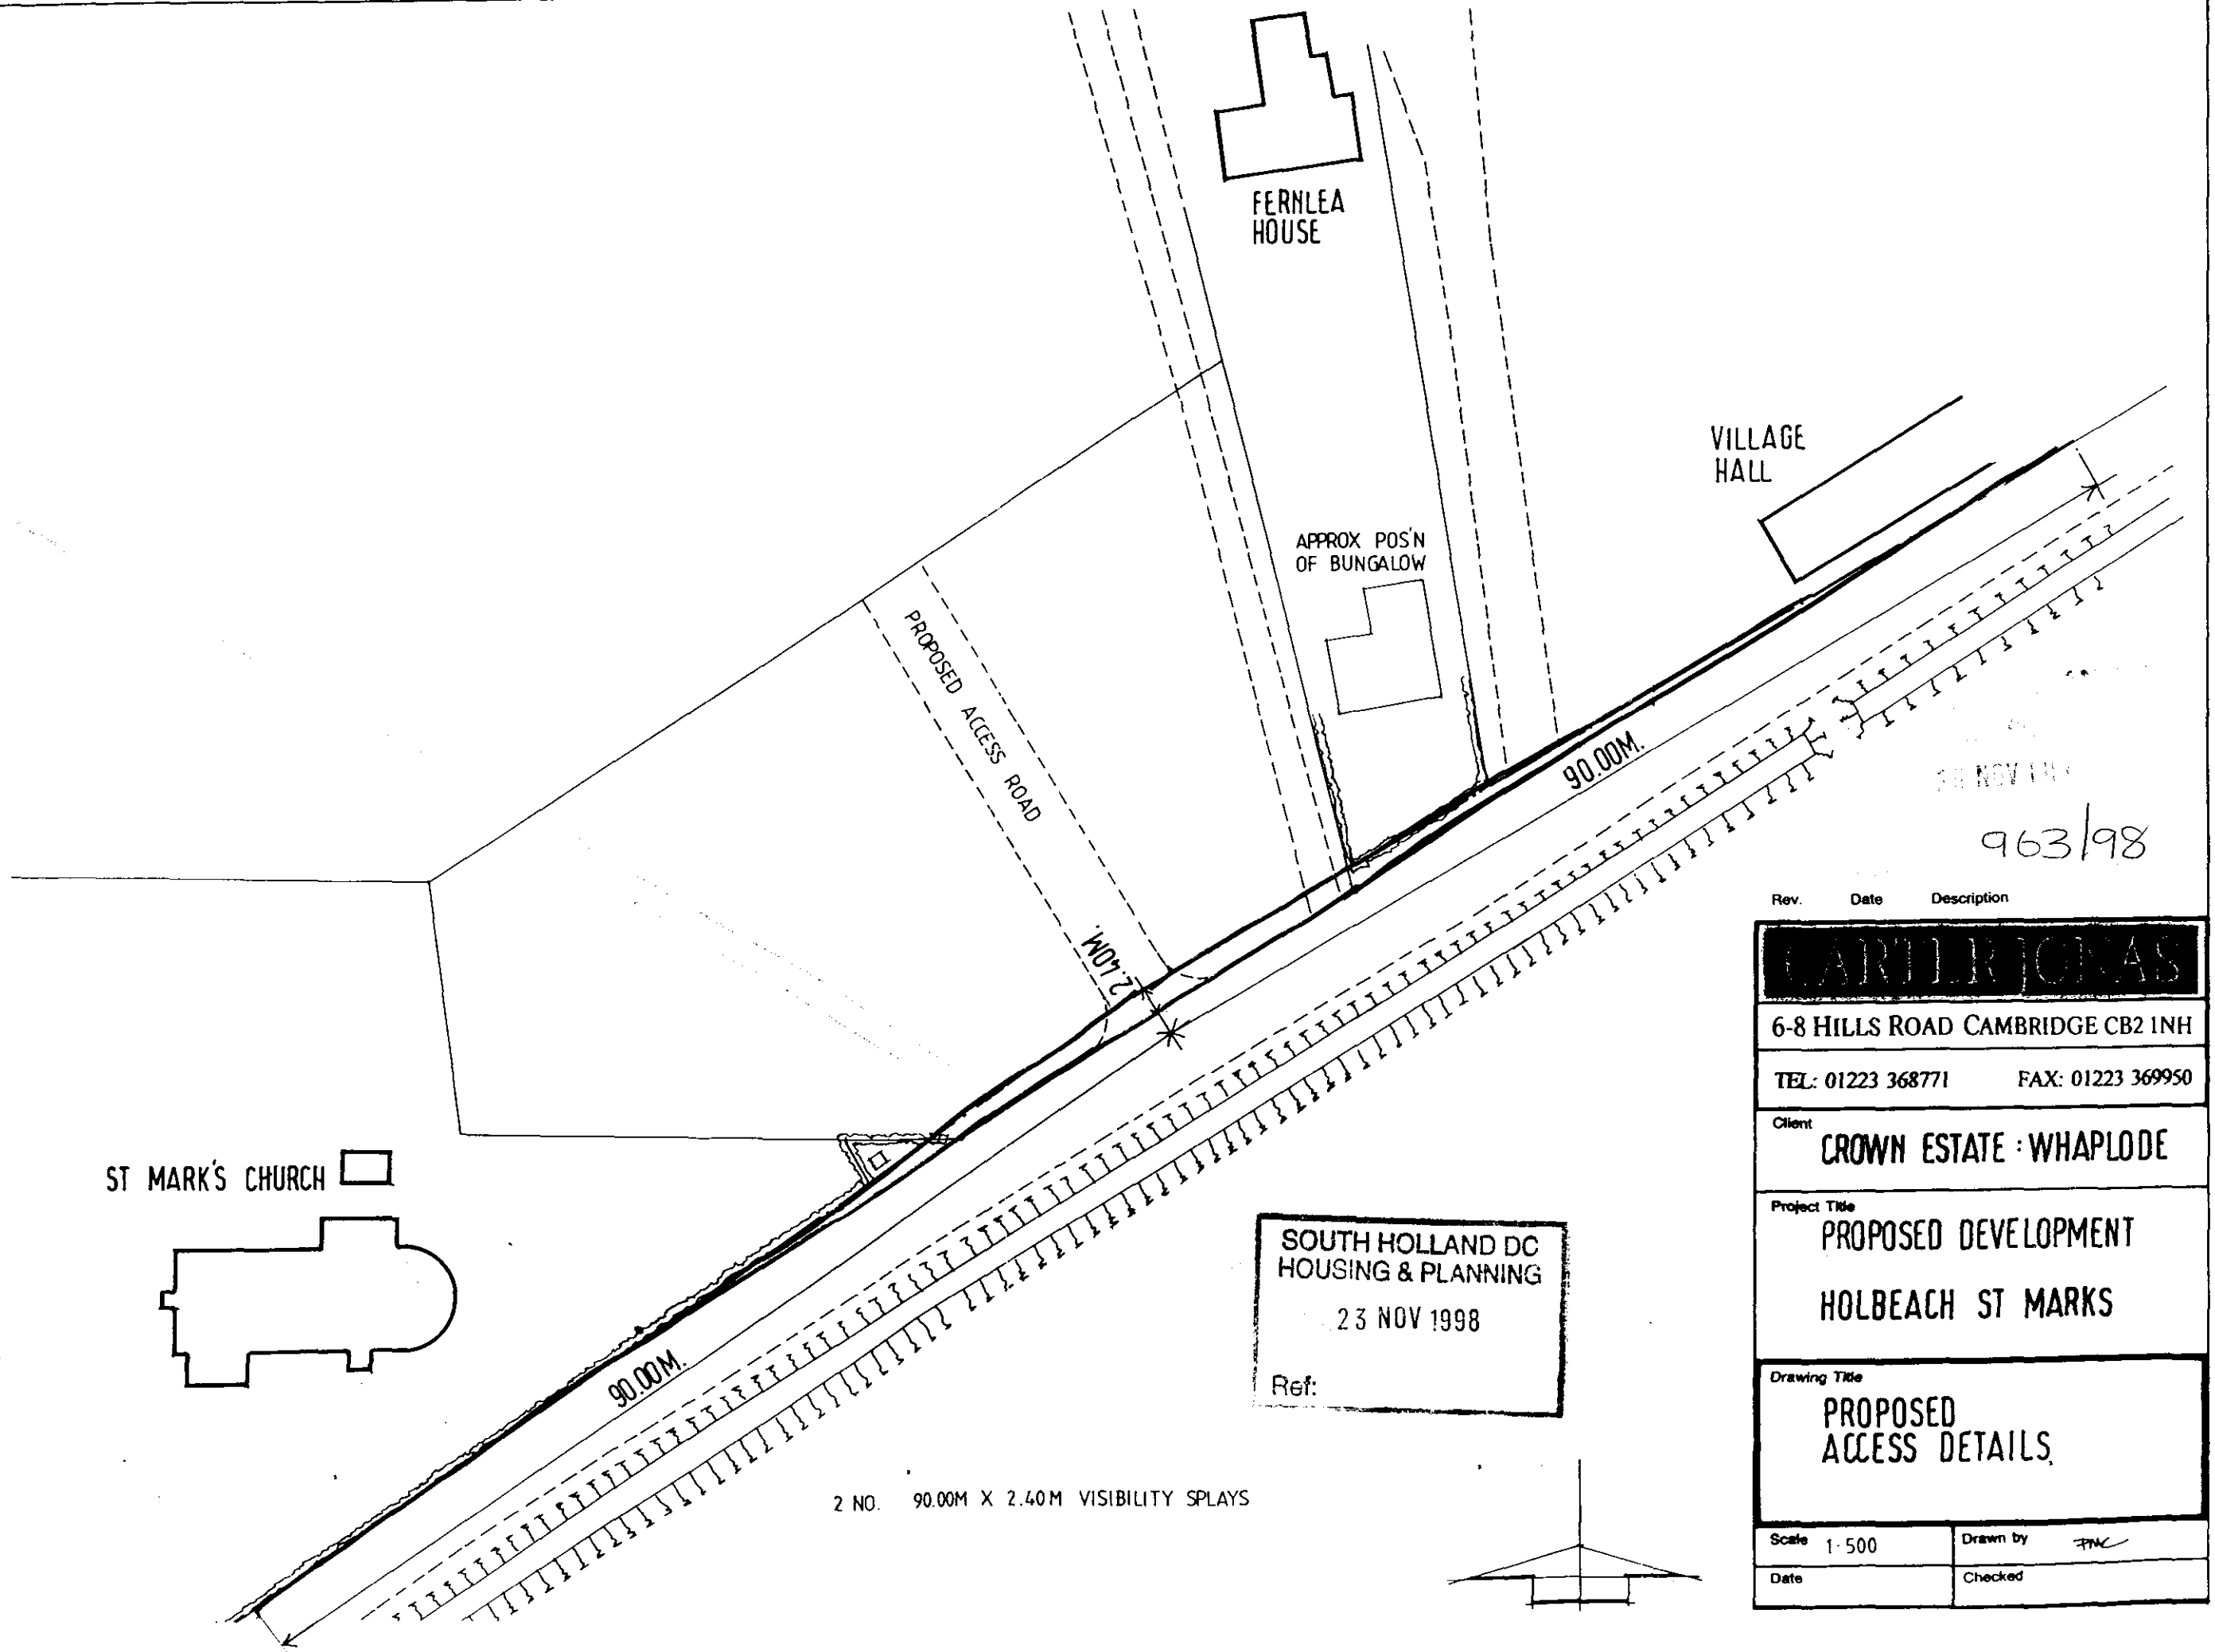

SOUTH HOLLAND DC
HOUSING & PLANNING
23 NOV 1998
Ref:

963/98

Rev.	Date	Description

CARTER JONAS
6-8 HILLS ROAD CAMBRIDGE CB2 1NH
TEL: 01223 368771 FAX: 01223 369950

Client
CROWN ESTATE : WHAPLODE

Project Title
PROPOSED DEVELOPMENT
HOLBEACH ST MARKS

Drawing Title
PROPOSED
ACCESS DETAILS

Scale 1:500	Drawn by PMC
Date	Checked