SIDE

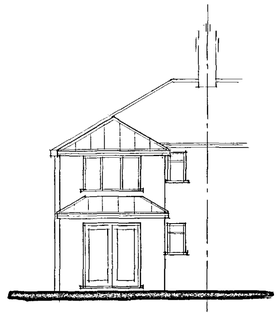

REAR

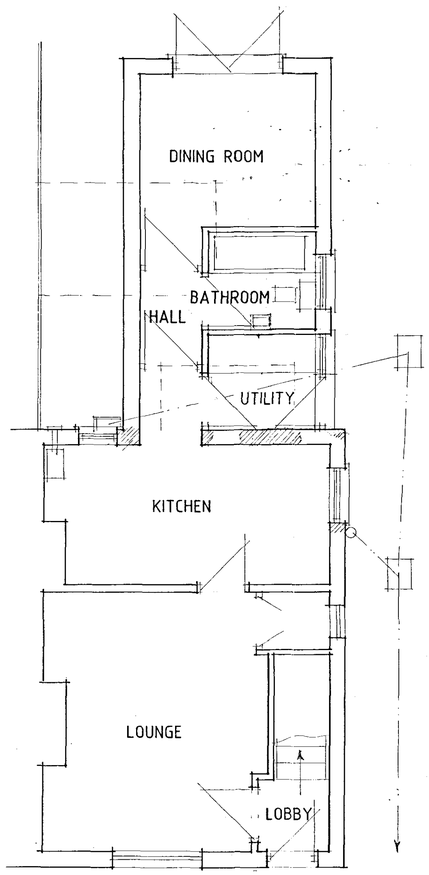

GROUND FLOOR PLAN

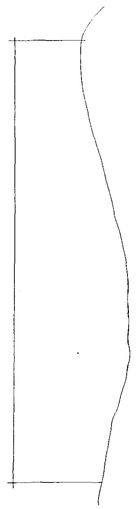

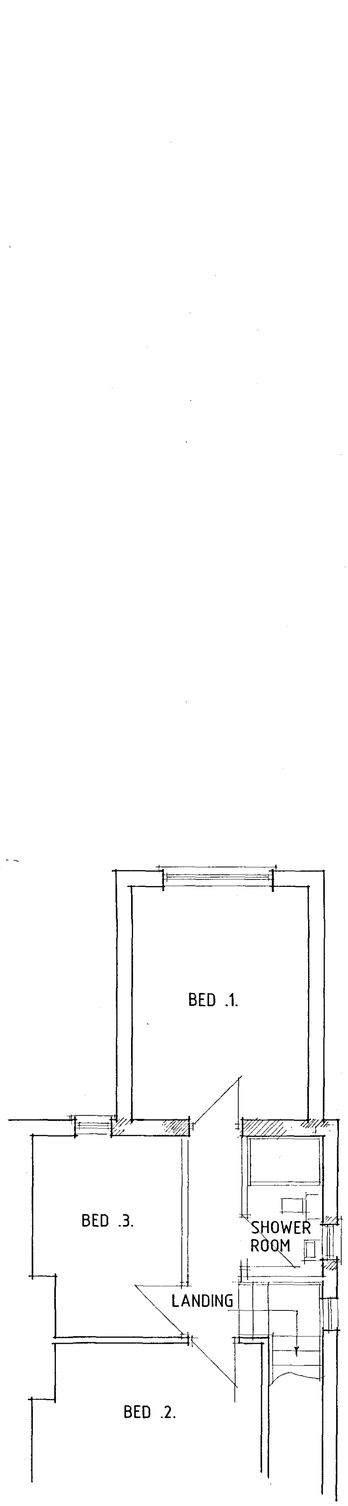

FIRST FLOOR PLAN

A - DESIGN ALTS - 12.6.06

Status DESIGN
CONSULTANTS IN ARCHITECTURE & PLANNING

PROPOSED EXTENSION TO
22 WIGNALS GATE, HOBEACH
FOR

MR. R. KALETA
&
MRS. B. HUBBARD.

SKETCH

. 1:50 1:100 | FB06-005/1

MAY-06 | B.GILHAM.

2 Edinburgh Walk, Holbeach,
Spalding, Lincs. PE12 7AP.
Tel: 01406 424343 Fax: 01406 490702