






SIDE

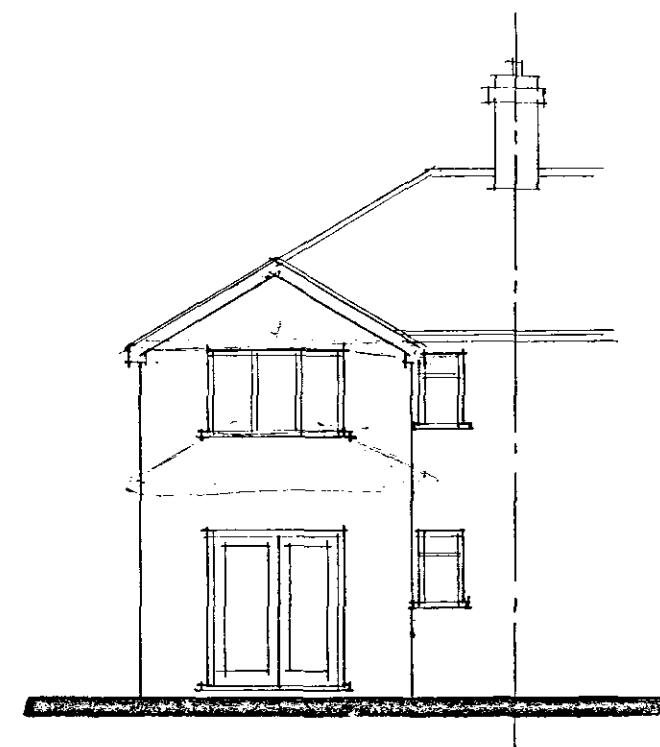

REAR

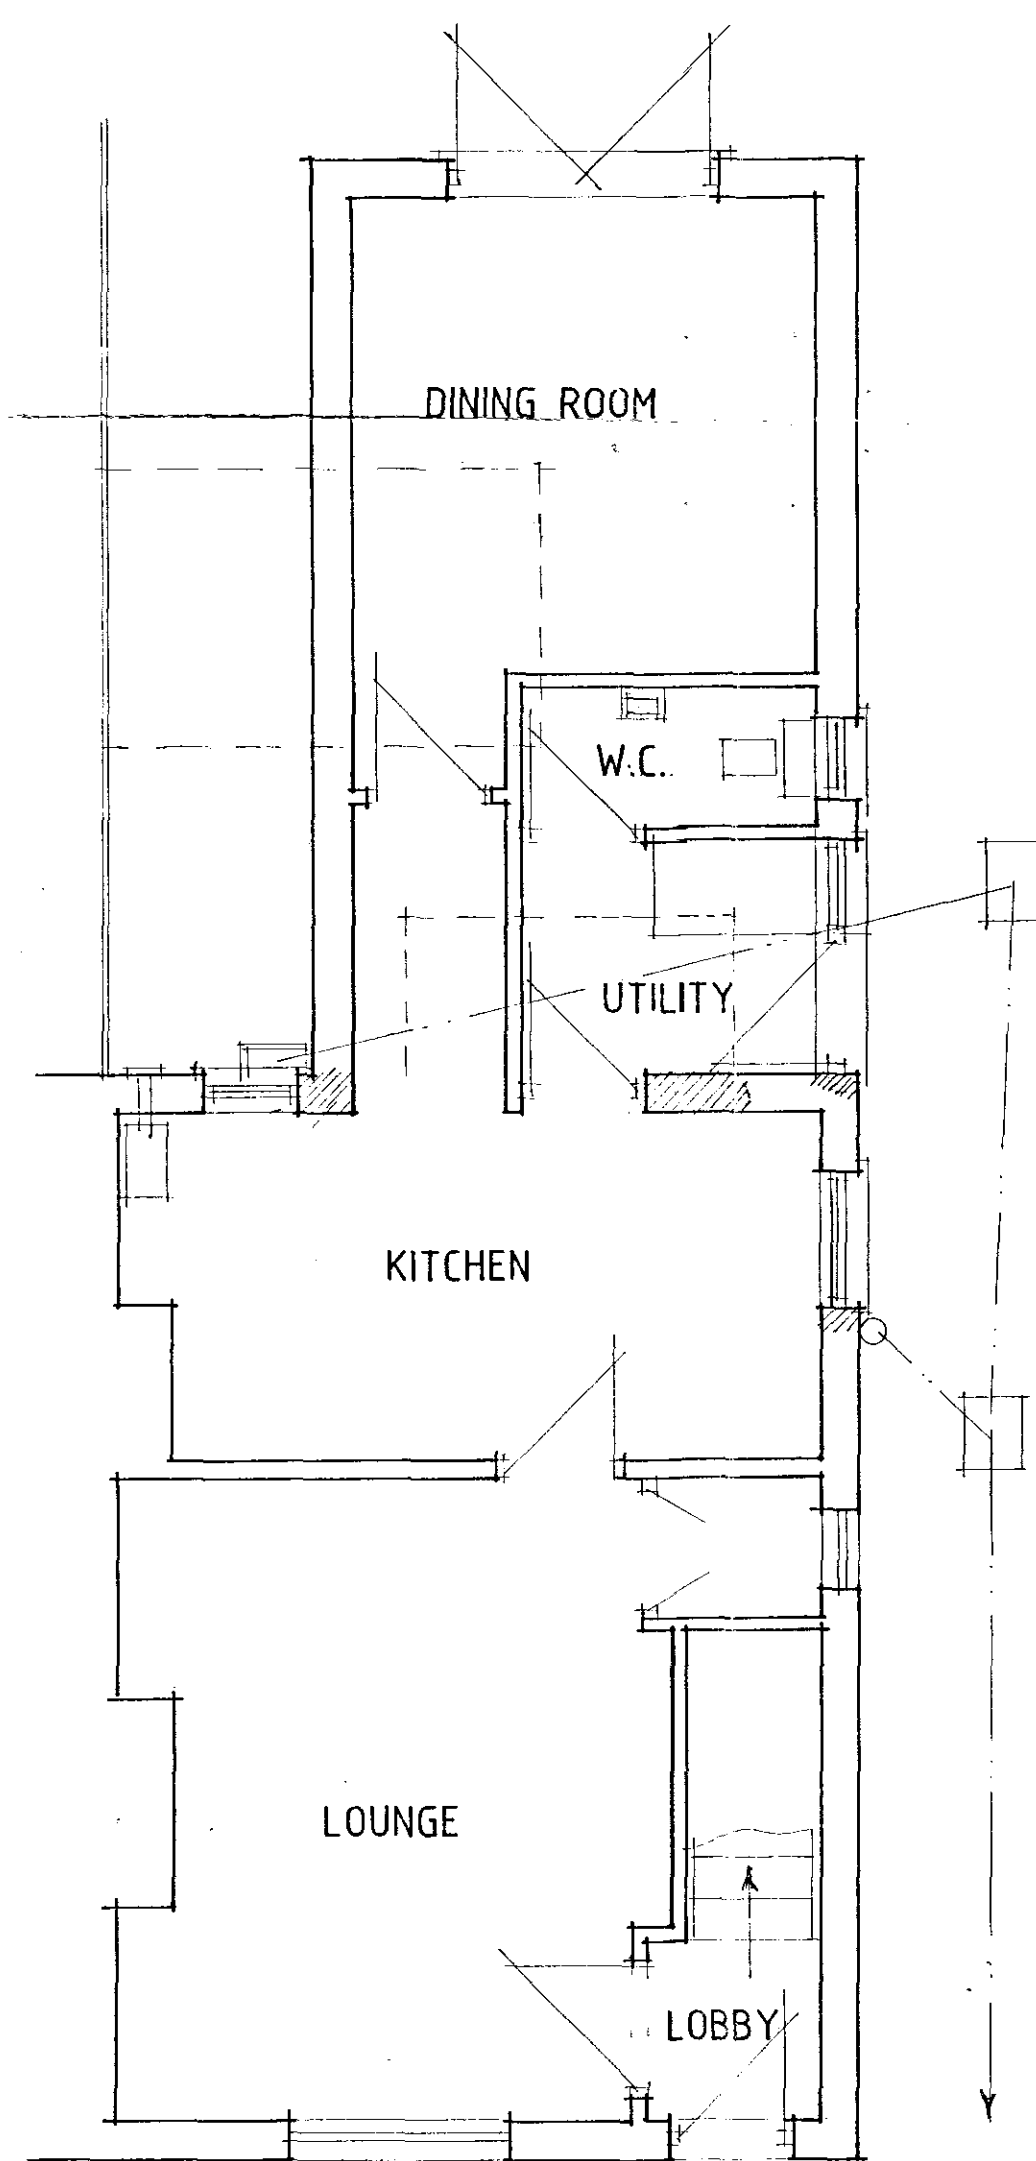

GROUND FLOOR PLAN

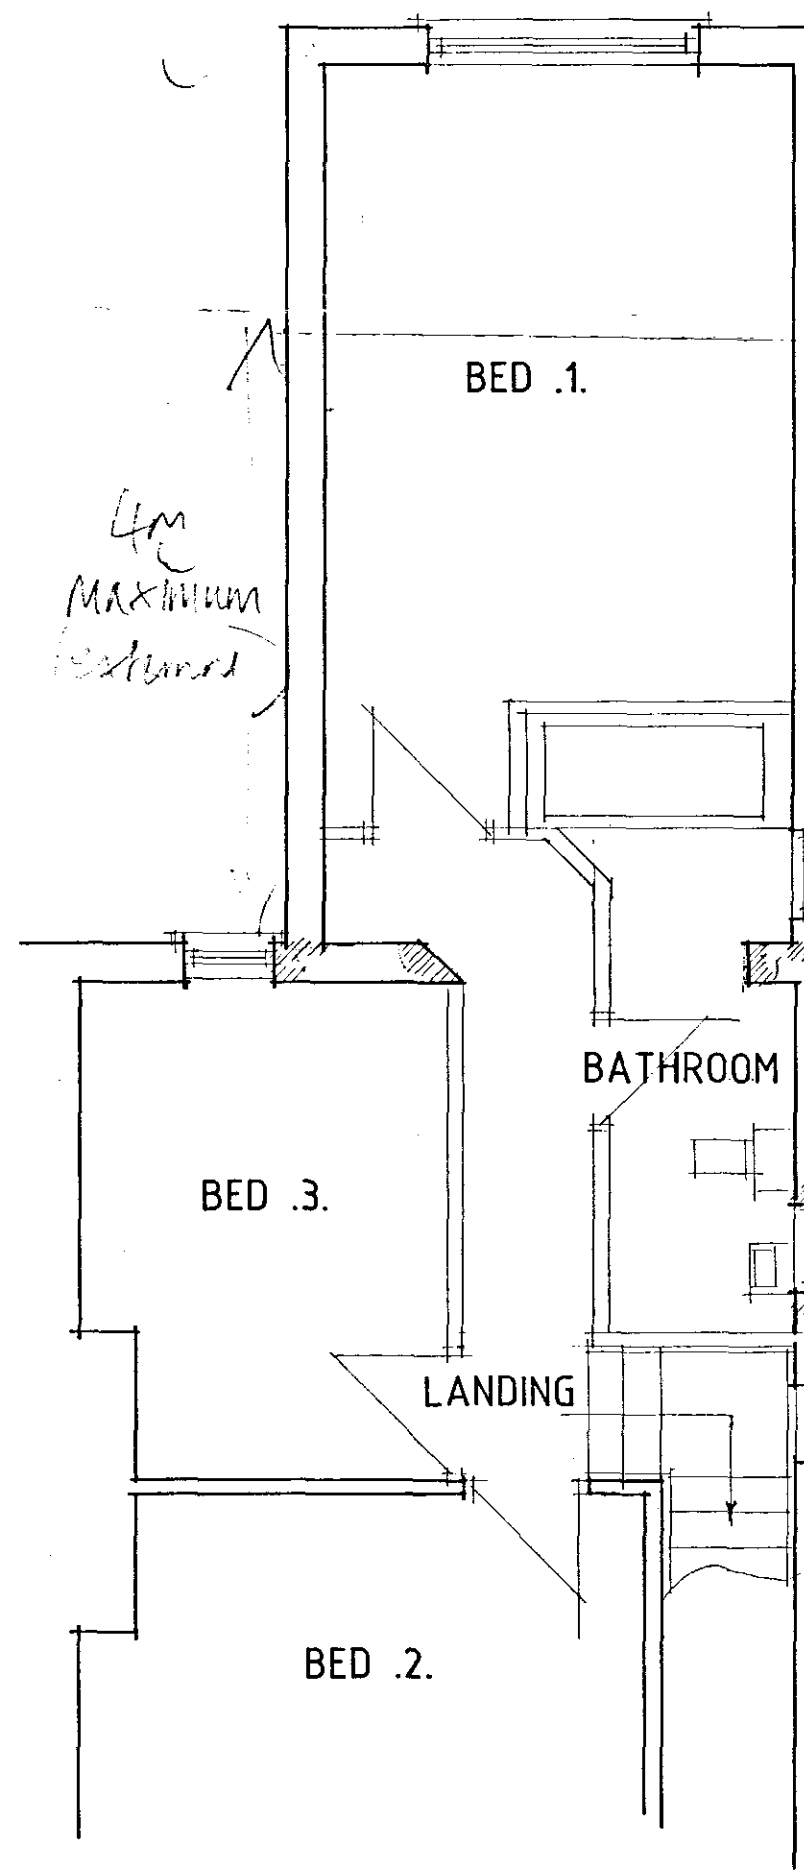

FIRST FLOOR PLAN

Status
DESIGN
CONSULTANTS IN ARCHITECTURE & PLANNING

PROPOSED EXTENSION TO
22 WIGNALS GATE, HOBEACH
FOR

MR. R. KALETA
&
MRS. B. HUBBARD.

SKETCH

1:50 1:100

MAY-06

FB06-005/1

B.GILHAM.