




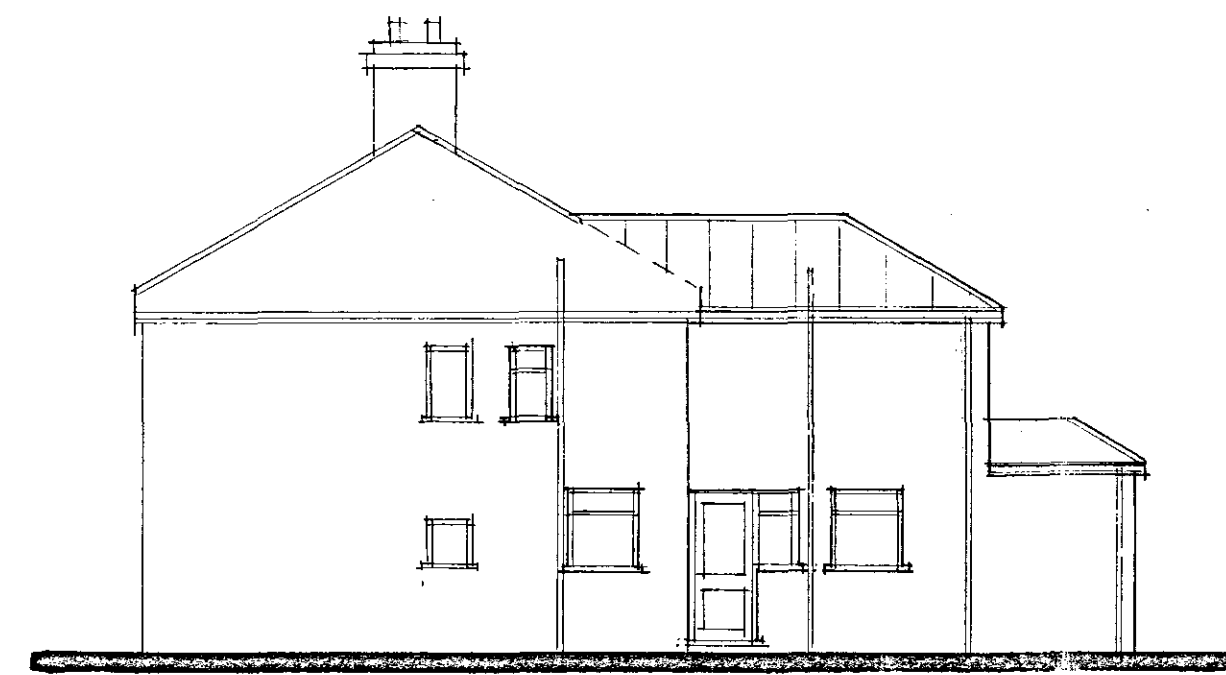


SIDE

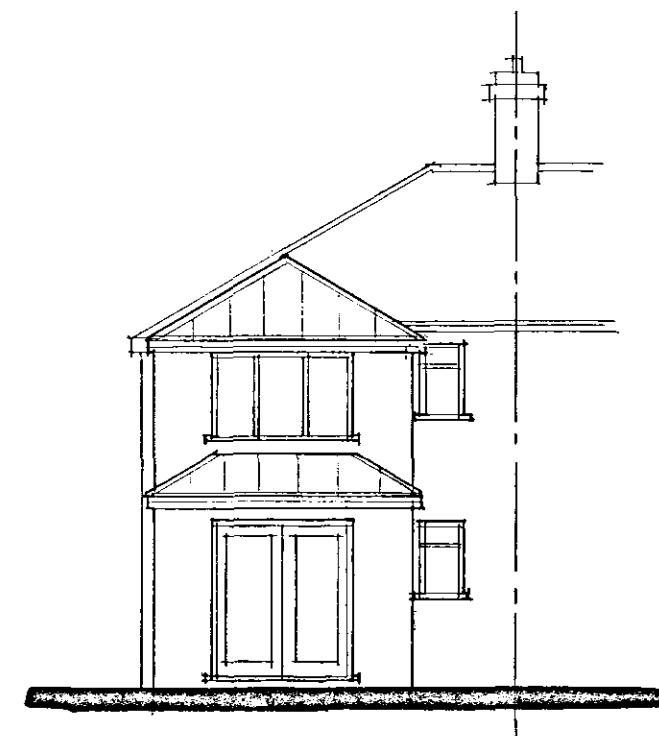


REAR

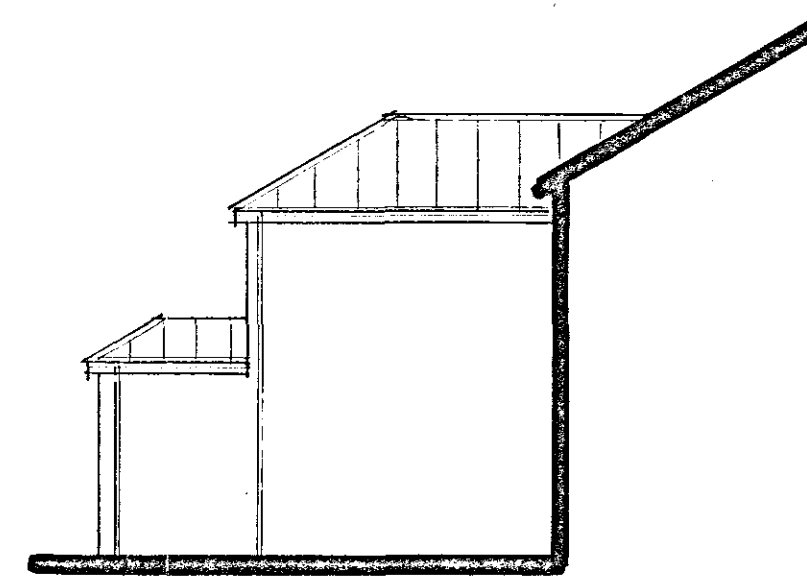


SIDE

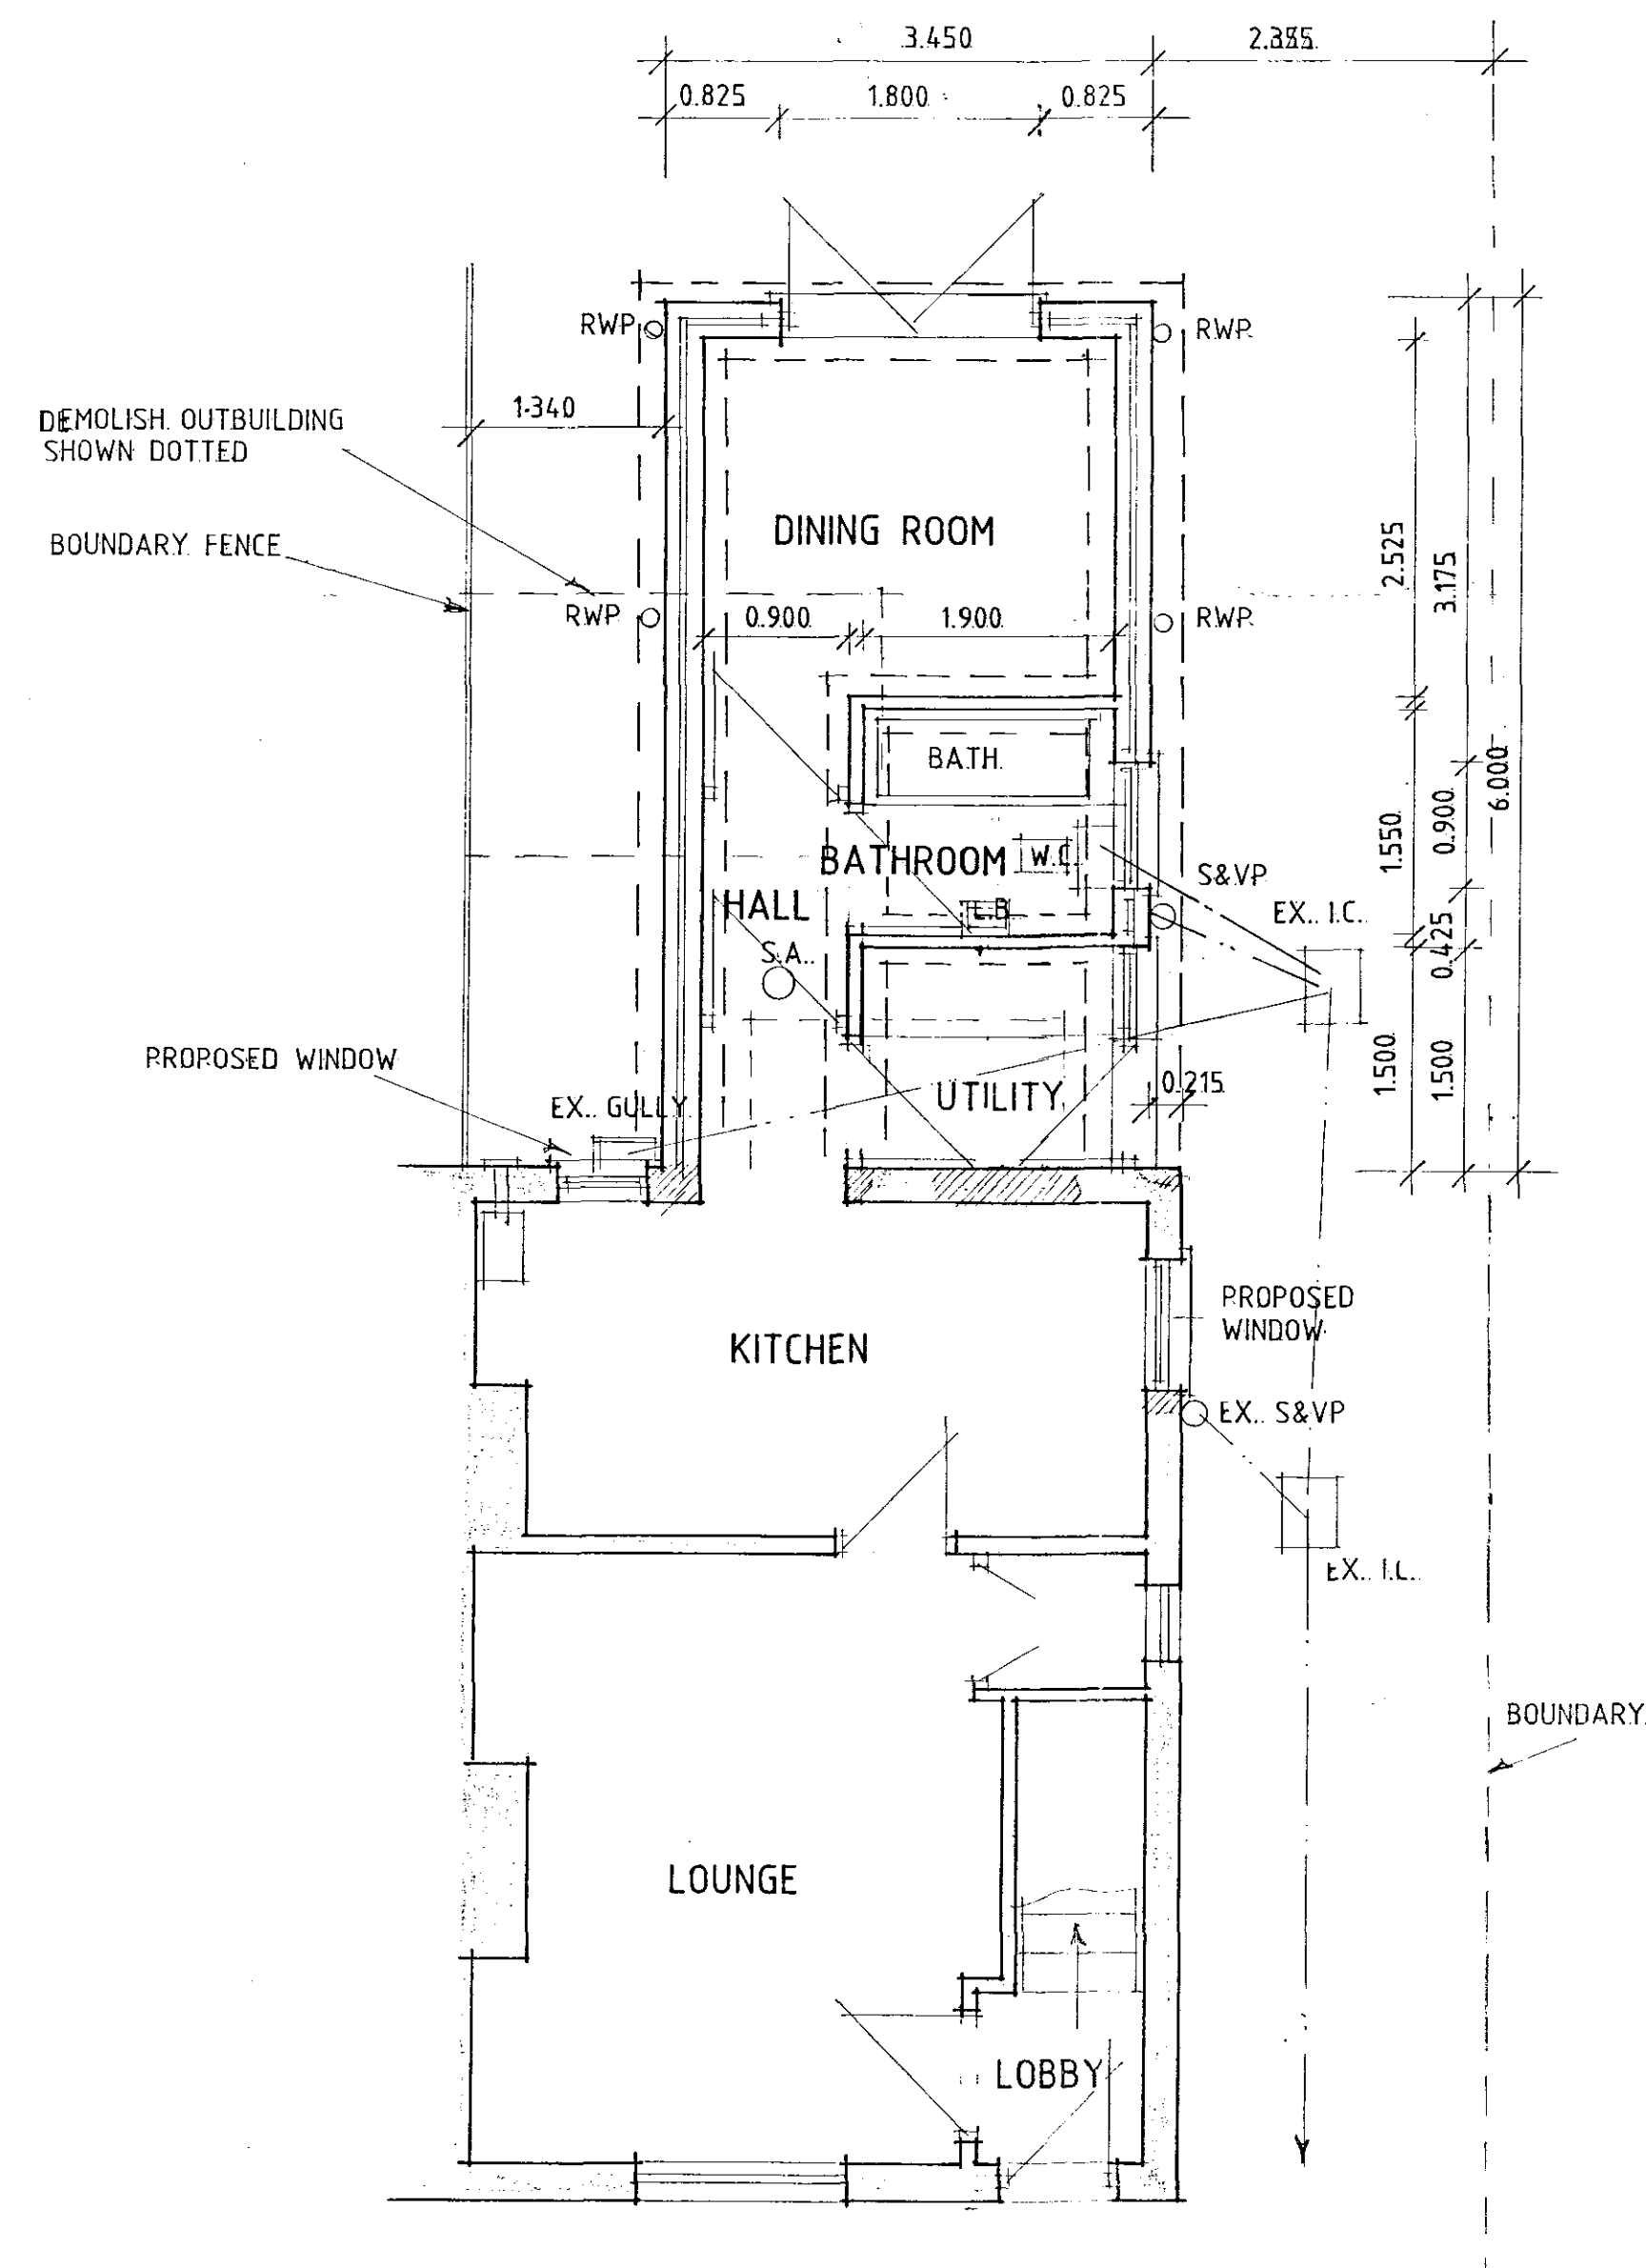

GROUND FLOOR PLAN

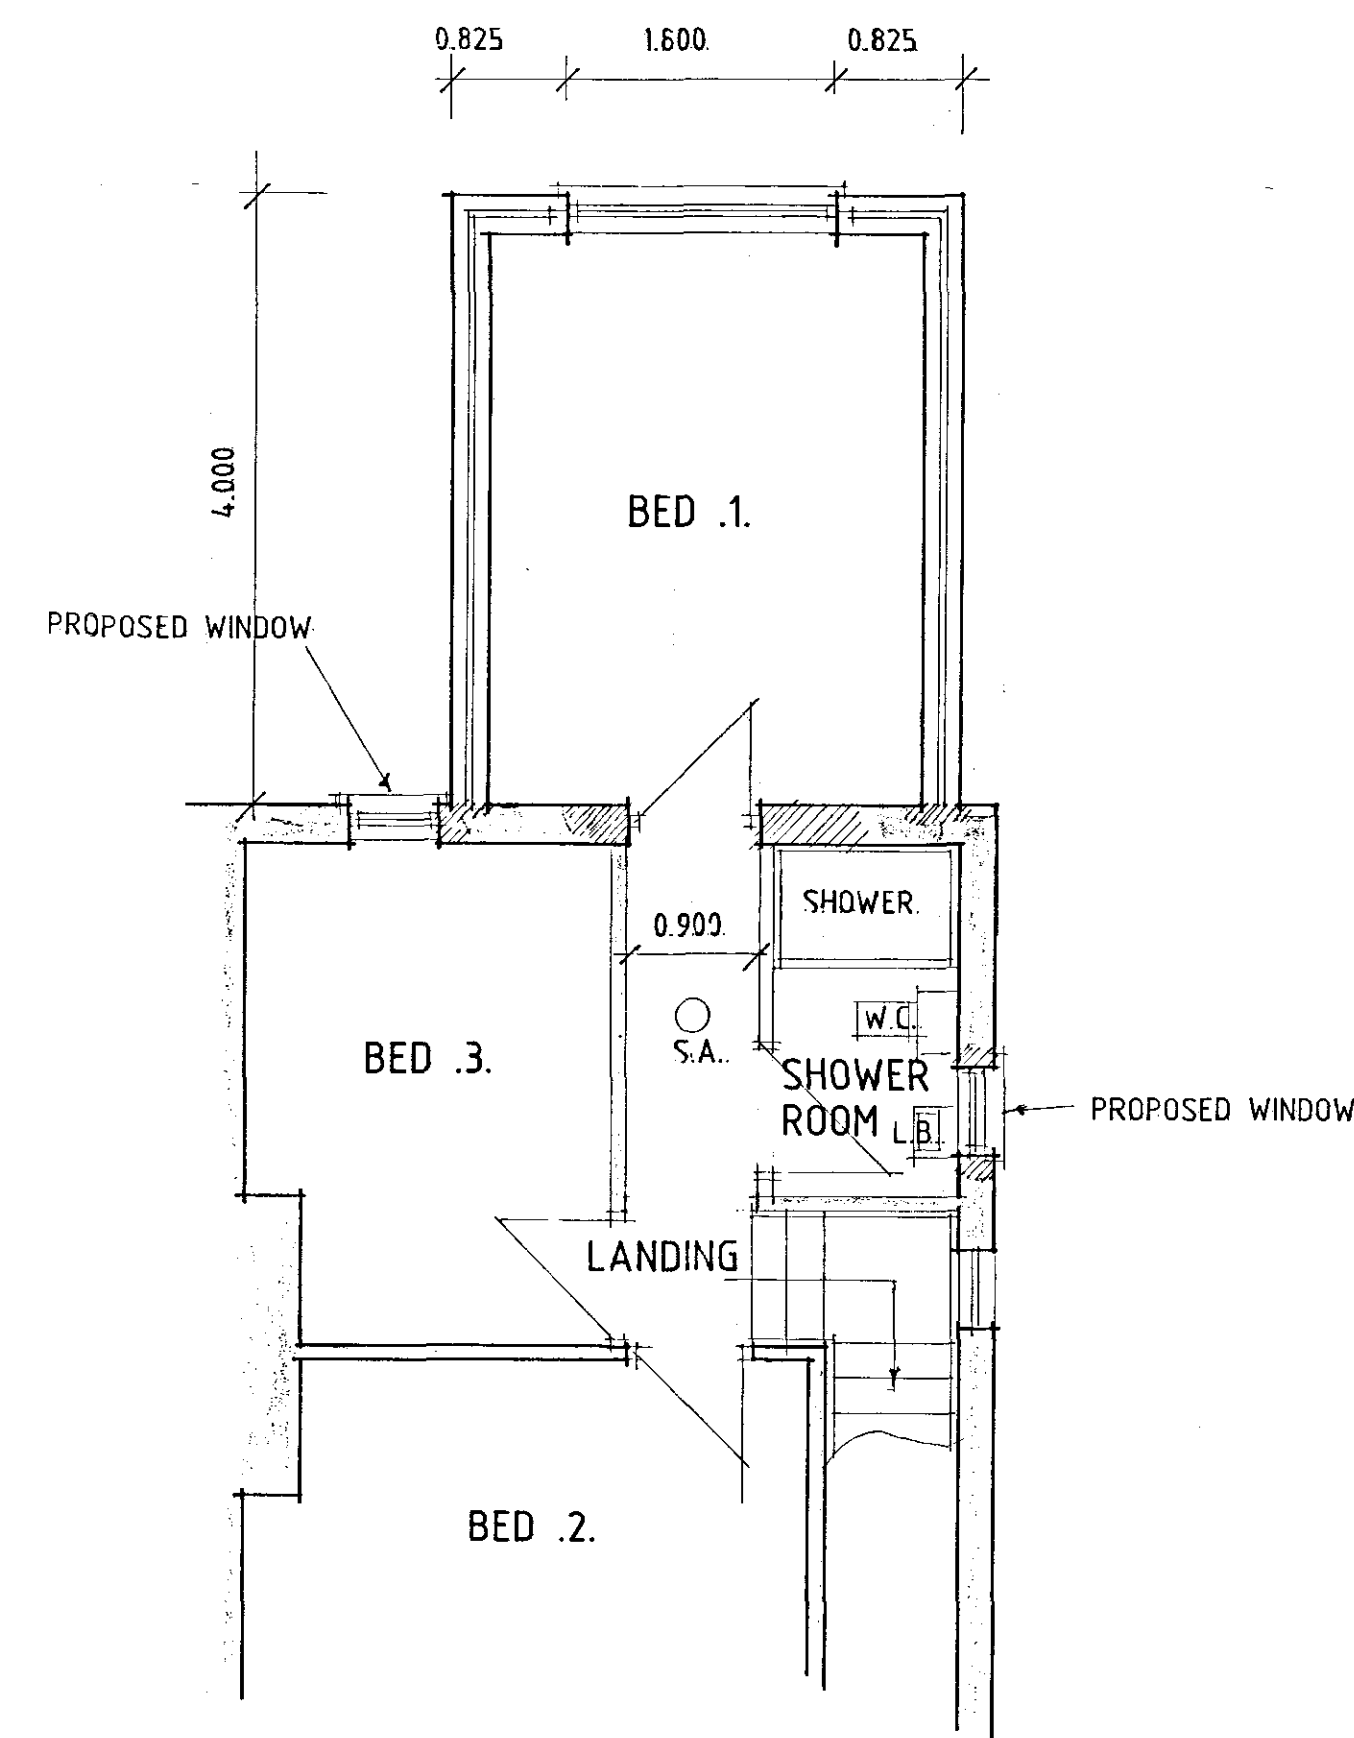


FIRST FLOOR PLAN

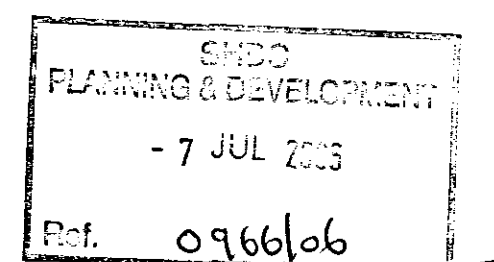

DETERMINED PLAN

B - DETAILS ADDED - 27.6.06
A - DESIGN ALTS - 12.6.06

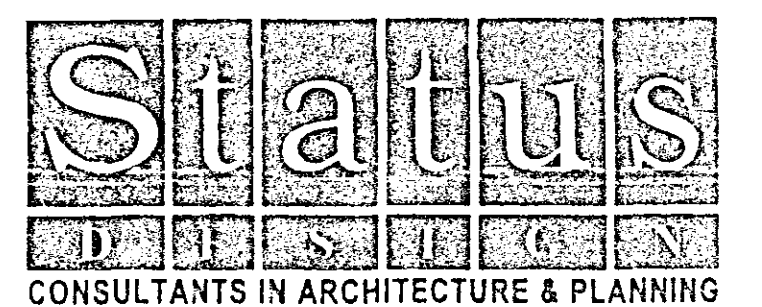

PROPOSED EXTENSION TO
22 WIGNALS GATE, HOBEACH
FOR

MR. R. KALETA
&
MRS. B. HUBBARD.

1:50 1:100 FB06-005/1
MAY-06 B.GILHAM.

