


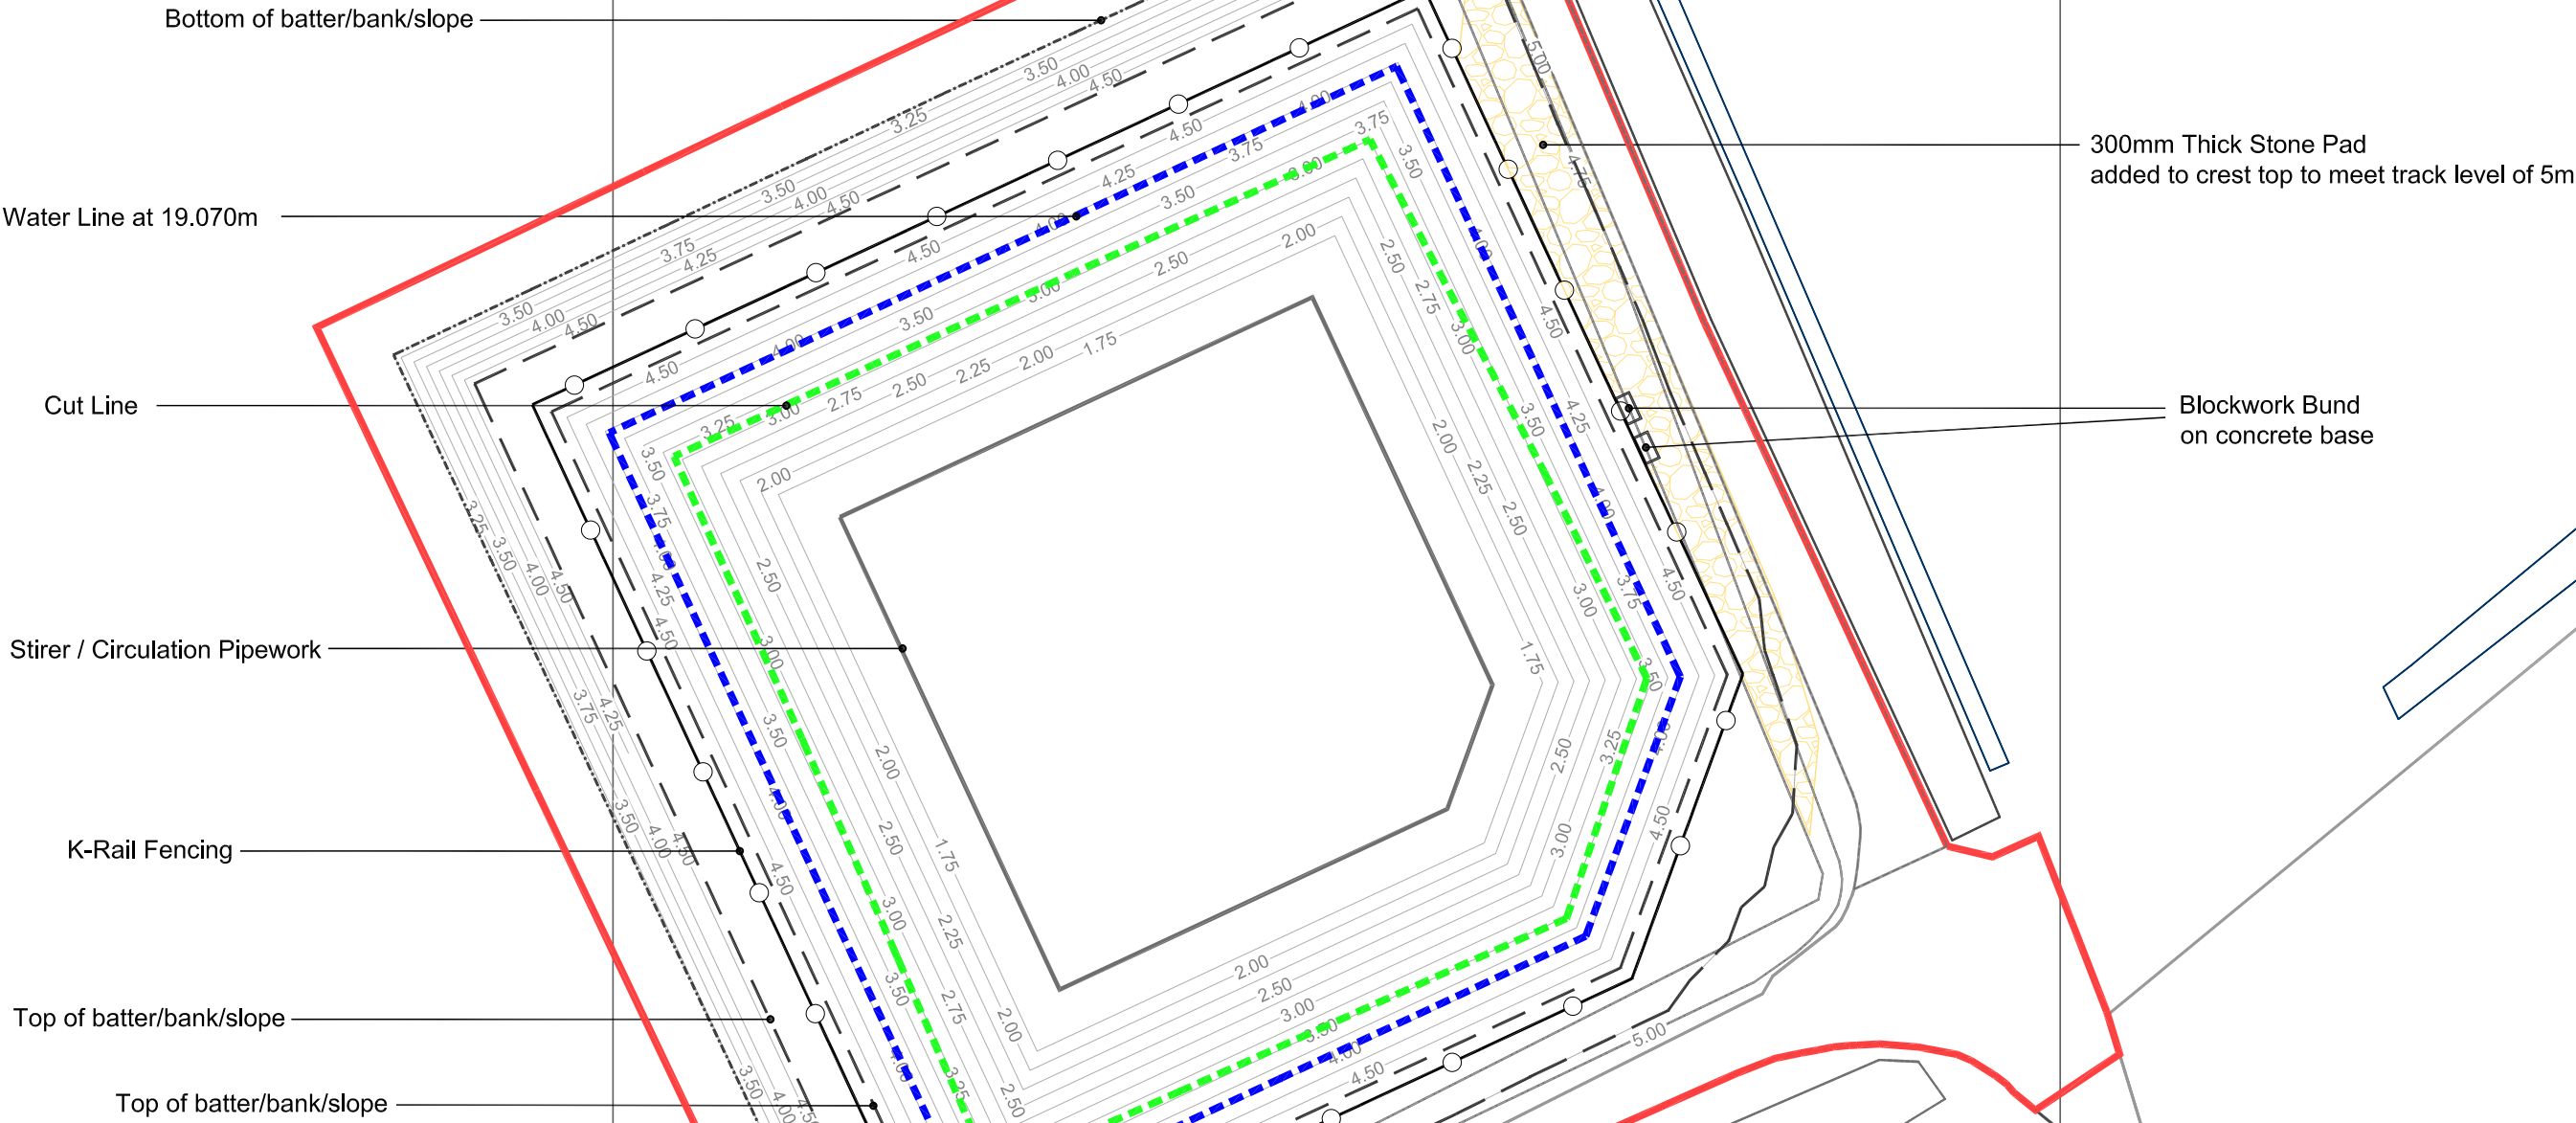


All dimensions to be verified on site. Figured dimensions to take precedent to those scaled. Any areas indicated on this drawing are for guidance only, no responsibility is taken for their accuracy.
The drawing is the property of GP Planning Limited. Copyright is reserved by them and the drawing is issued on the condition that it is not copied, reproduced, retained or disclosed to any unauthorized person, either wholly or in part without the written consent in writing of GP Planning.
© 2020 GP Planning Limited. All rights reserved.

Web Links: Lincolnshire County Council is not responsible for any content displayed via external web links



01	Amendment to planning application boundary to the east.	KD	09/10/20
----	---	----	----------

Rev	Description	Initial	Date
-----	-------------	---------	------

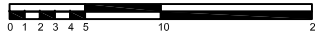		Planning Consultants	
		T: 01604 771123 E: Info@gppanning.co.uk W: www.gppanning.co.uk Icon Environmental Innovation Centre, Eastern Way, Daventry, Northamptonshire, NN11 0CB Registered in England No. 6019666	
TITLE:	Proposed Lagoon at Leadenhall Farm, Holbeach, Spalding Site Layout Plan		
CLIENT:	BEESWAX DYSON FARMING		
Ordinance Survey Licence; Reproduction from the Ordnance Survey Map with sanction of the Controller of Her Majesty's Stationery Office © Crown Copyright, Licence number 51206561. For Identification purposes only.			
DRAWN BY:	KD	CHECKED BY:	CS
DRAWING NO.:	GPP/BDF/LHL/20/02	REV NO.:	01 - working plan
SCALE:	1:500 at A3	DATE:	16 Sept 2020
SCALE BAR:			

ORIGINAL A3 SIZE SHEET