




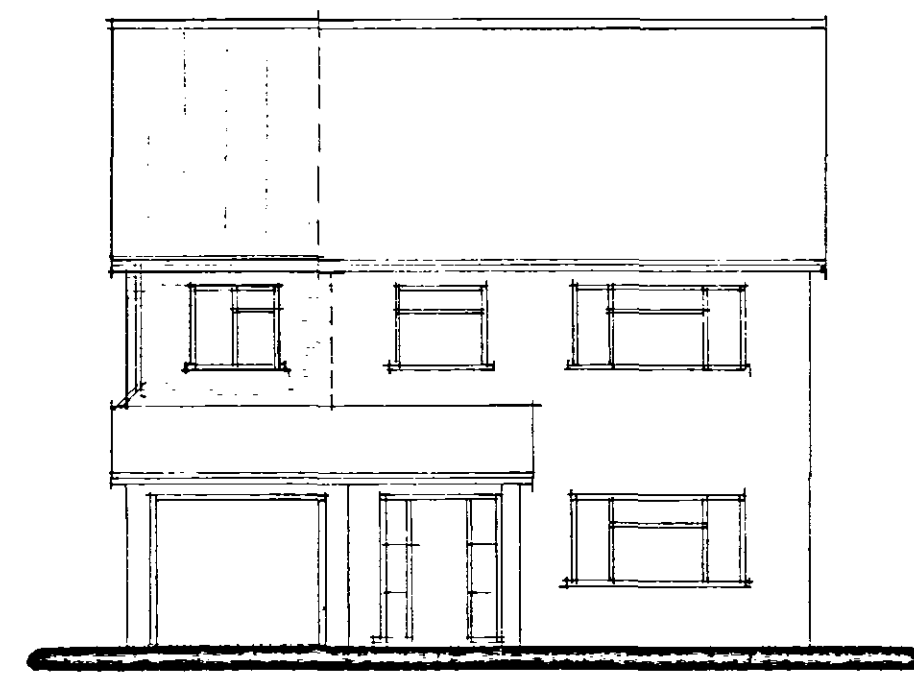


FRONT

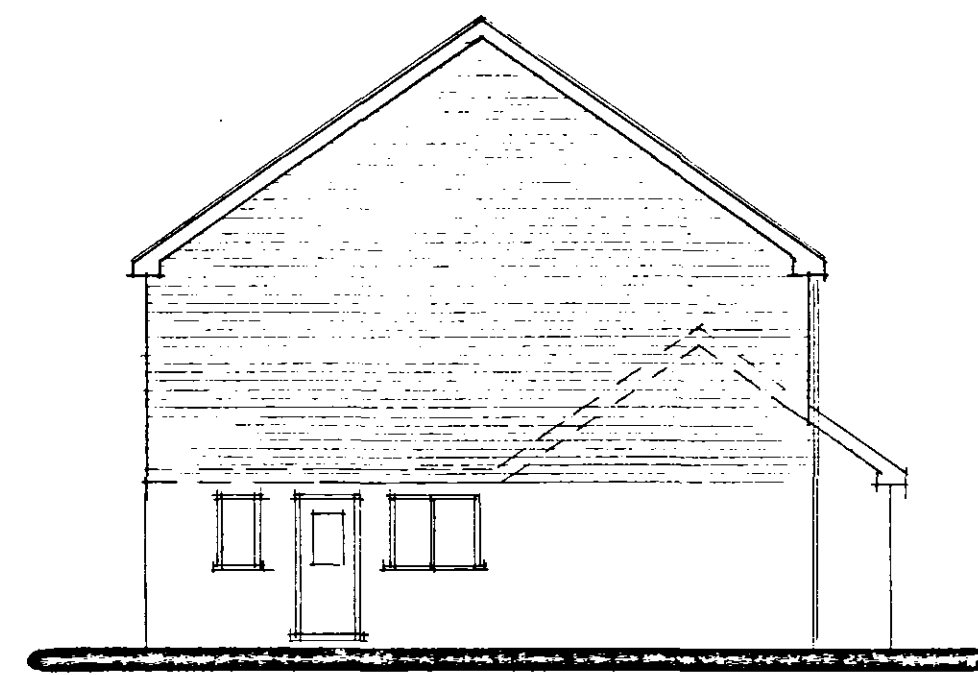


SIDE

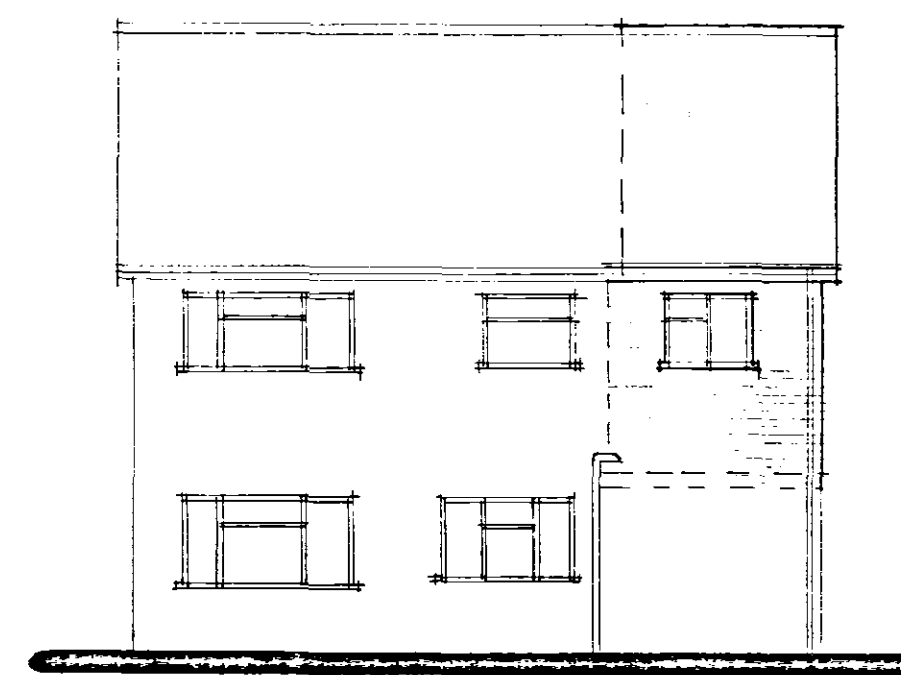


REAR

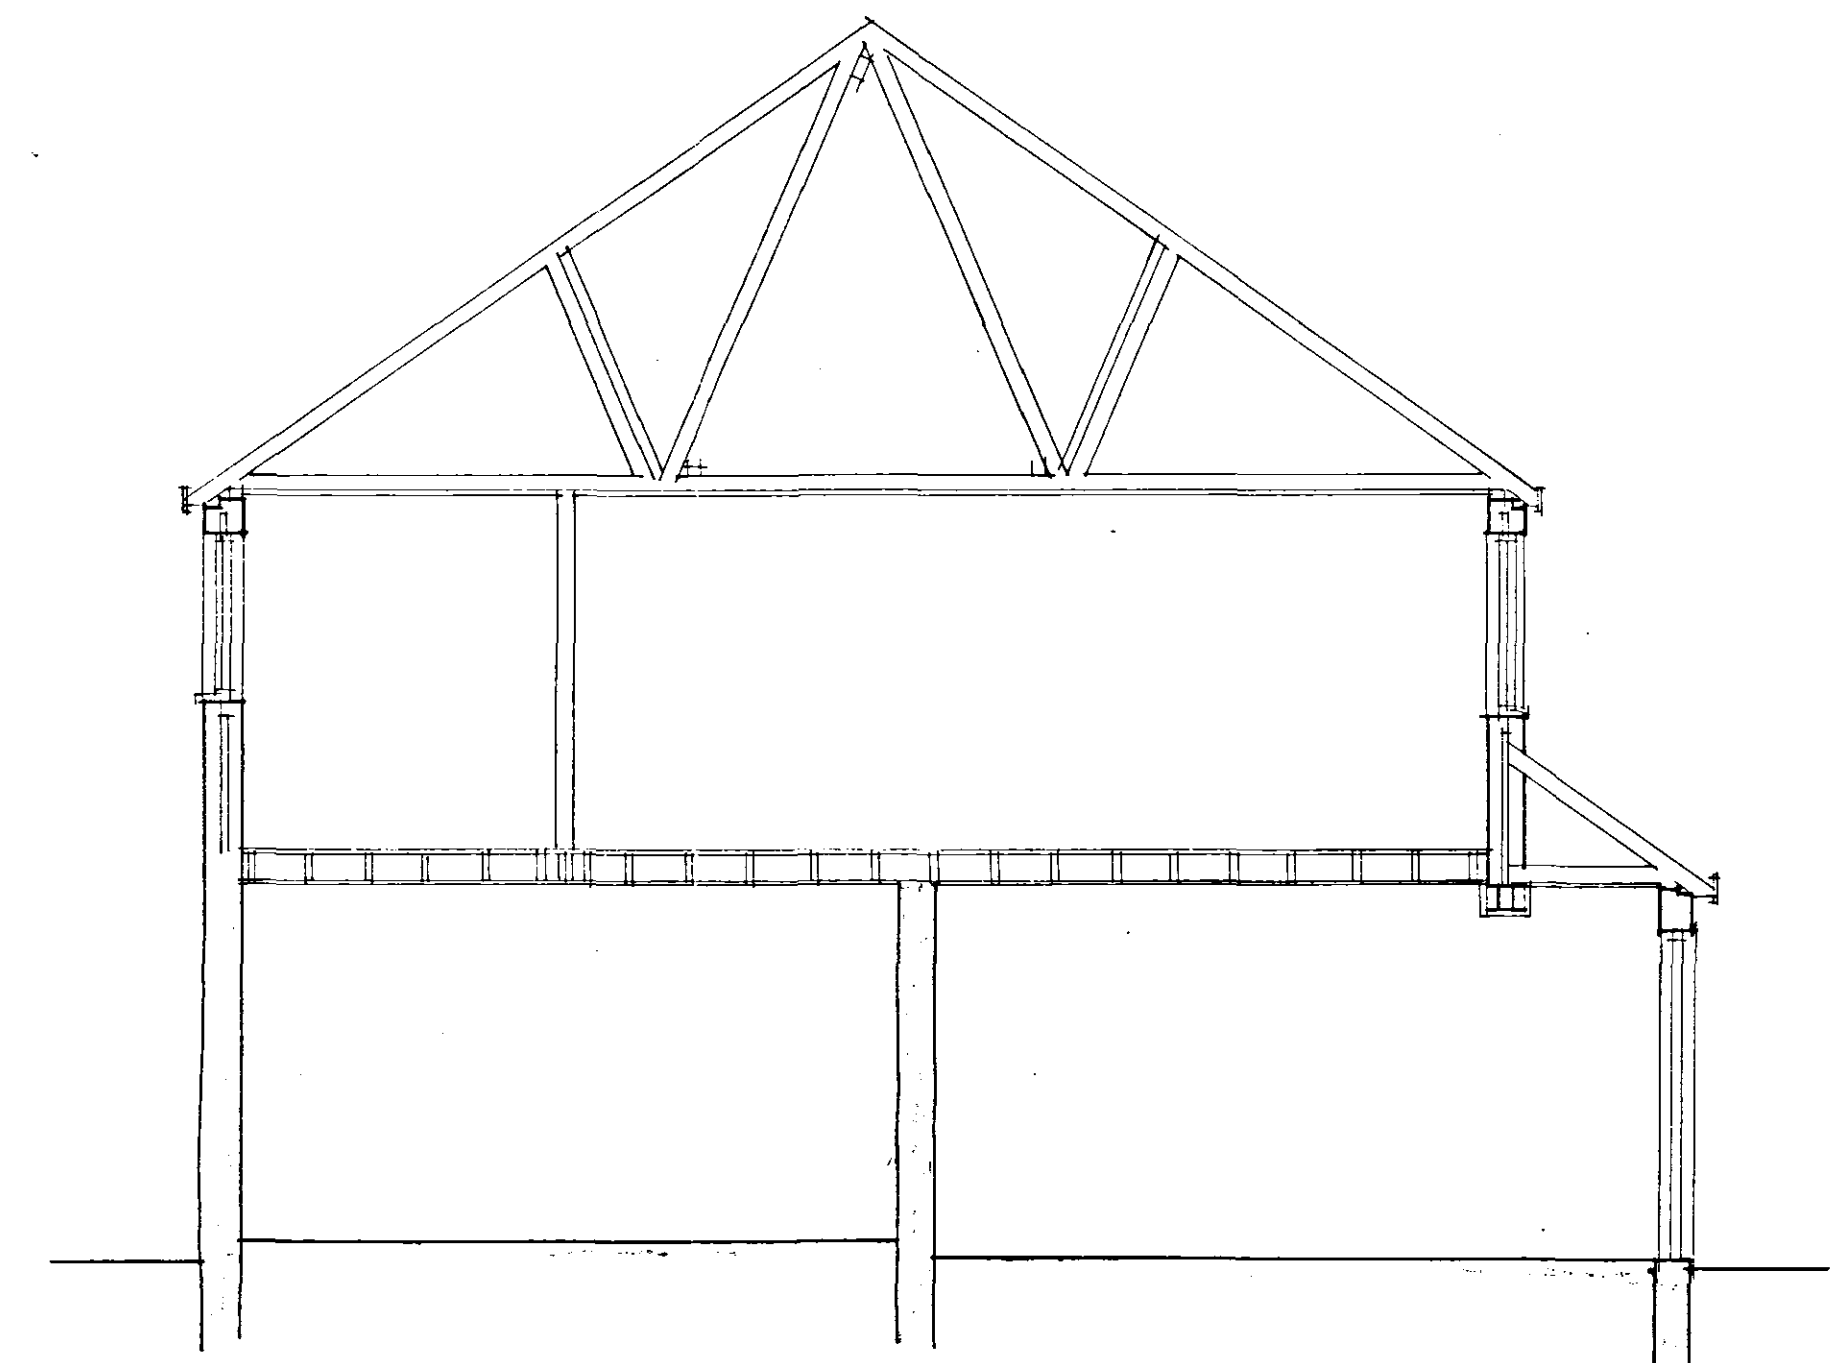

SECTION

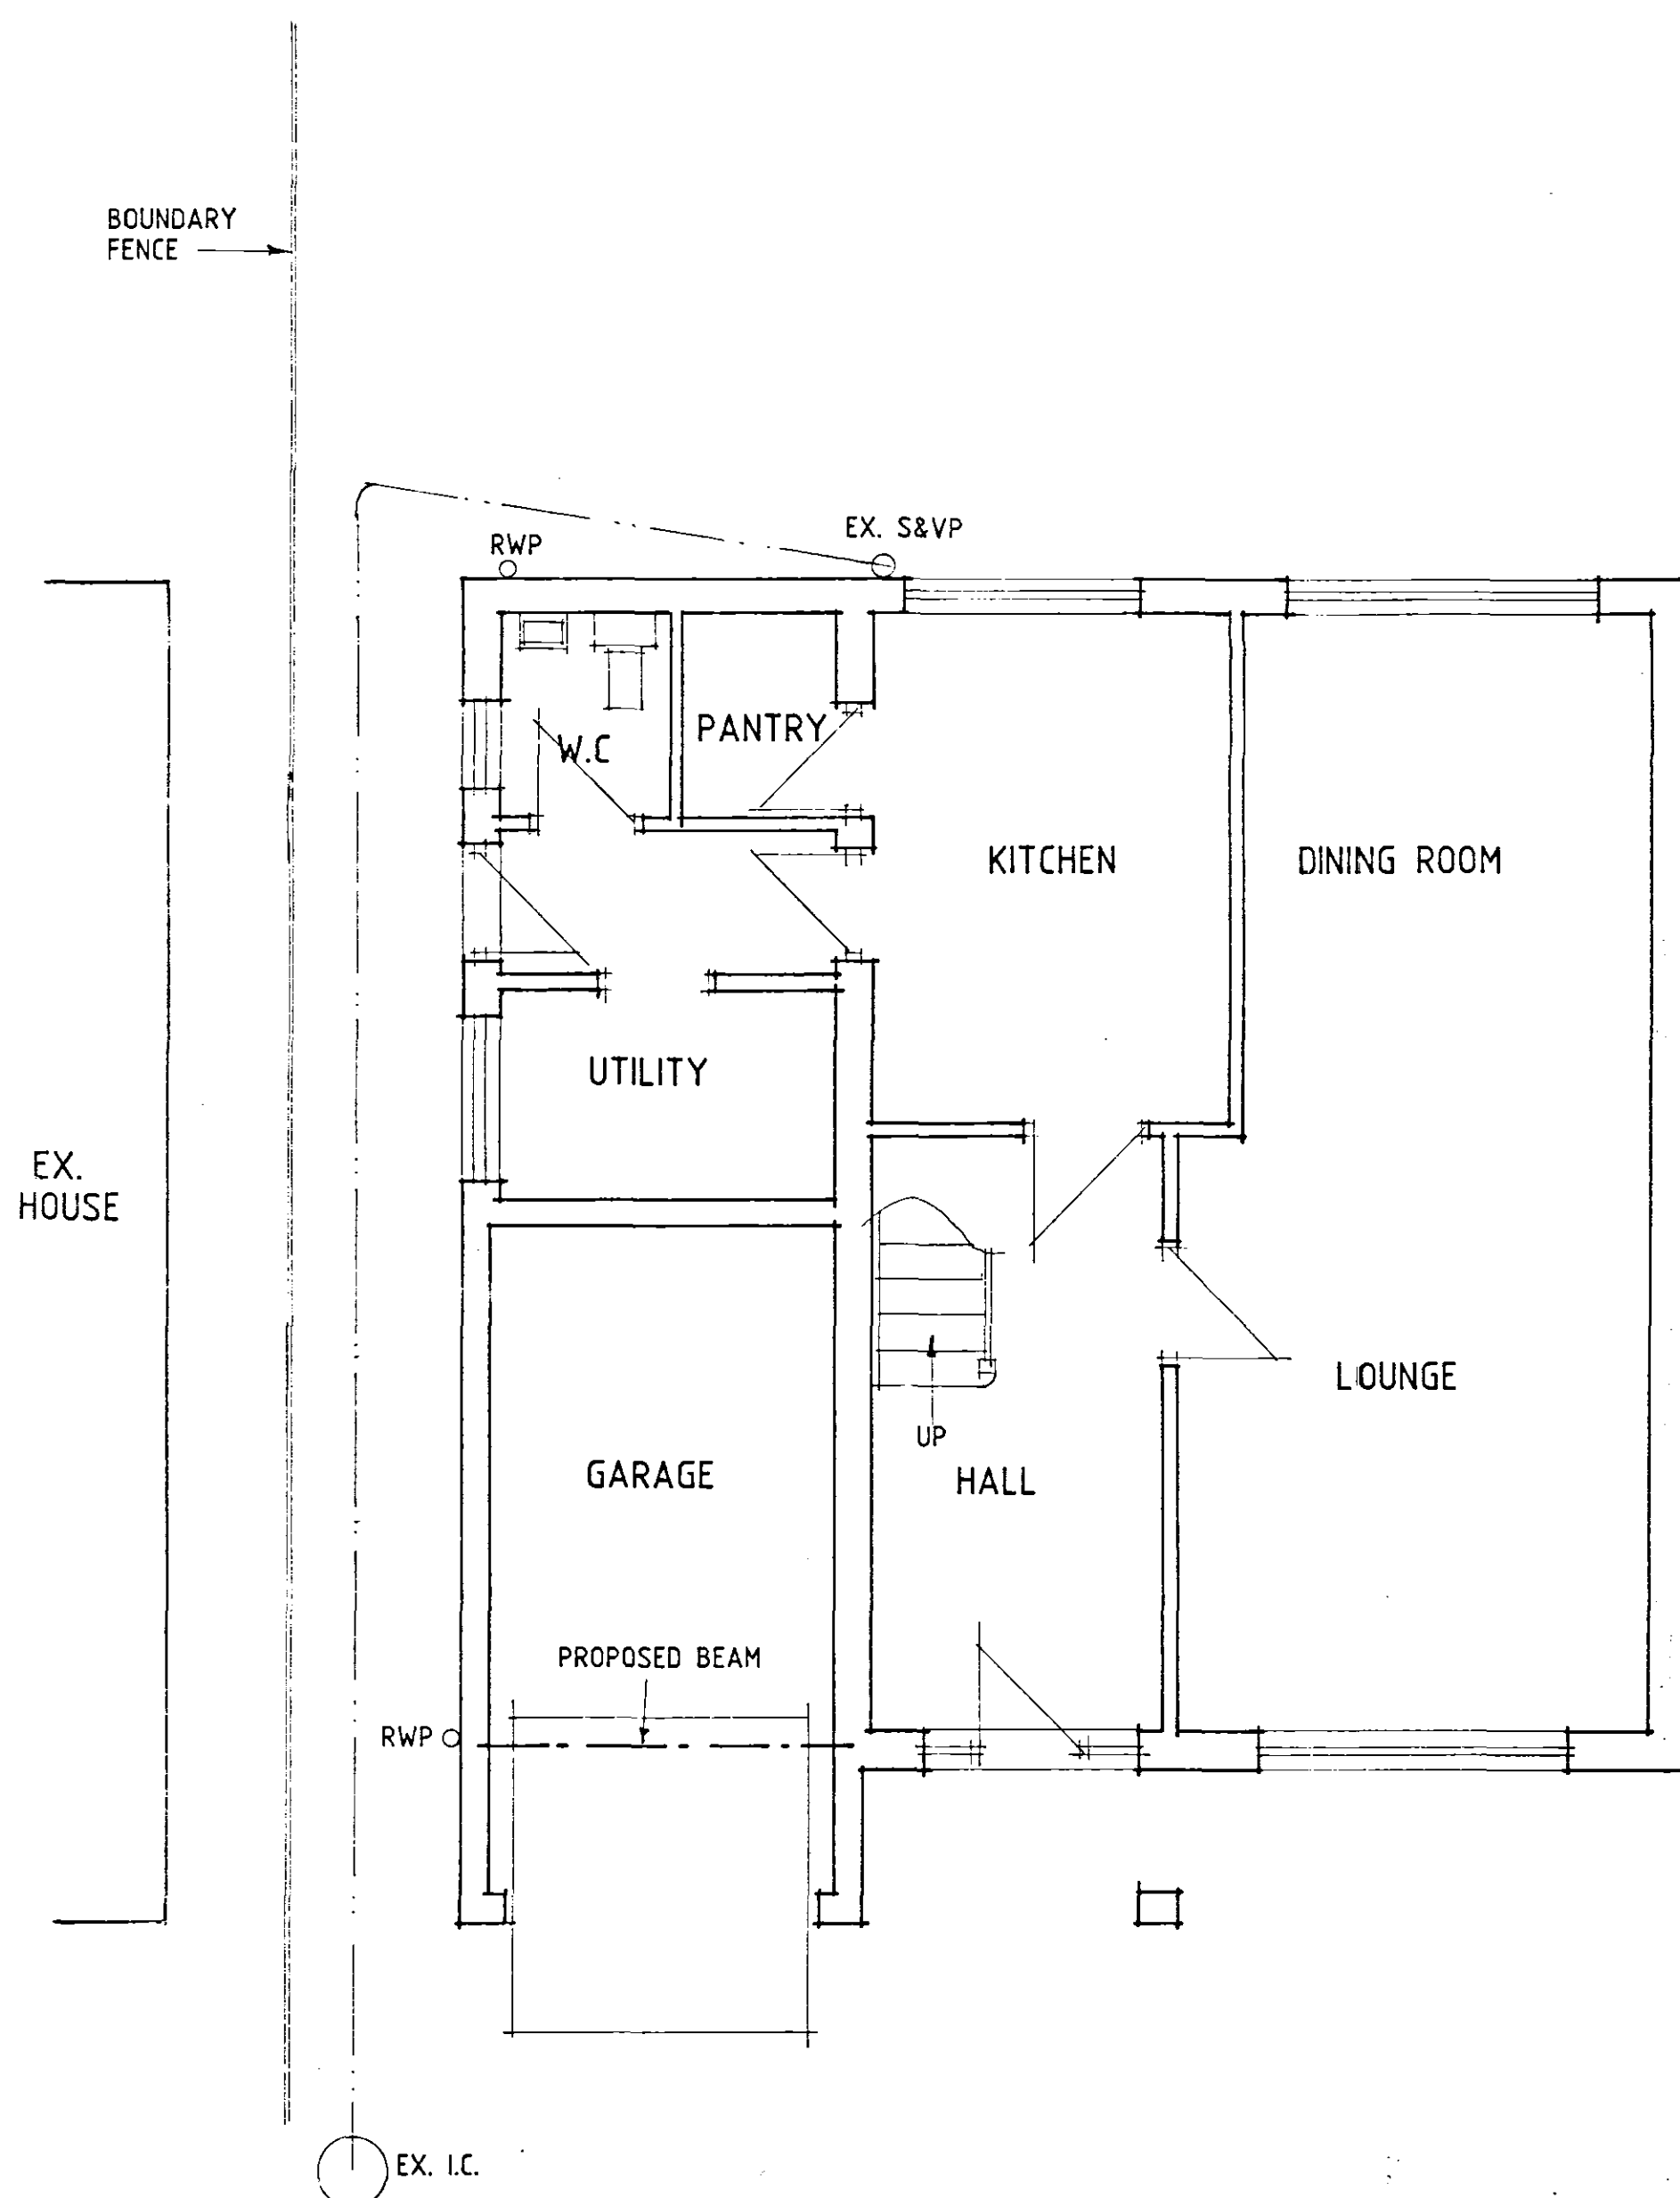

GROUND FLOOR PLAN

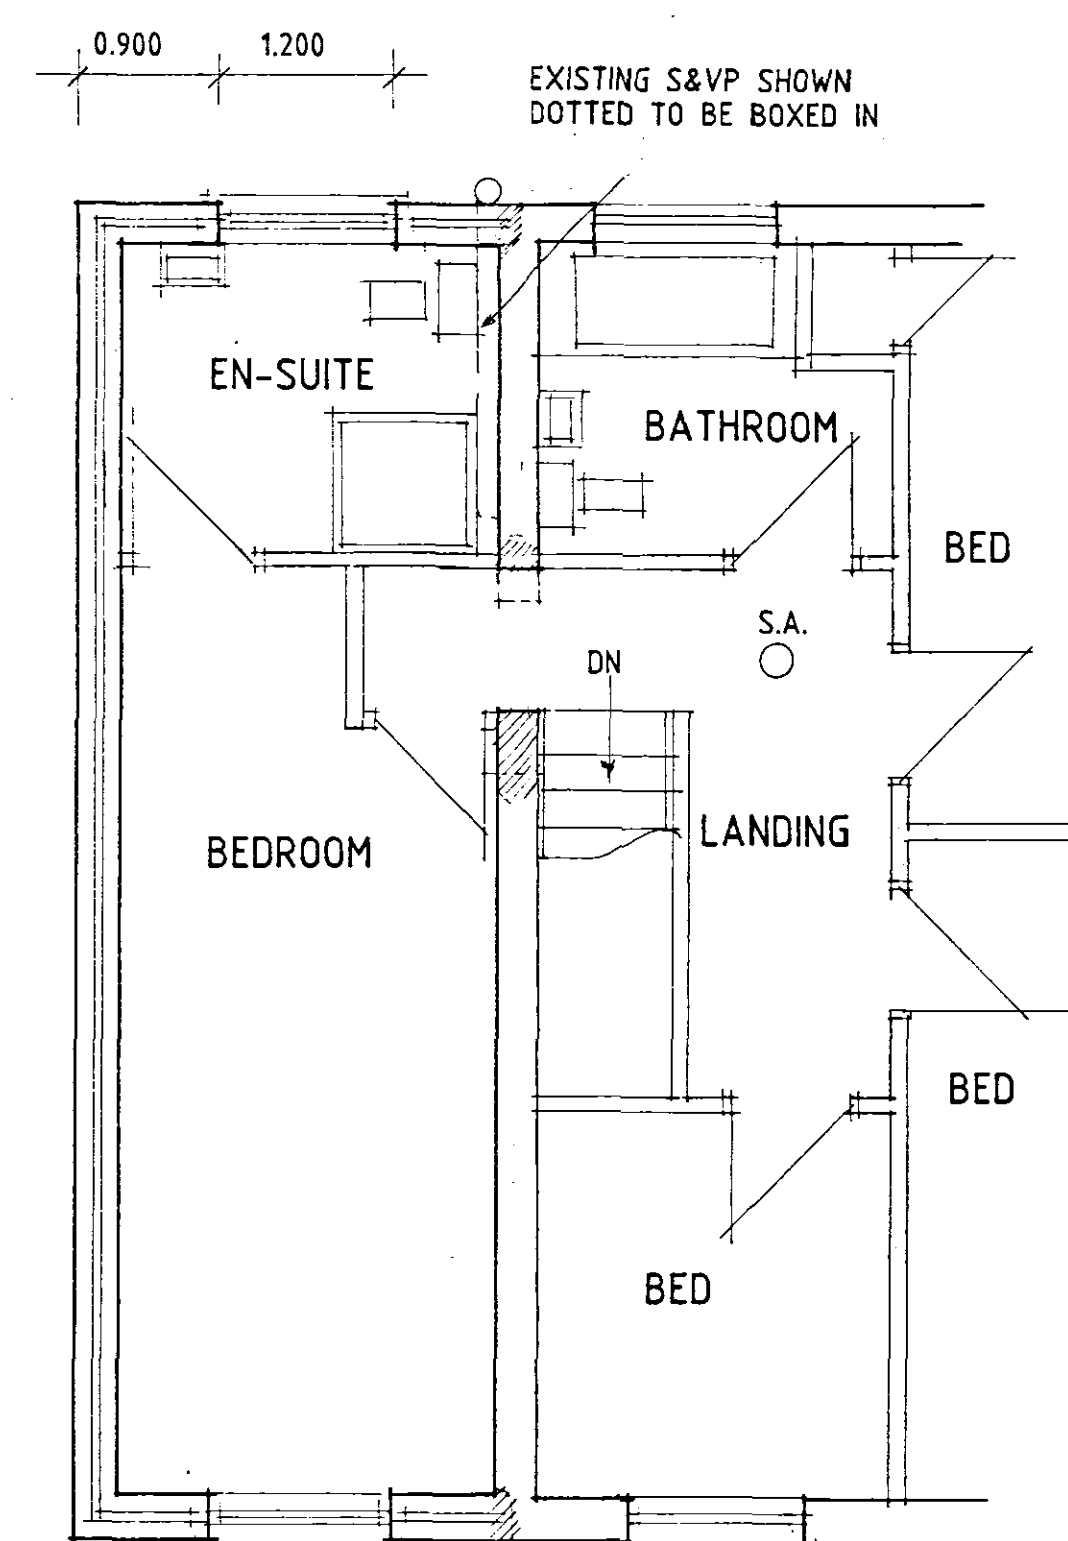

FIRST FLOOR PLAN

DETERMINED
PLAN

B - MINOR ALTS - 6.7.05
A - MINOR ALTS - 5.7.05

Status
DESIGN
CONSULTANTS IN ARCHITECTURE & PLANNING

PROPOSED EXTENSION TO
23 NETHERFIELD, HOLBEACH
FOR

MR. A. NEWTON.

1:50 1:100 SD05-039/1
JUNE-05 B.GILHAM.

